
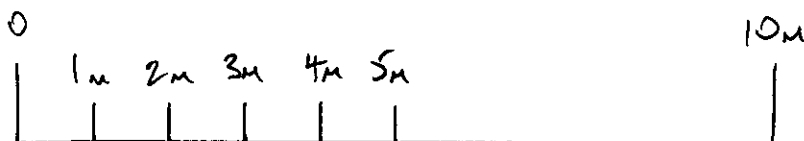
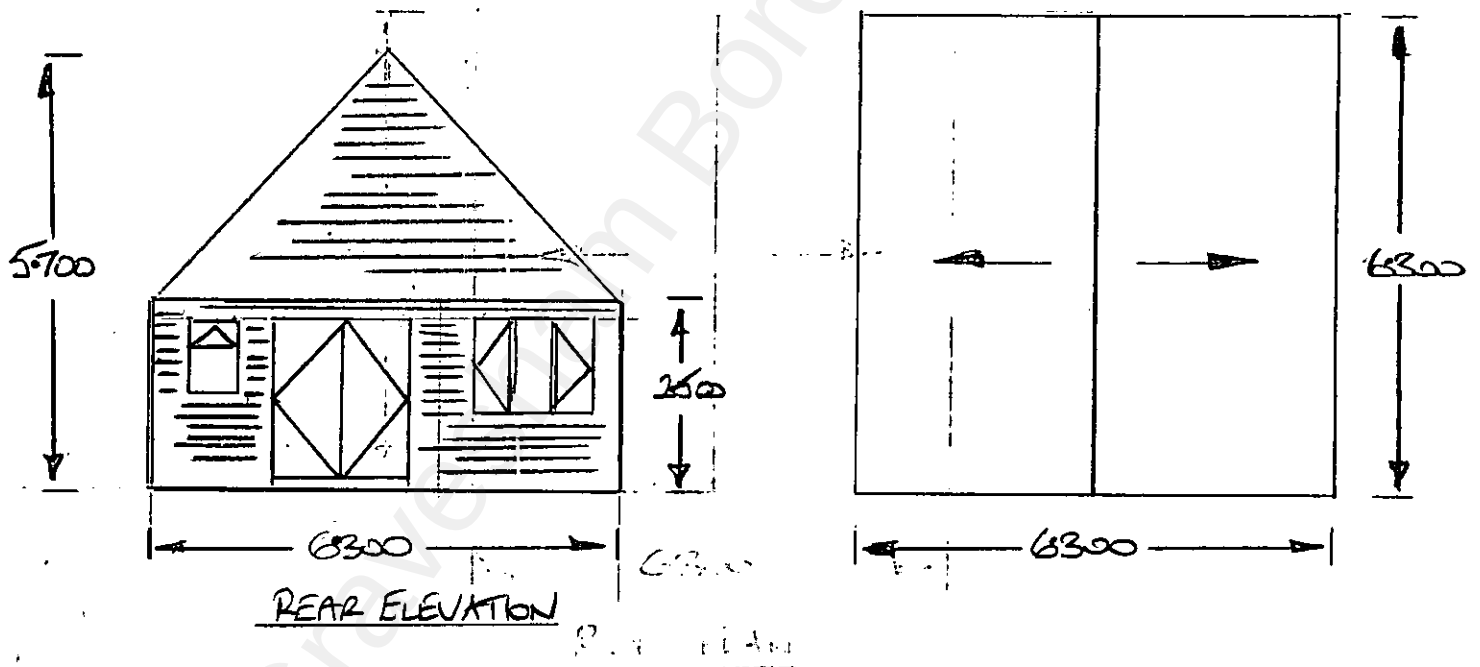


THE OASTHOUSE, DEAN LANE

PROPOSED

18/1/22

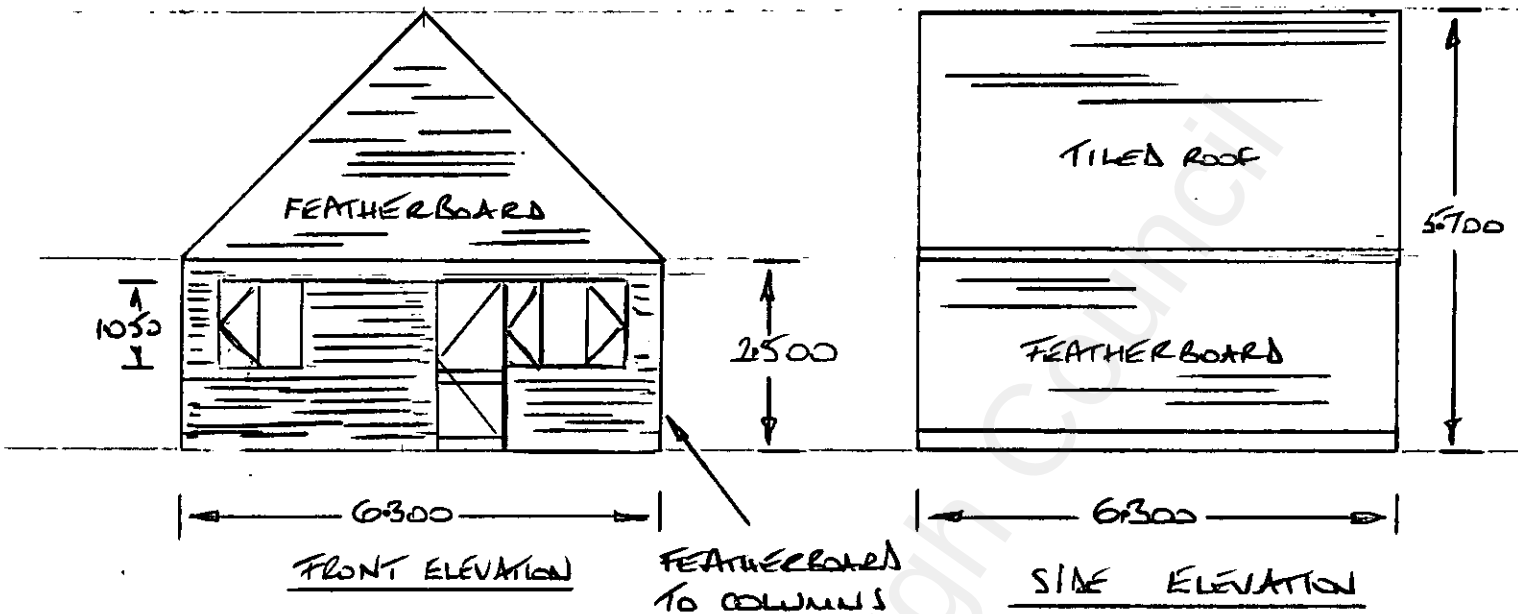

SCALE BAR 1:100

PROPOSED ELEVATIONS

SCALE 1:100

ALL DIMS. IN METRES