


Tree Location Plan
6 Timber Bank, Vigo. DA13 0SE.

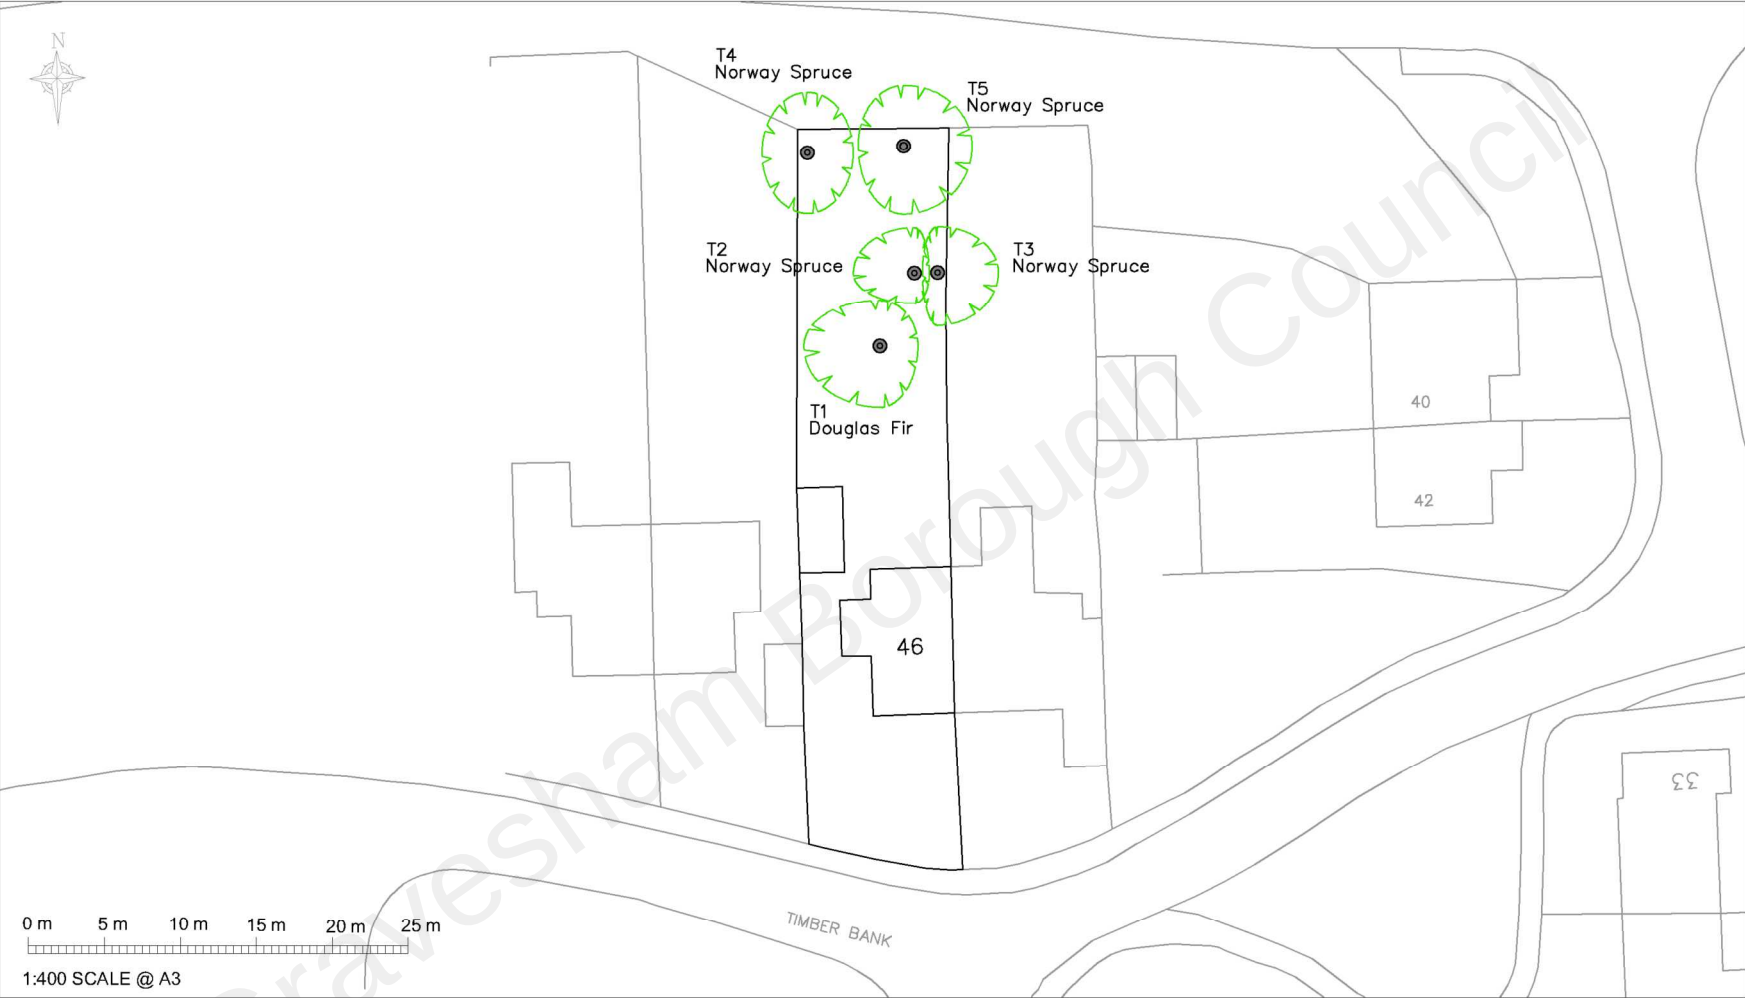

139 Bush Road
Cuxton
Rochester
Kent
ME2 1EZ

Tel: 01634 724023
E-mail: info@sylvanarb.co.uk
Web: www.sylvanarb.co.uk

**TREE
LOCATION
PLAN**

Site Address:
46 Timberbank
Vigo
Kent
DA13 0SE

Client:
Ms M Giles

By: C. Barkel

Date: 05 April 2022

Ref: TB/TLP/01-22-01

Scale: 1:400@A4