



EXISTING BLOCK PLAN 47 ST HILDAS WAY GRAVESEND.

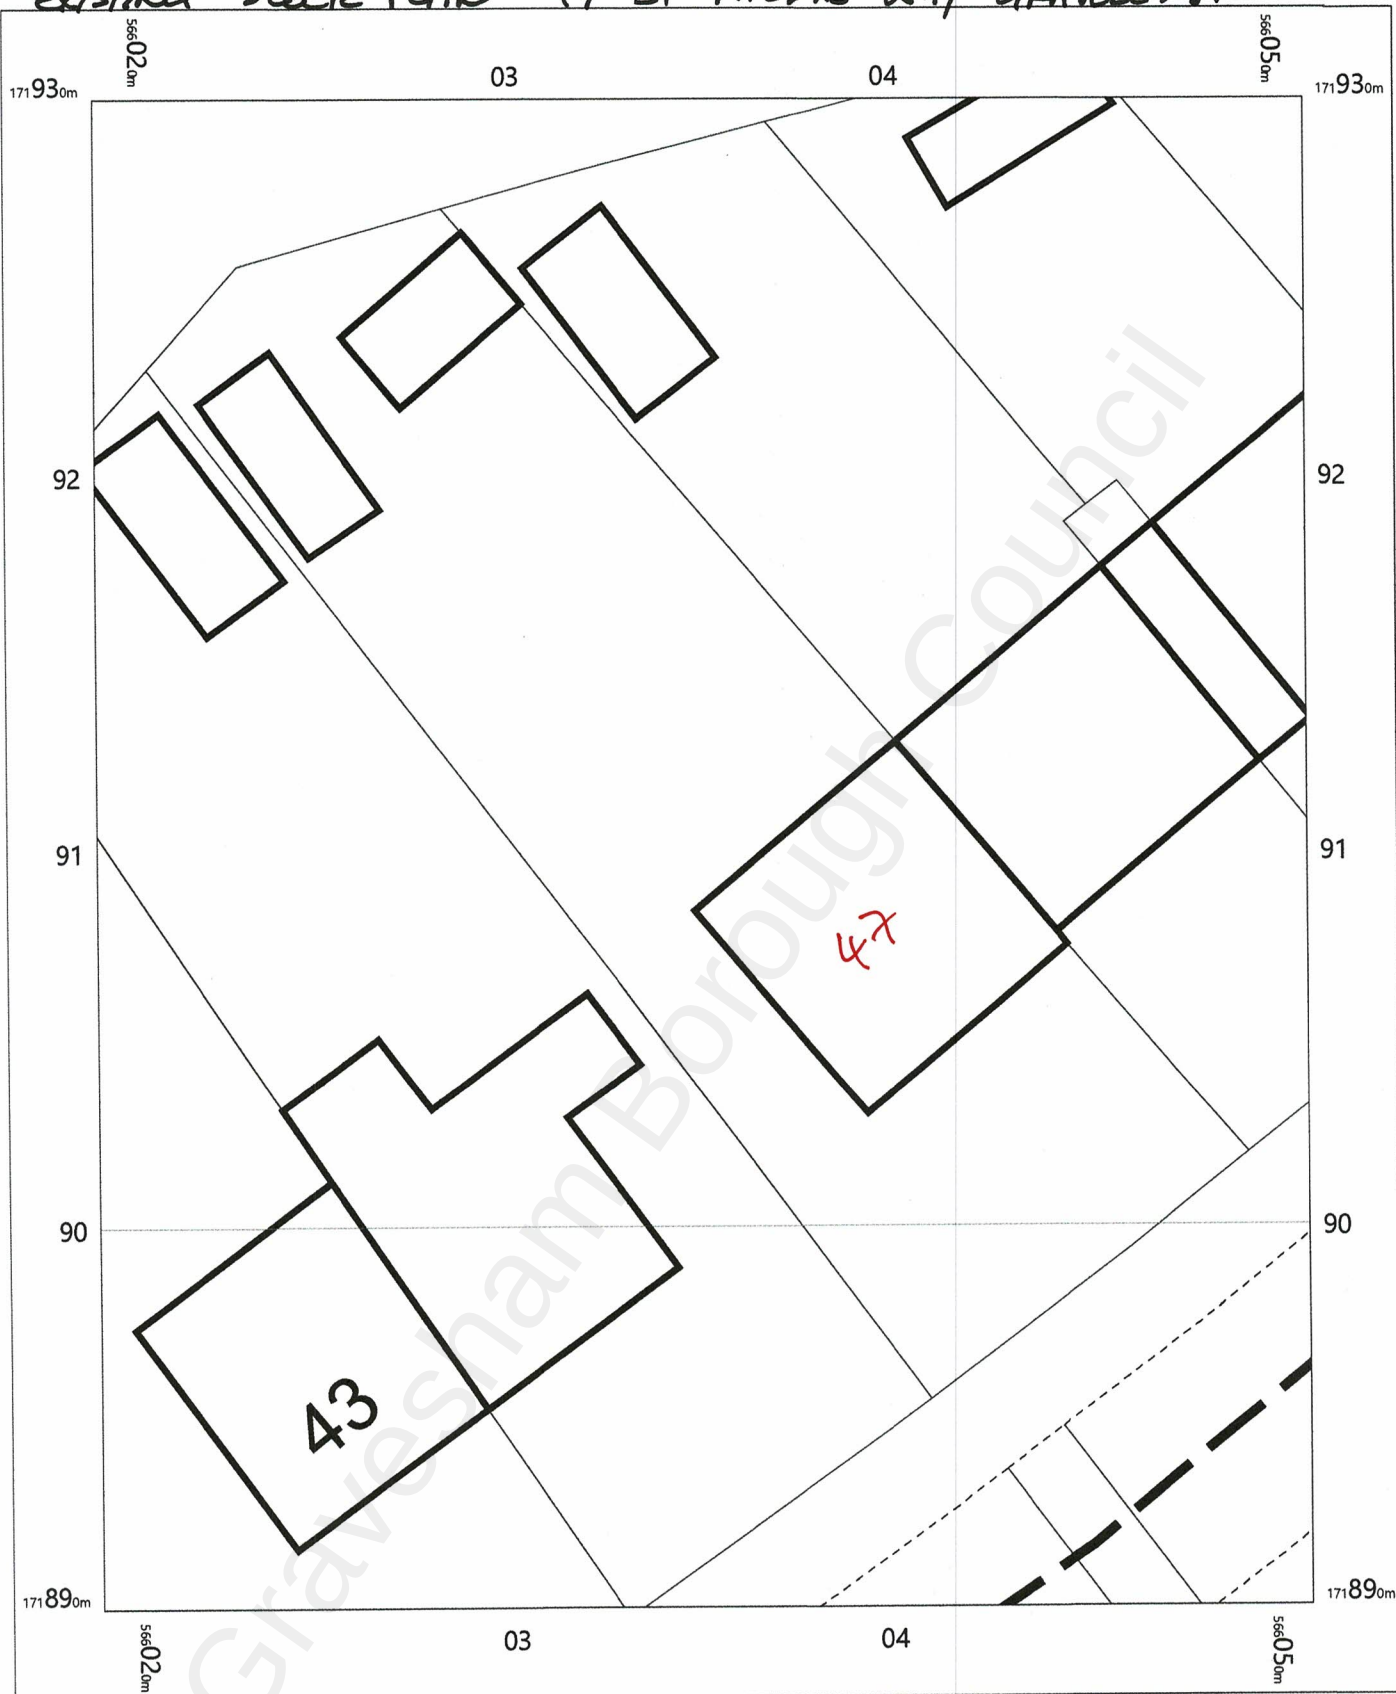

OS MasterMap 1250/2500/10000 scale
Thursday, June 16, 2022, ID: CM-01044701
www.centremapslive.co.uk


1:200 scale print at A4, Centre: 566035 E, 171910 N

©Crown Copyright Ordnance Survey. Licence no. AC0000849896

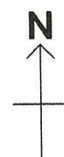

FOR A BETTER POINT OF VIEW

PROPOSED BLOCK PLAN 47 ST HILDAS WAY GRAVESEND.

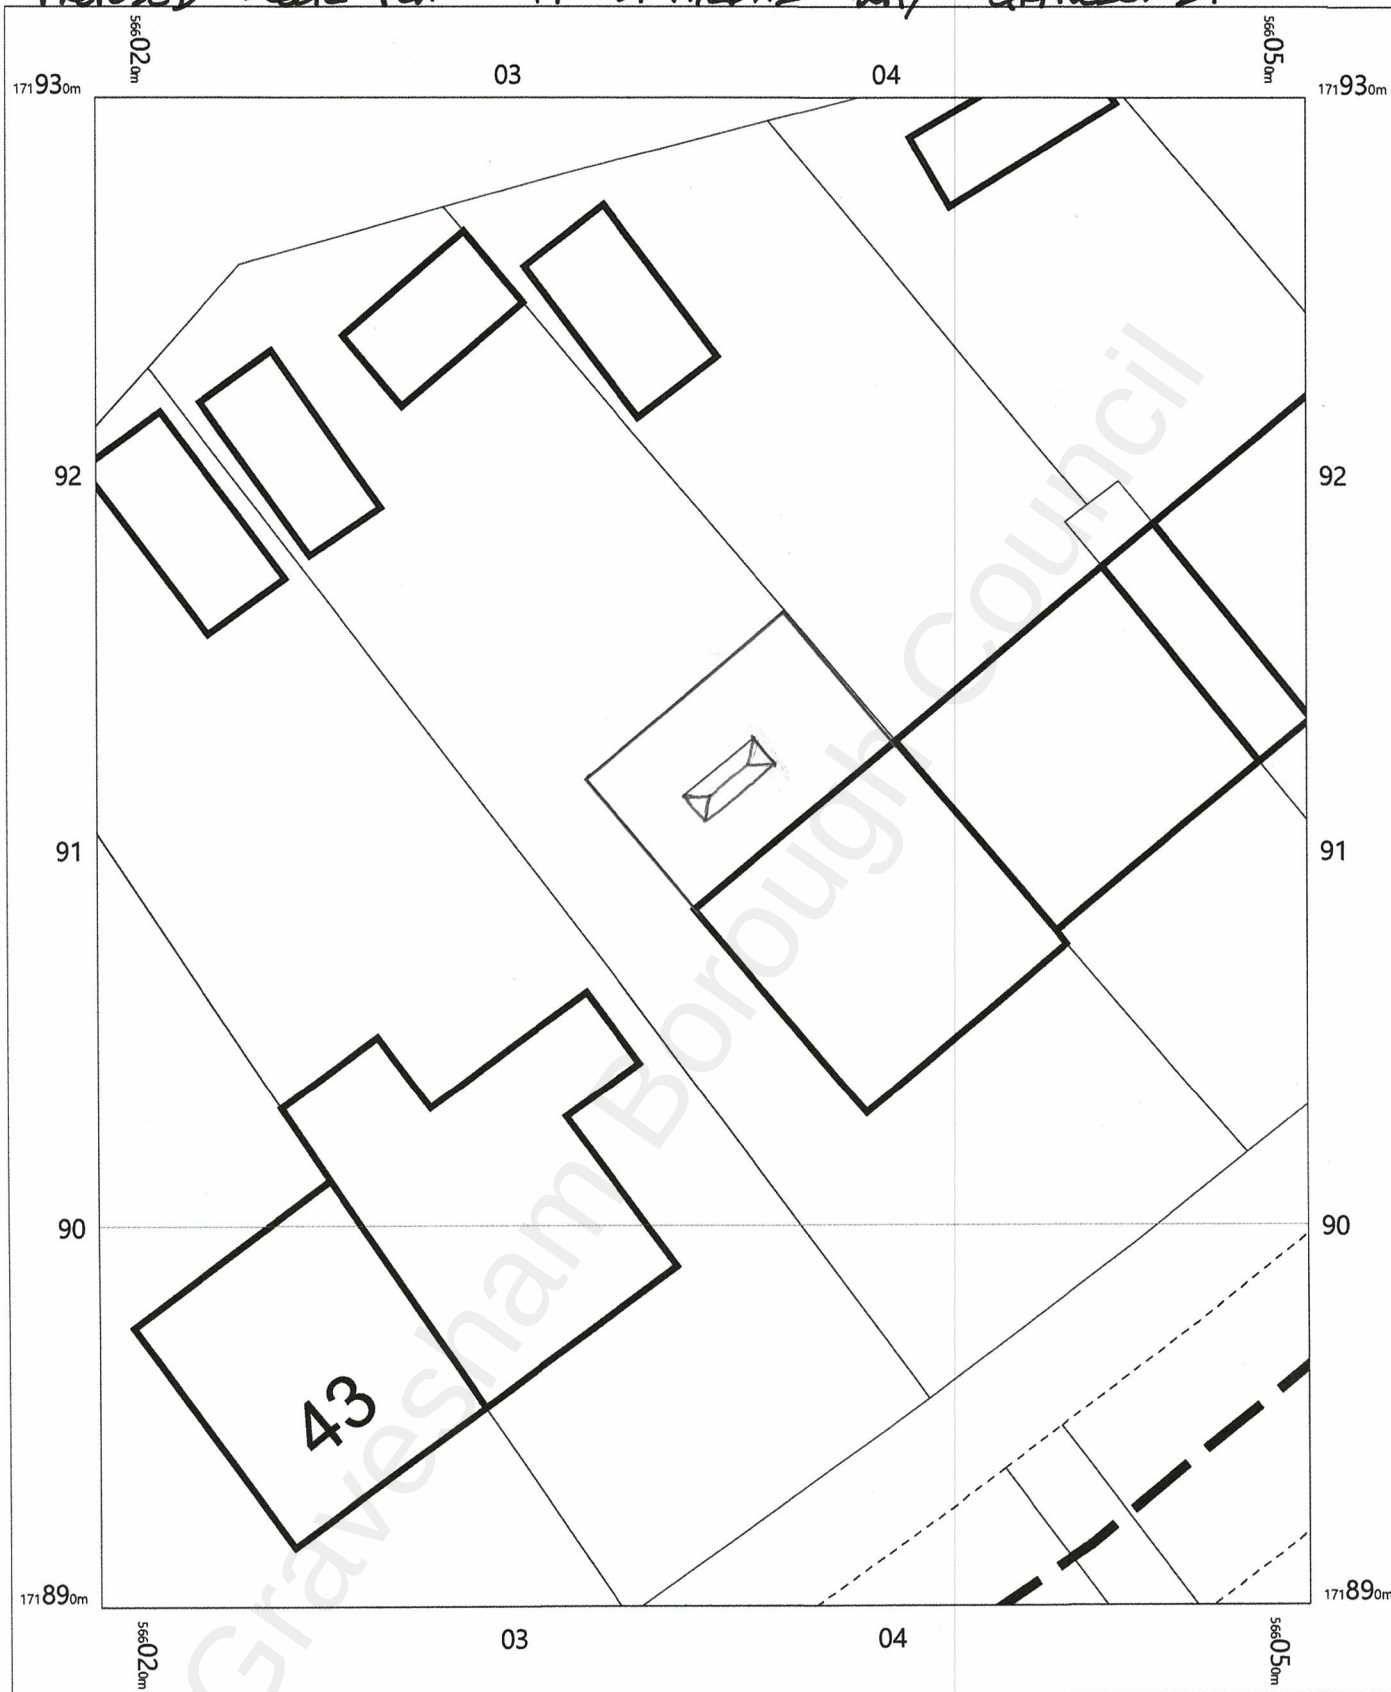

OS MasterMap 1250/2500/10000 scale
Thursday, June 16, 2022, ID: CM-01044701
www.centremapslive.co.uk

1:200 scale print at A4, Centre: 566035 E, 171910 N

©Crown Copyright Ordnance Survey. Licence no. AC0000849896

