

Notes:

Key:

Existing Ground Cut

—

Proposed Ground Cut

Issued for Review and Comment

Revision:	Rev By:	Checked By:
A. 10.10.2025	LM	TWO
B. 07.11.2025	LM	TWO



bloomfields

01892 831 600
www.bloomfieldsltd.co.uk
drawing@bloomfieldsltd.co.uk

Client:
AC Goatham

Project:
Extended Cold Store


Site Address:
New Green Farm
Lower Shorne, Gravesend
Kent DA12 3HL

Scale: 1:1250 @ A3	Drawn By: LM
Date: 07.11.2025	Checked By: TWO


Drawing Title:
Site Section B-B

St: | **Job No:** | **Drawing No:** | **Rev:**

/ .3360.072.B

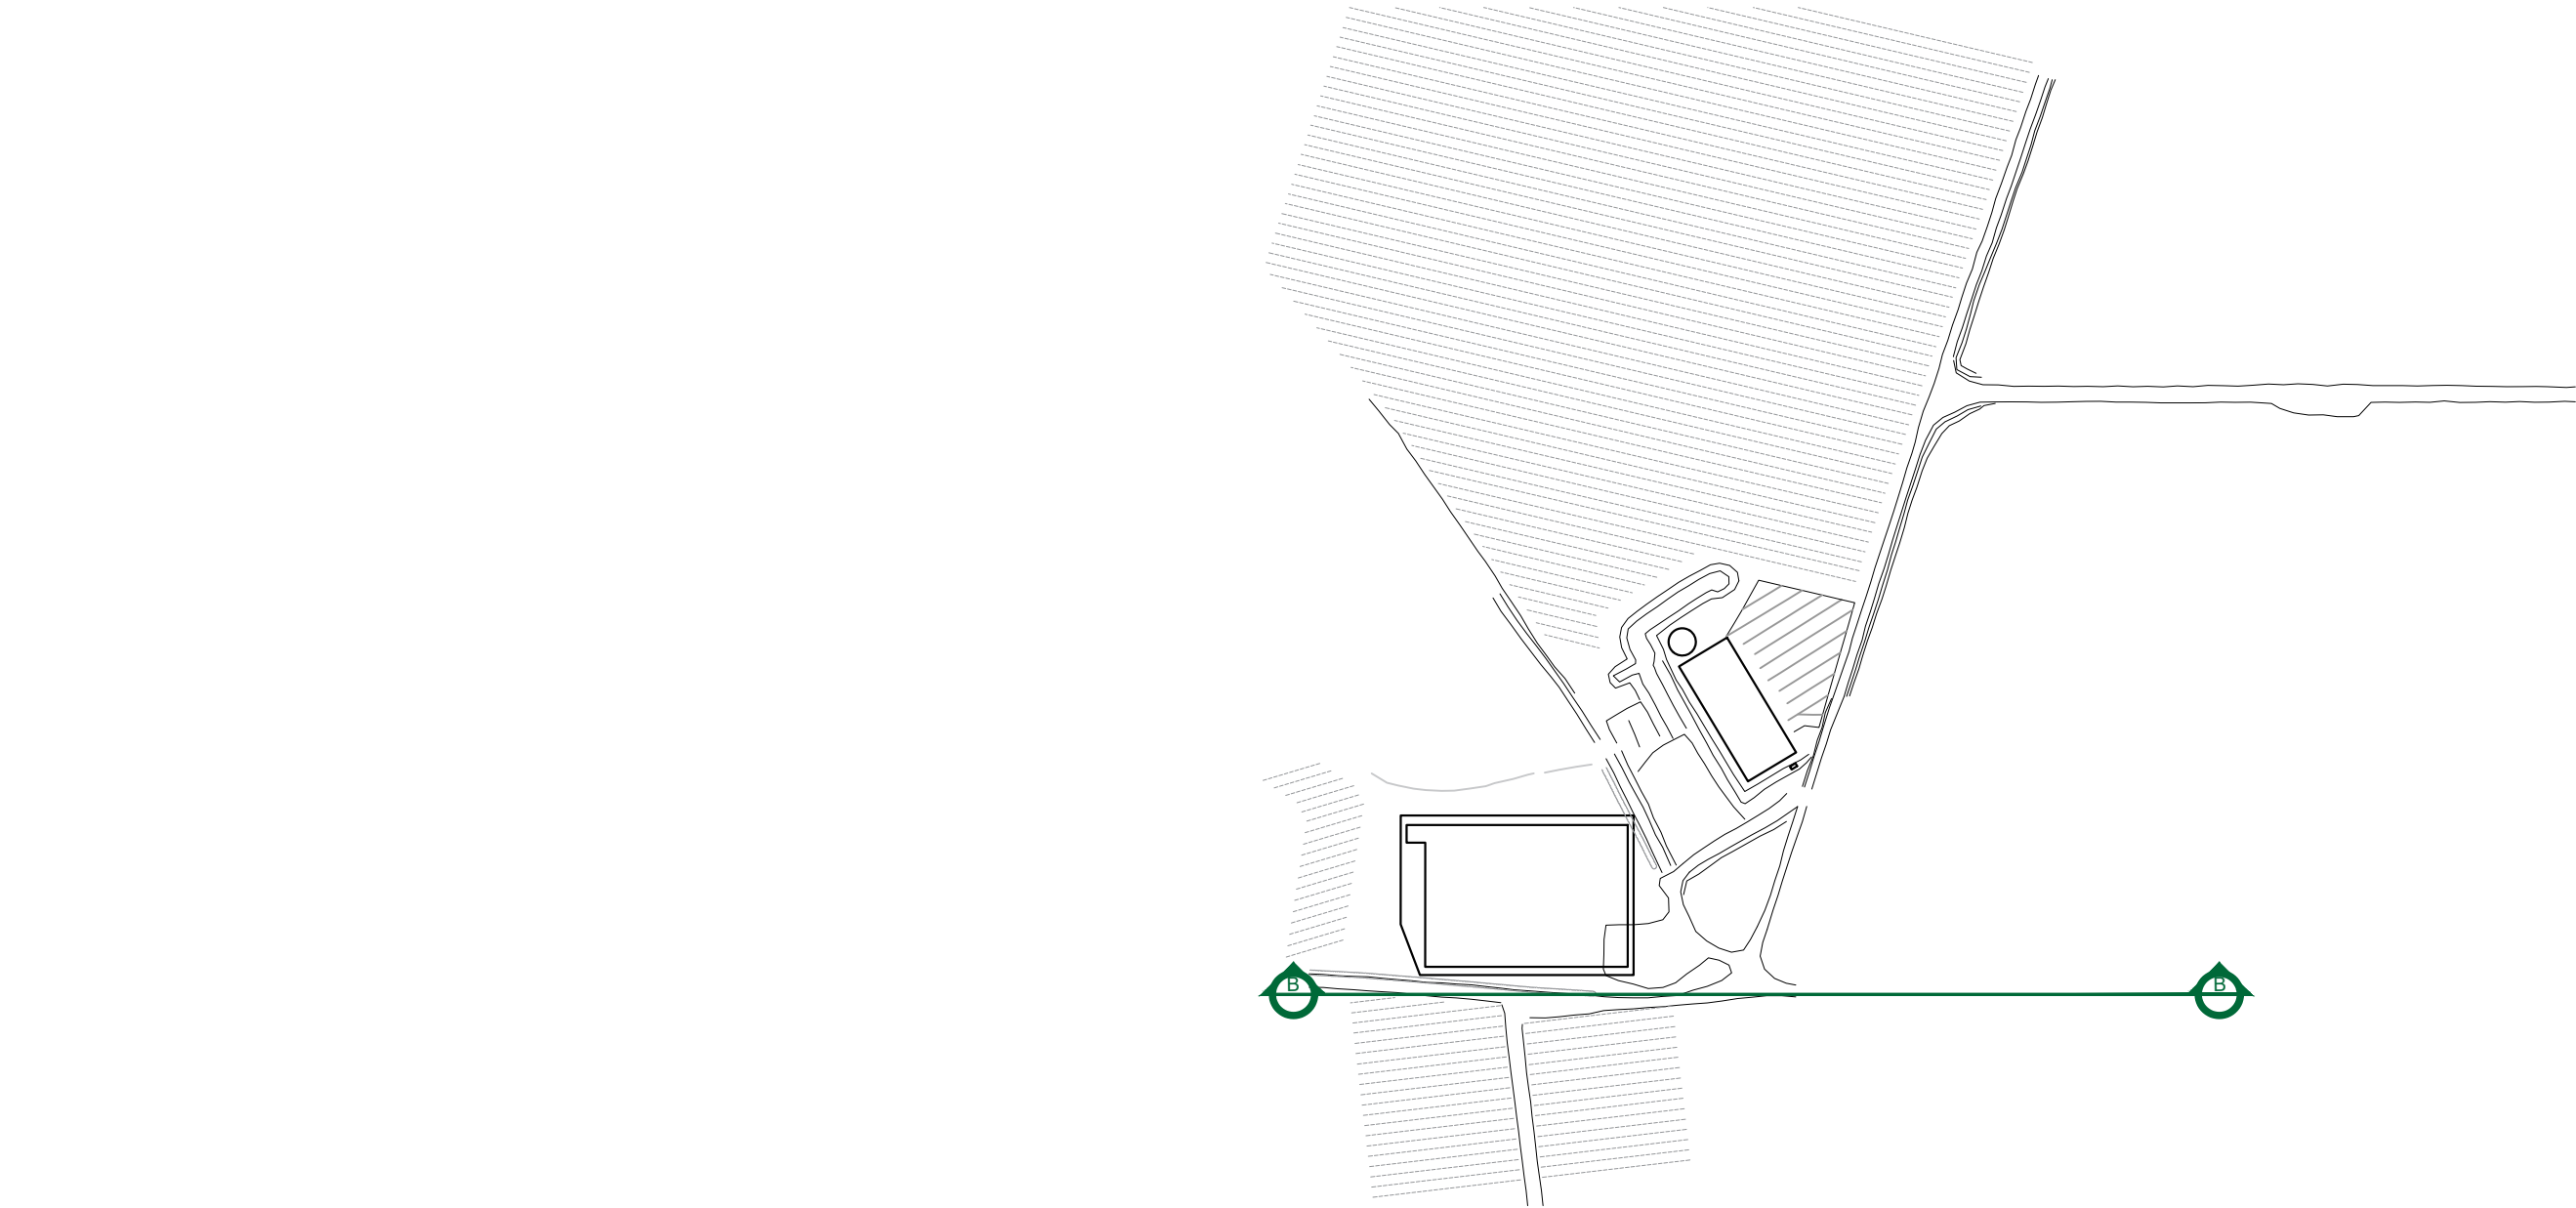

Key Plan

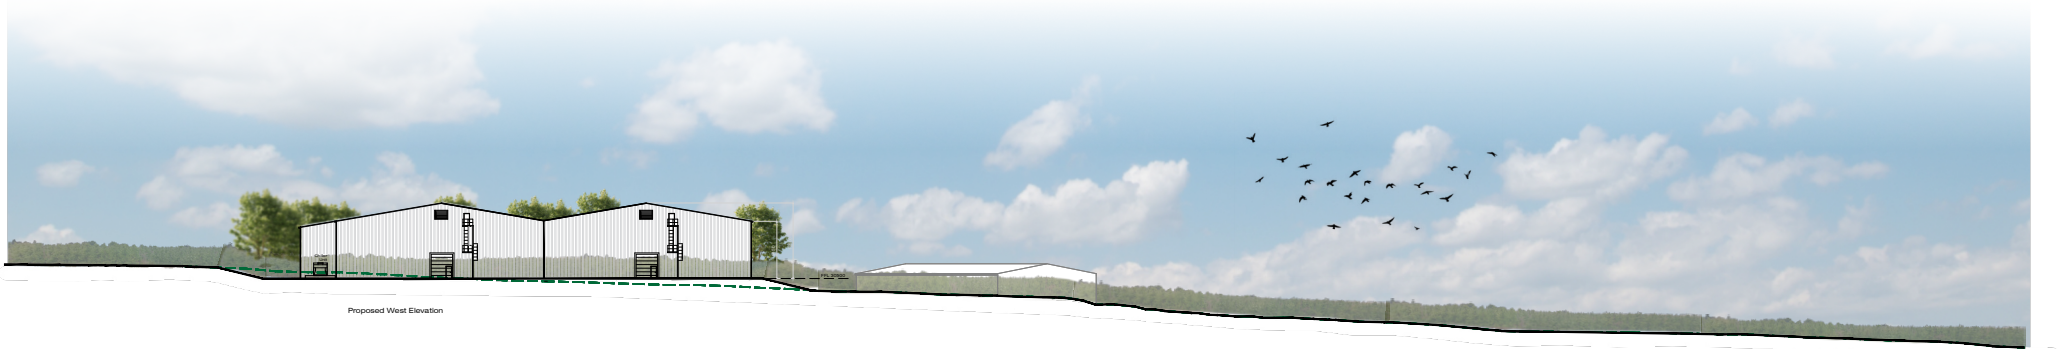

Section B-B

