


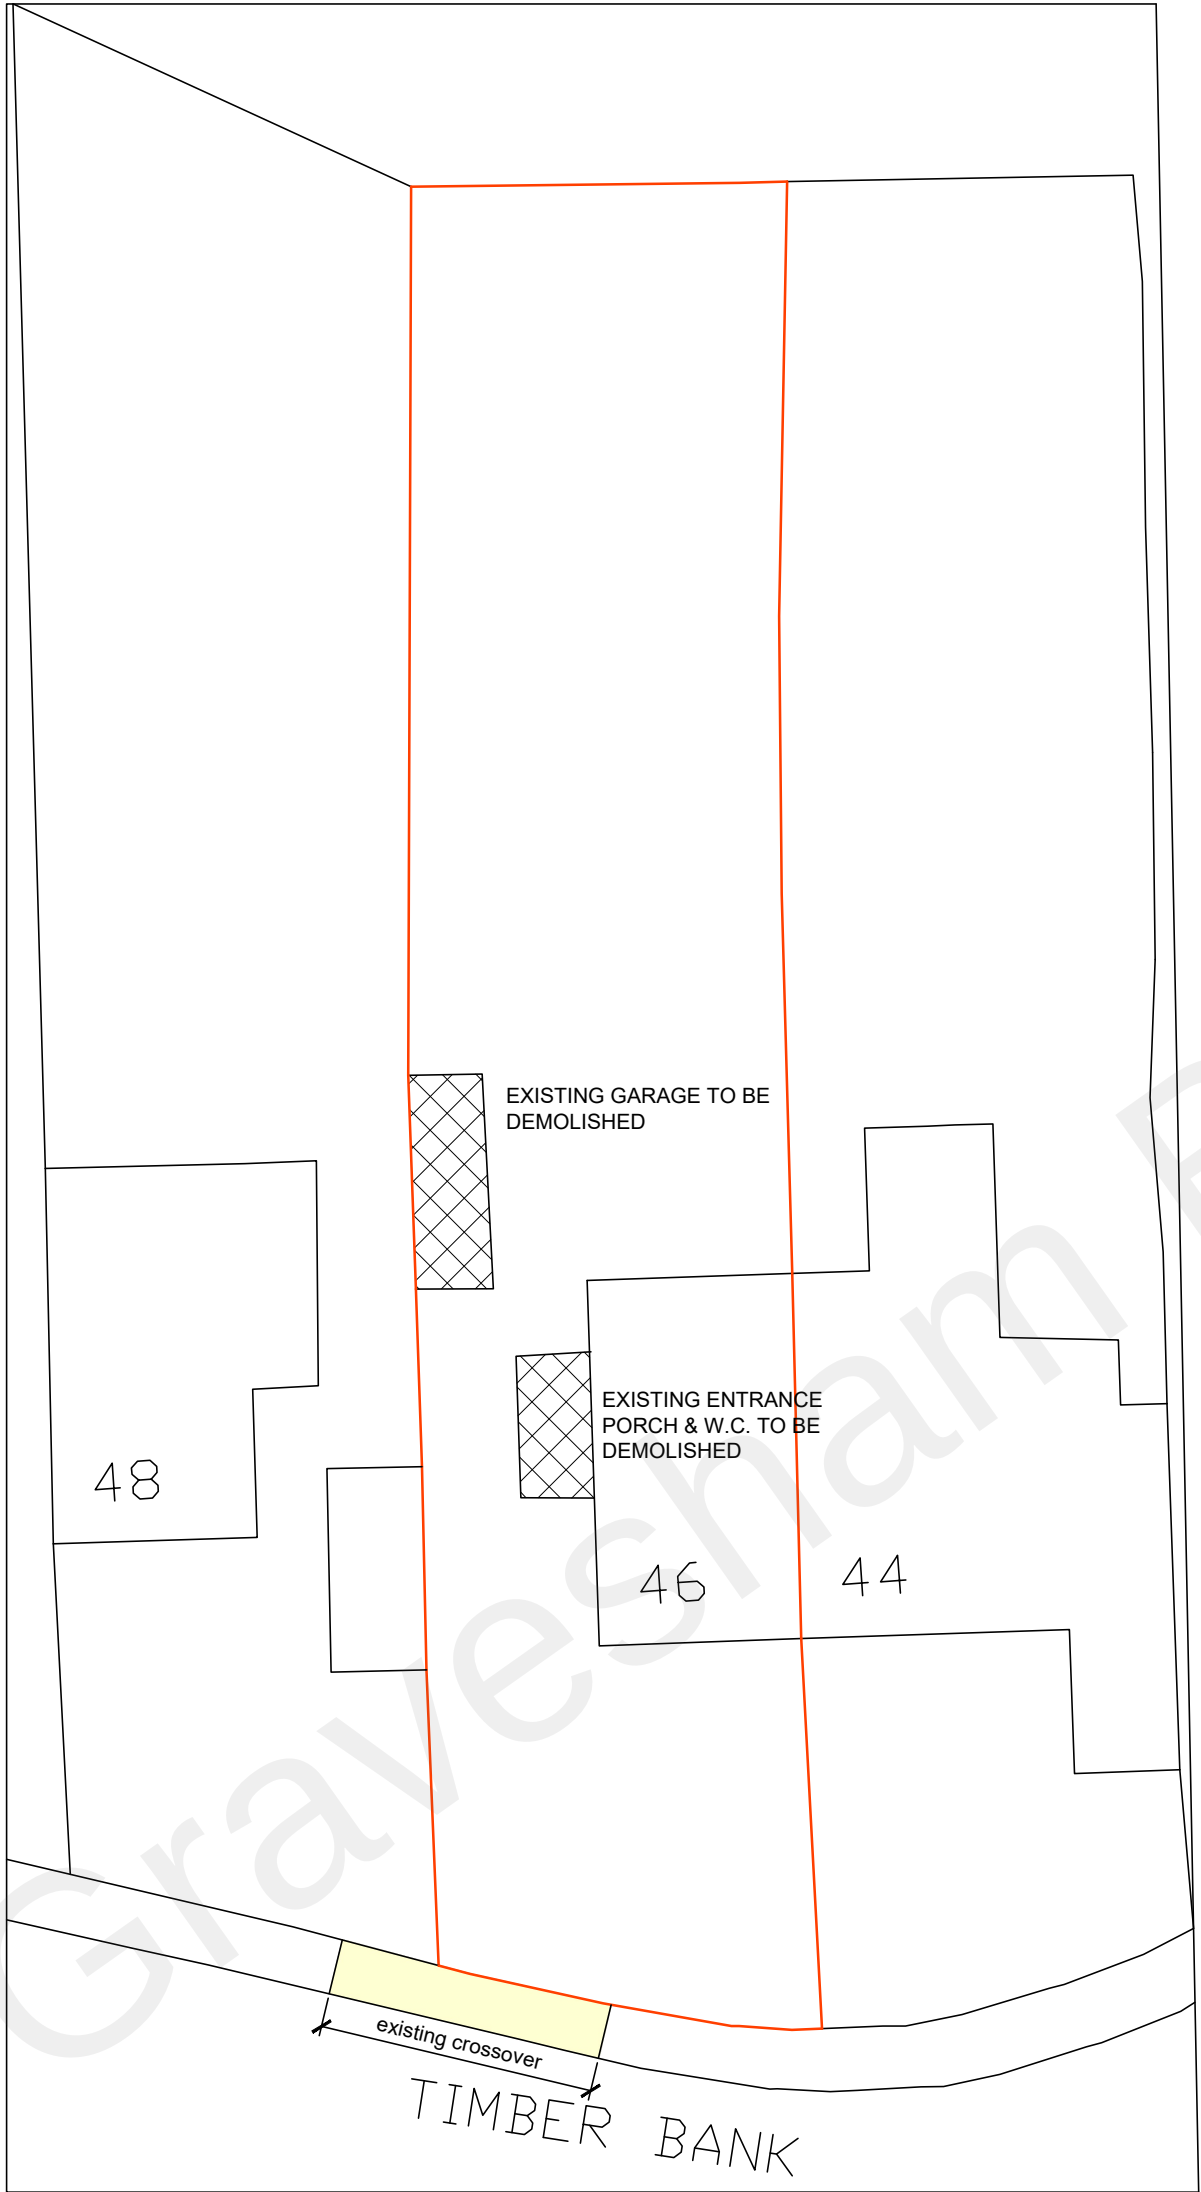


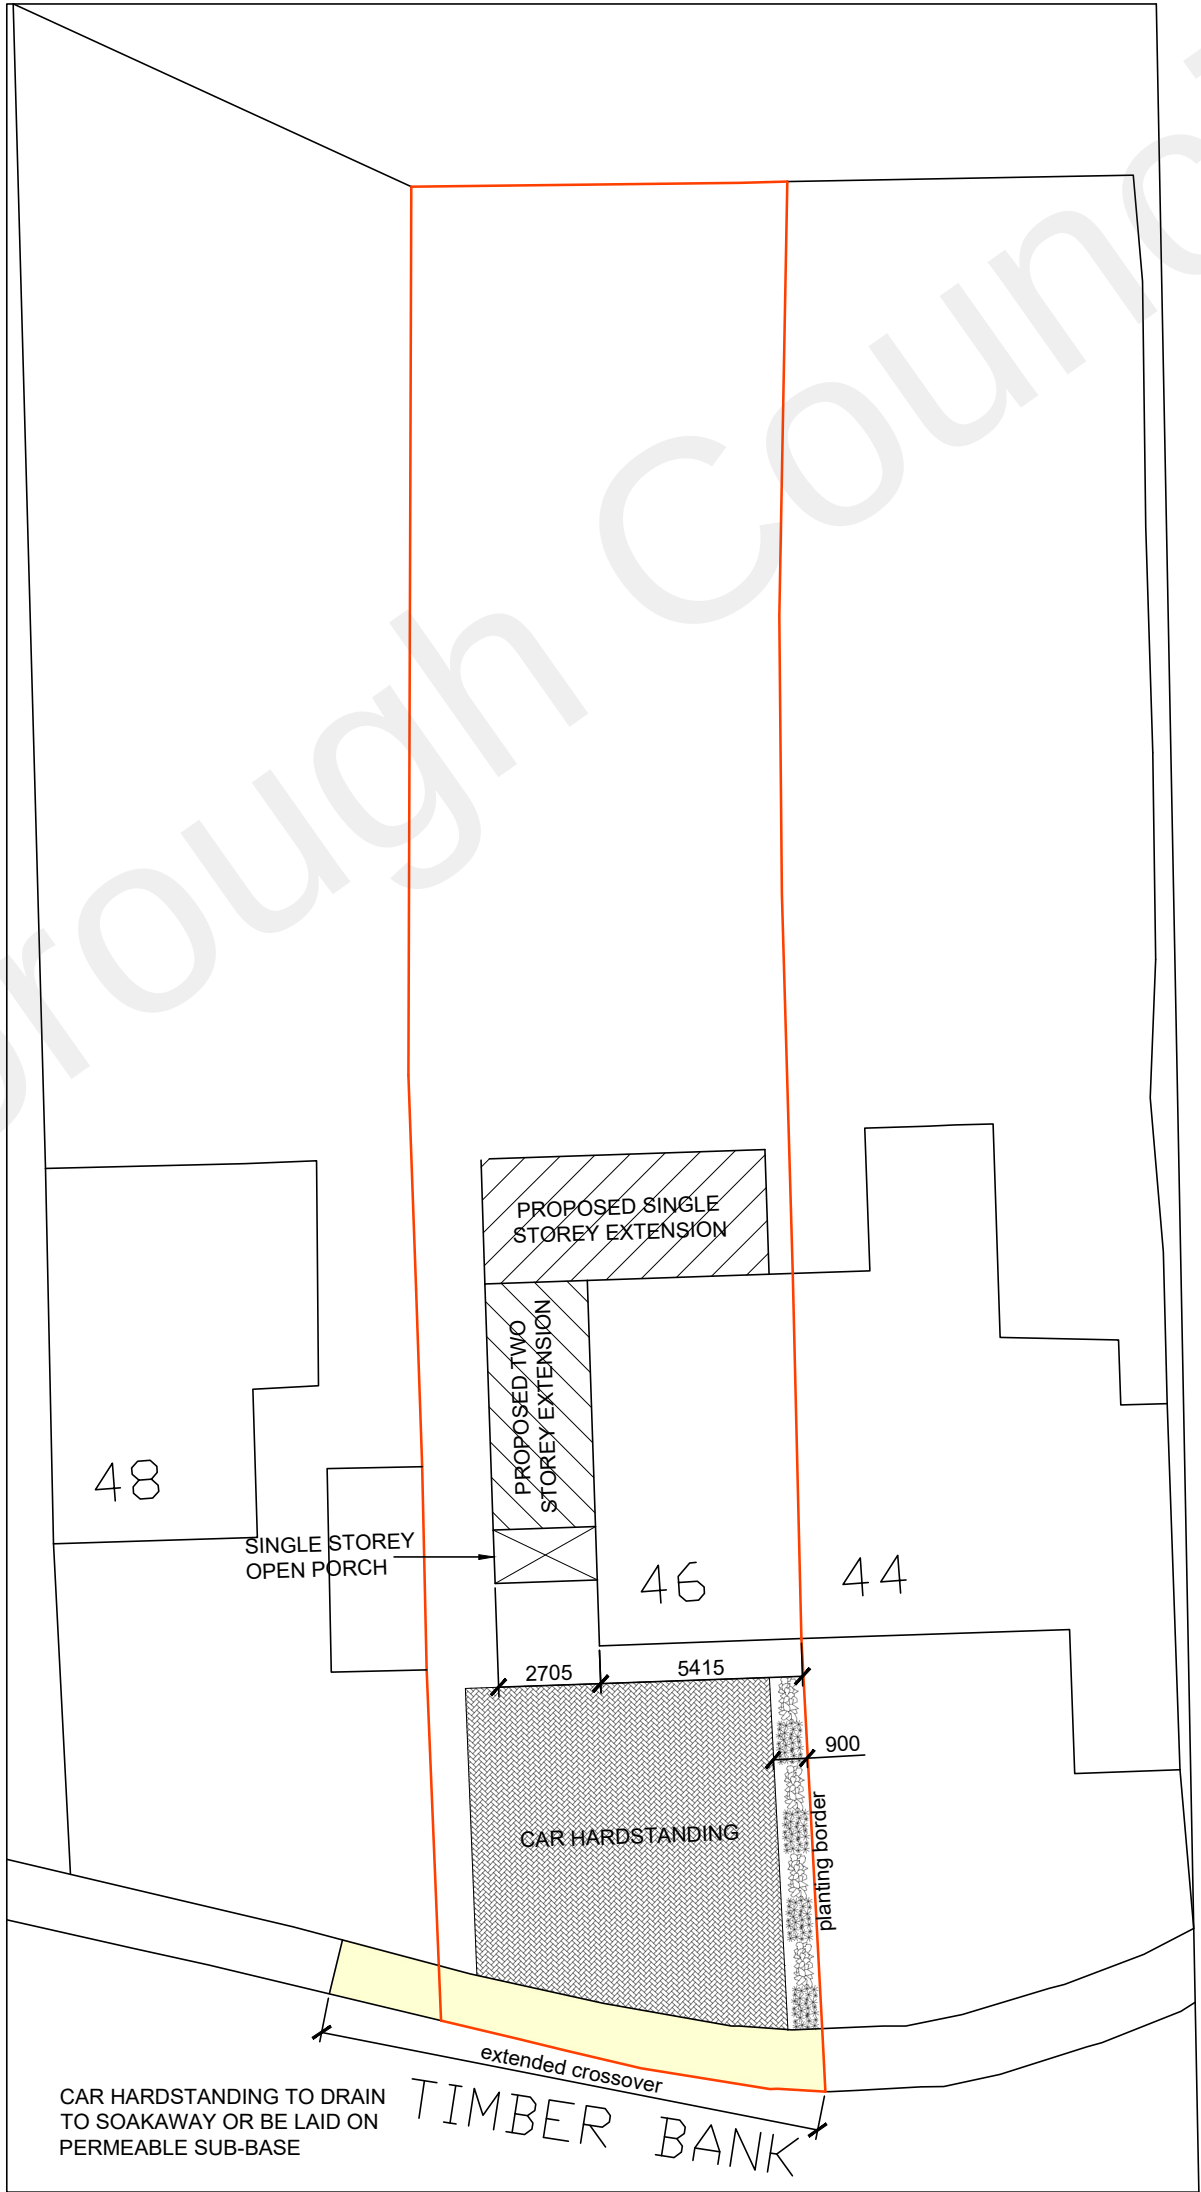

BLOCK PLAN
AS EXISTING
(1:200)

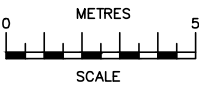

BLOCK PLAN
AS PROPOSED
(1:200)

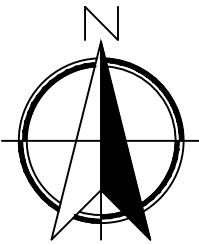

SCALE BAR @ 1:200

05/09/22	B	Planting border and note re drainage added
04/08/22	A	Width of side extension reduced Extended crossover indicated
Date	No	Revision
Penfold Project Services Epmarket, Wrotham Road, Meopham, Kent, DA13 0JH Telephone: 01474 816690 e-mail: apenfold448@btinternet.com		
Job Title: 46 TIMBERBANK VIGO GRAVESEND KENT DA13 0SE		
Dwg Title: BLOCK PLANS AS EXISTING & AS PROPOSED		
Scale:	1:200 @ A2	
Dwg No.:	04B	
Date:	April 2022	