




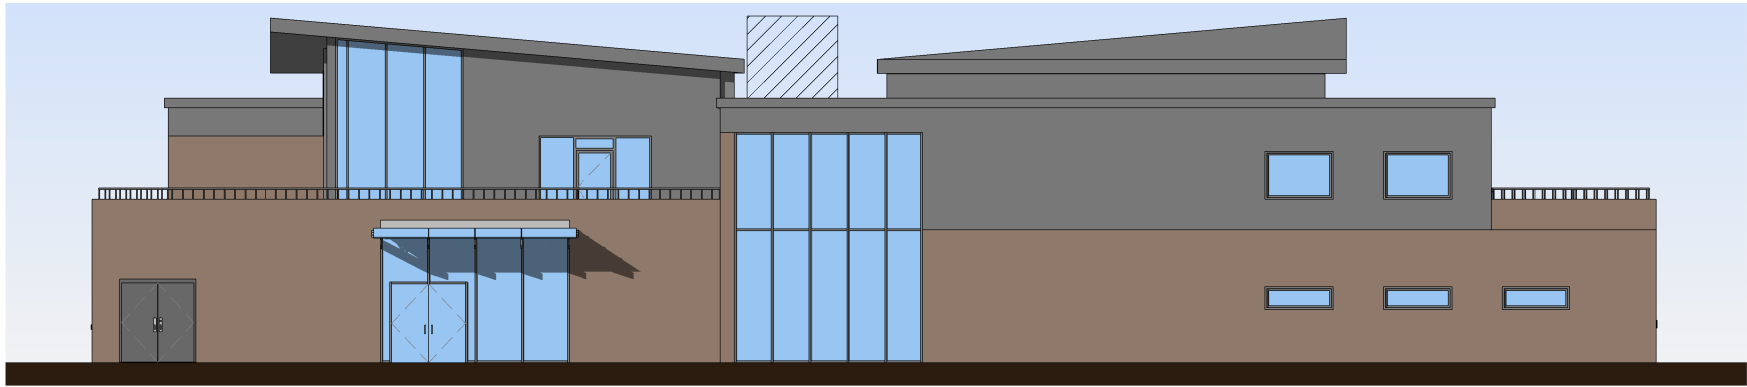


01 Elevation A - Planning  
Scale: 1 : 200

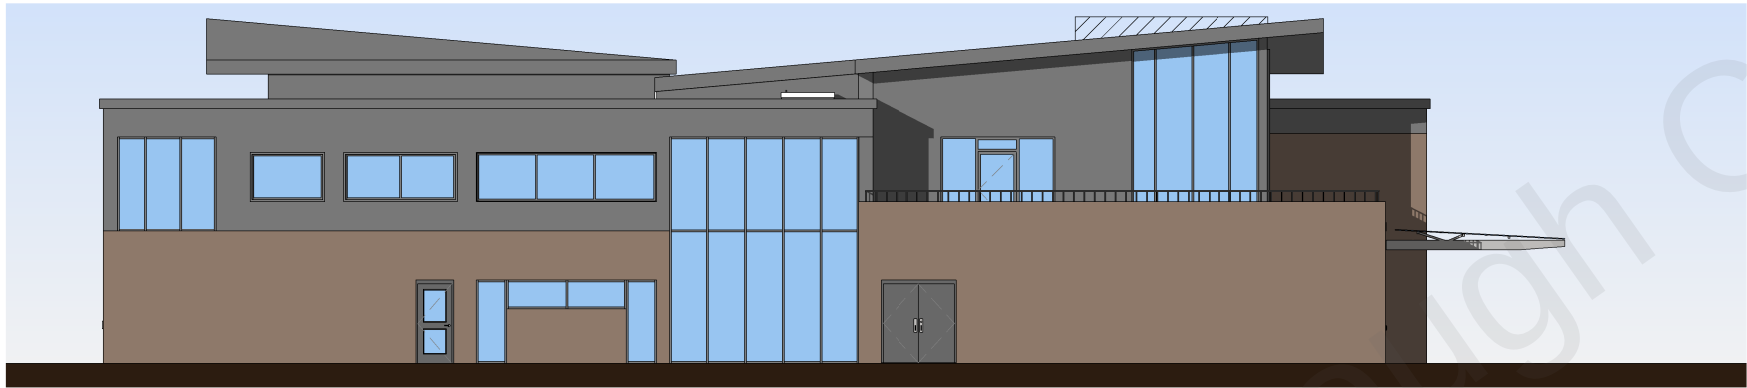

02 Elevation B - Planning  
Scale: 1 : 200

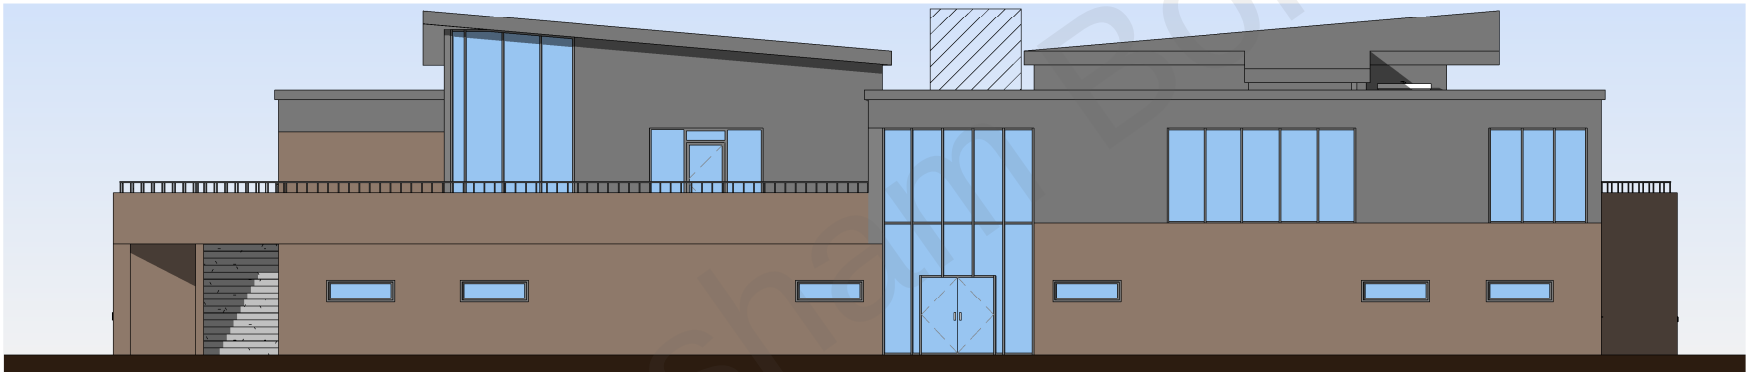

03 Elevation C - Planning  
Scale: 1 : 200

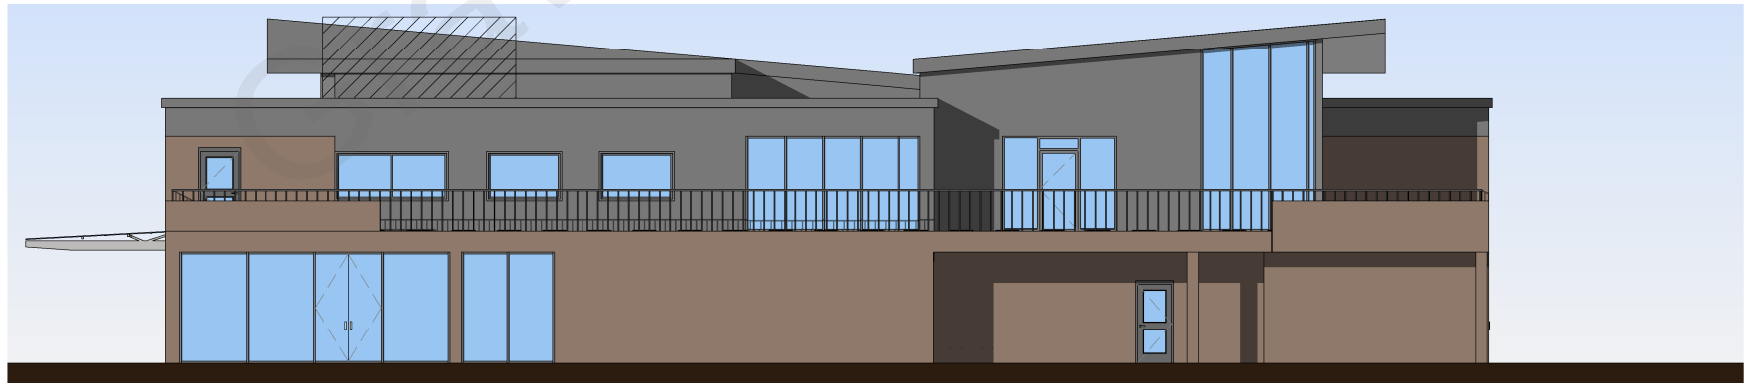


04 Elevation D - Planning  
Scale: 1 : 200

| Version | Date   | Author | Version Notes |
|---------|--------|--------|---------------|
| P1      | As Dwg | As Dwg | Initial Issue |

Key

Plant Zone

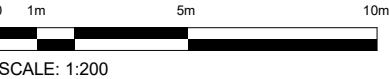

FOR PLANNING APPLICATION PURPOSES ONLY

This drawing has been produced for .....Globa.Mechanical..... for the project/site named as .....Kedbull Leisure, Gravesend..... and is submitted as part of a planning application relating to this site name only and is not intended for use by any other person or organisation or for any other purpose.

© Orbit ArchitectsNovember 2021

AREA DISCLAIMER: All areas stated on this drawing are approximate, relate to the current state of design based on the information available at the time of its preparation and are subject to independent verification. Areas may vary because of (eg) survey, design development, construction tolerances, statutory requirements and/or of re-definition of the areas to be measured. Any decision to be made on the basis of the figures stated should include for due allowance for variation inherent in both the design development, building survey, rights of light and the build process.

status

PLANNING

Orbit Architects

project

2107 - Kedbull Leisure, Gravesend

title

General Arrangement - Elevations

scale

As indicated@A3

date

22.12.21

author

BO

job no.

2107- D0-200

draw no.

P1

var.

DO NOT SCALE FROM THIS DRAWING. Verify all dimensions on site

© Orbit Architects 83 Blackfriars Road, London SE1 8HA t.020 7593 3380 w.www.orbitarchitects.com e.info@orbitarchitects.com