

10m 5m 0m 5m 10m 15m 20m 25m

DO NOT SCALE
These drawings and designs are the
copyright of
SEVENCROFT LTD.

20m 10m 0m 10m 20m 30m 40m

MapServe



Proposed Site Location Plan - Scale 1 : 1 250


Revision to Approved Scheme

CORPORATE ARCHITECTURE
& DESIGN GROUP



SEVENCROFT LTD.

277 Canterbury Road, Kennington
Ashford, Kent TN24 9QW
Tel / Fax : 01233 625553
e-mail : sevencroft@hotmail.co.uk

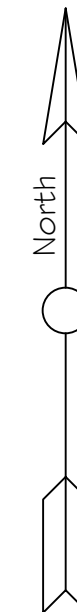

Rev A - 03/02/23 - Amended to site
conditions.

Date Nov 2022

Drawing No.2021/47/40A@A3

Mead Road

LB


PO

123

121

58

Flat ONE -
30.75sqm

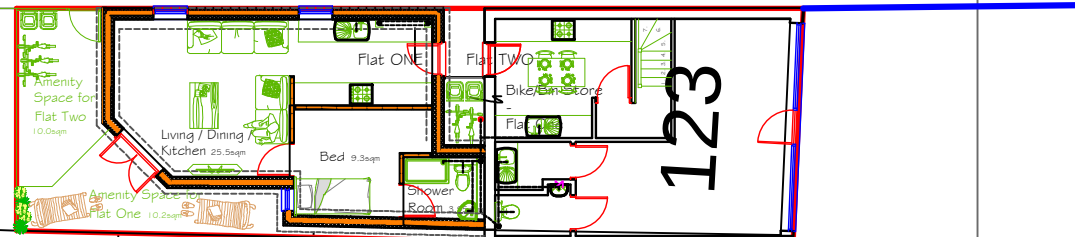

Proposed Block Plan - Scale 1 : 200

Proposed Part Single Storey Rear Extension to form a One Bedroom One person flat &
Part Two Storey Extension & Alterations to Existing Flat Arrangement to provide One
bedroom two person flat & Retention of Existing shop at 123 Singlevell Road, Gravesend,
Kent DA11 7QA - Revision to Planning Approval Reference 20220274