


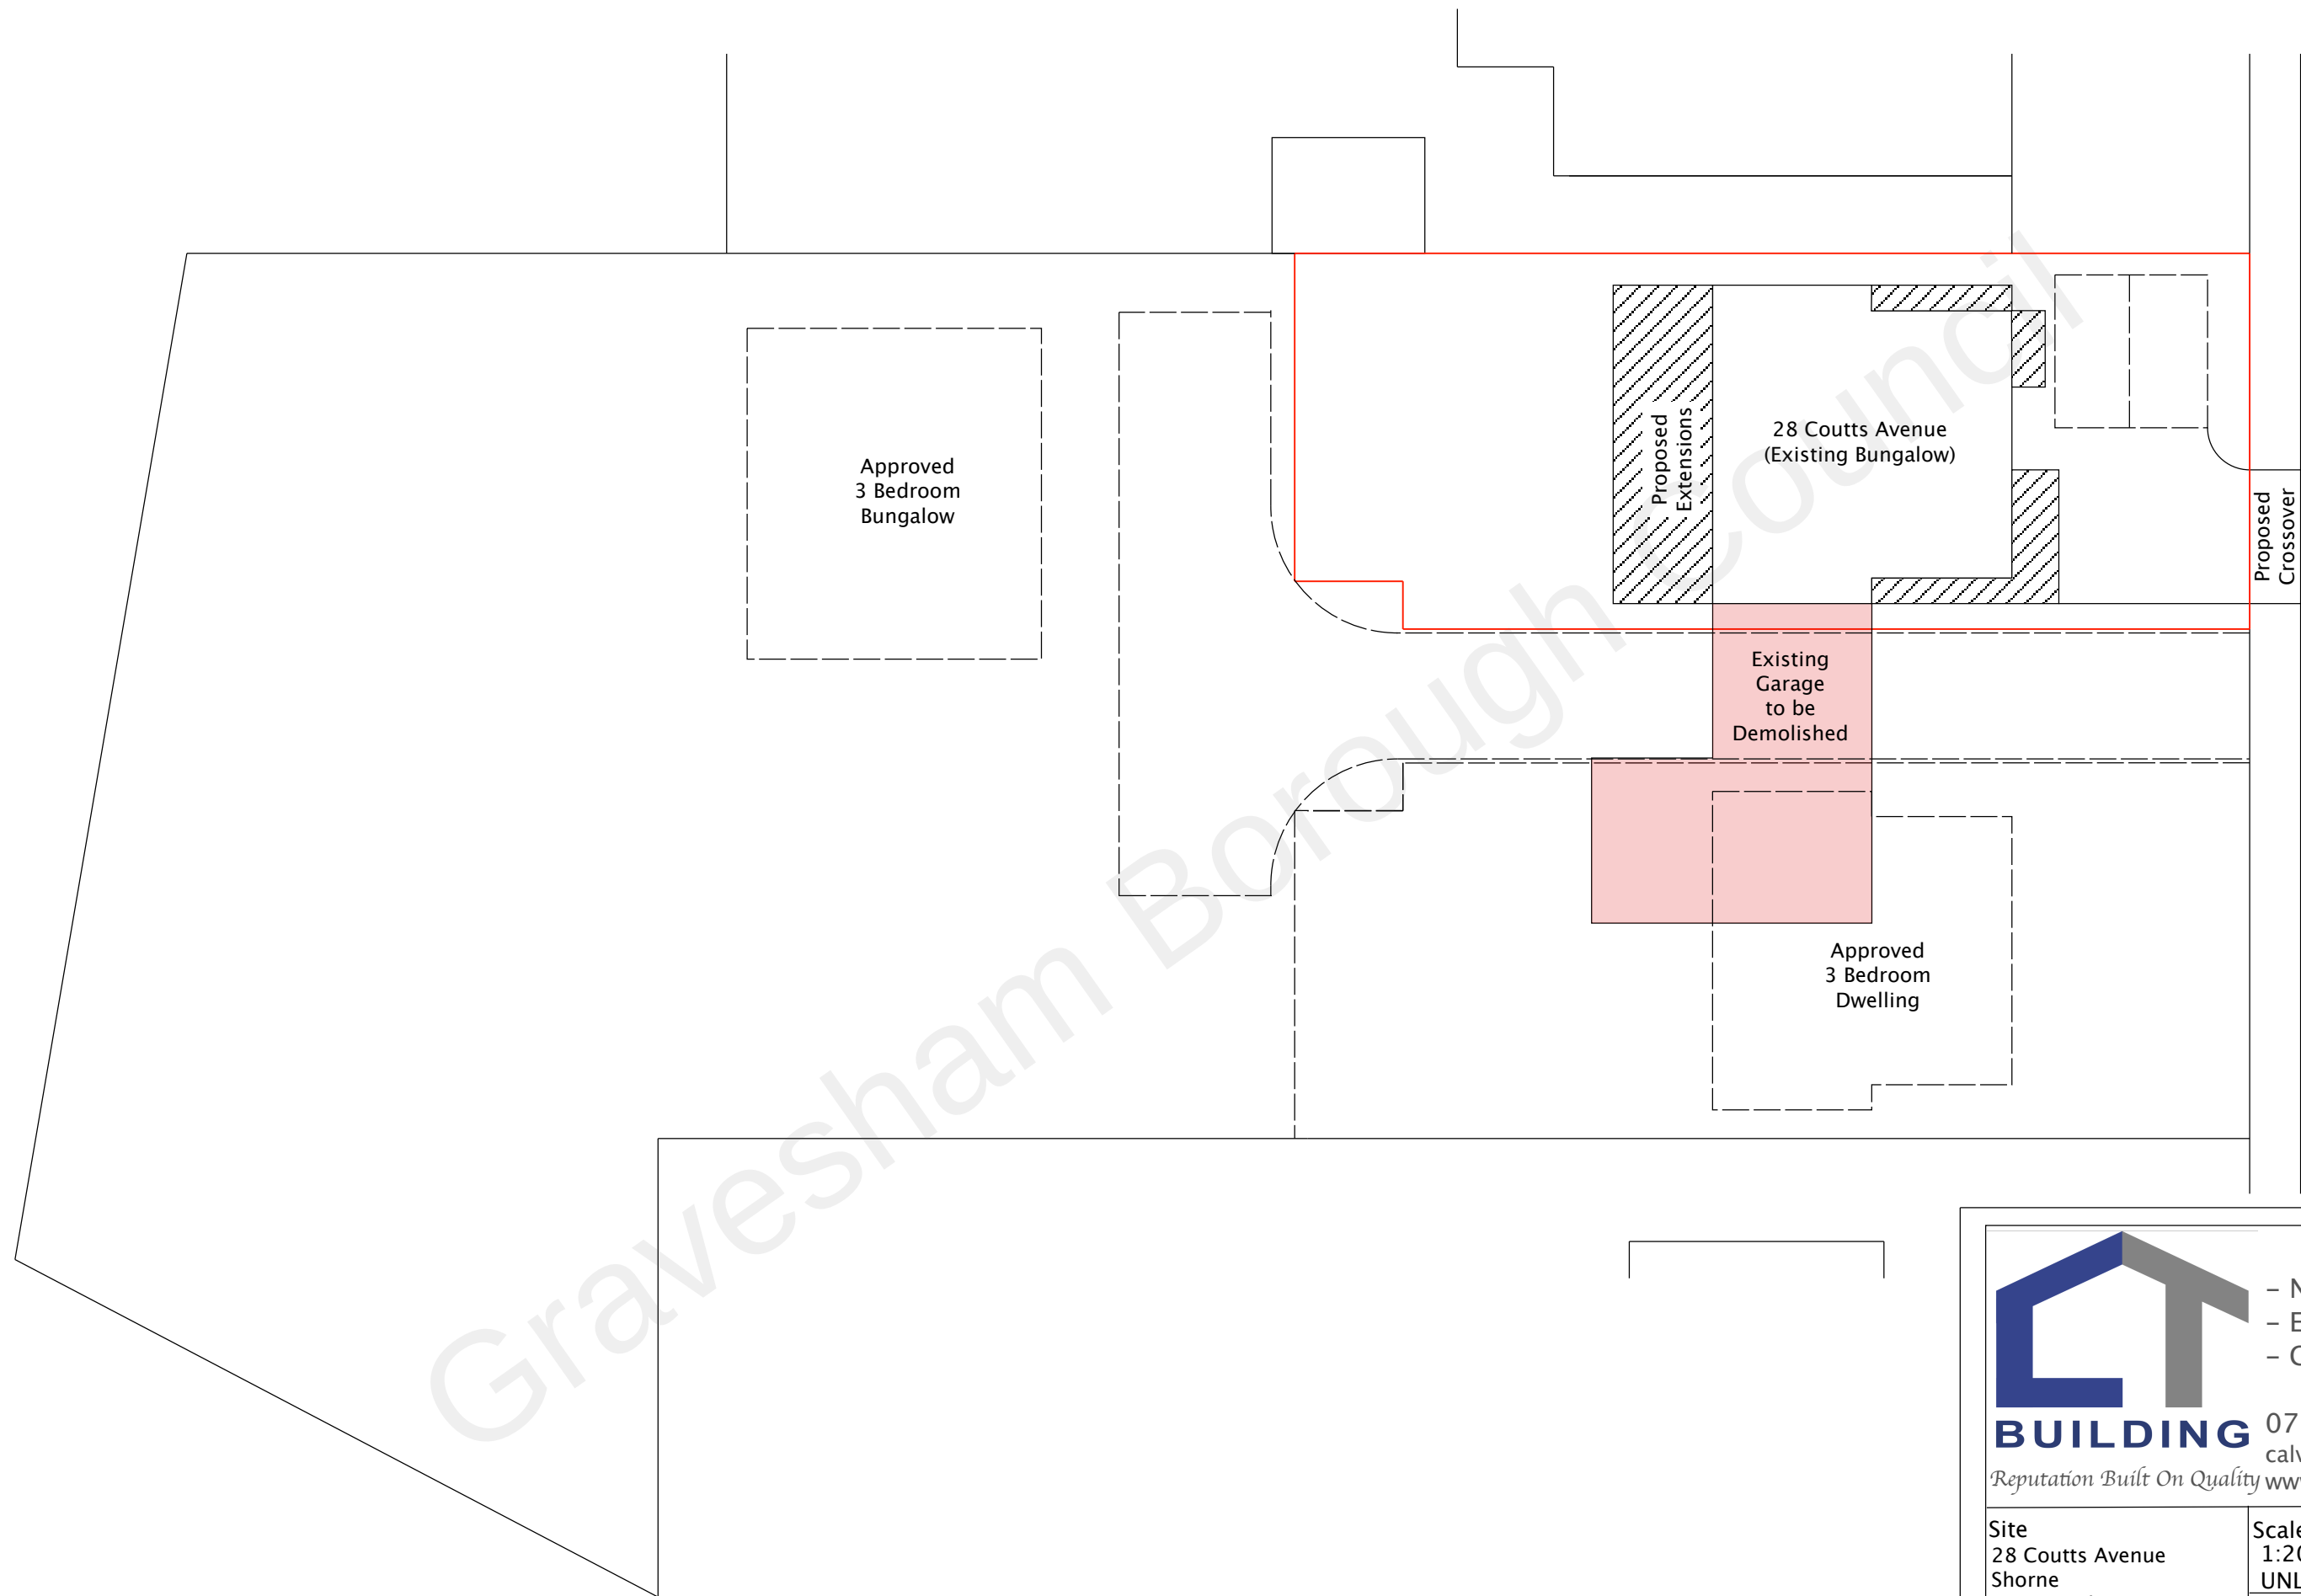

- New Builds
- Extensions
- Groundworks

BUILDING 07532 303307
calvin@ct-building.co.uk
Reputation Built On Quality www.ct-building.co.uk

Site 28 Coutts Avenue Shorne Gravesend Kent DA12 3HJ	Scale 1:200@ A3 UNLESS STATED	
	Drawing No. 008 (Ver 1)	Date 16/10/2021
Drawing Title: Proposed Siteplan		Drawn by C.J.K.