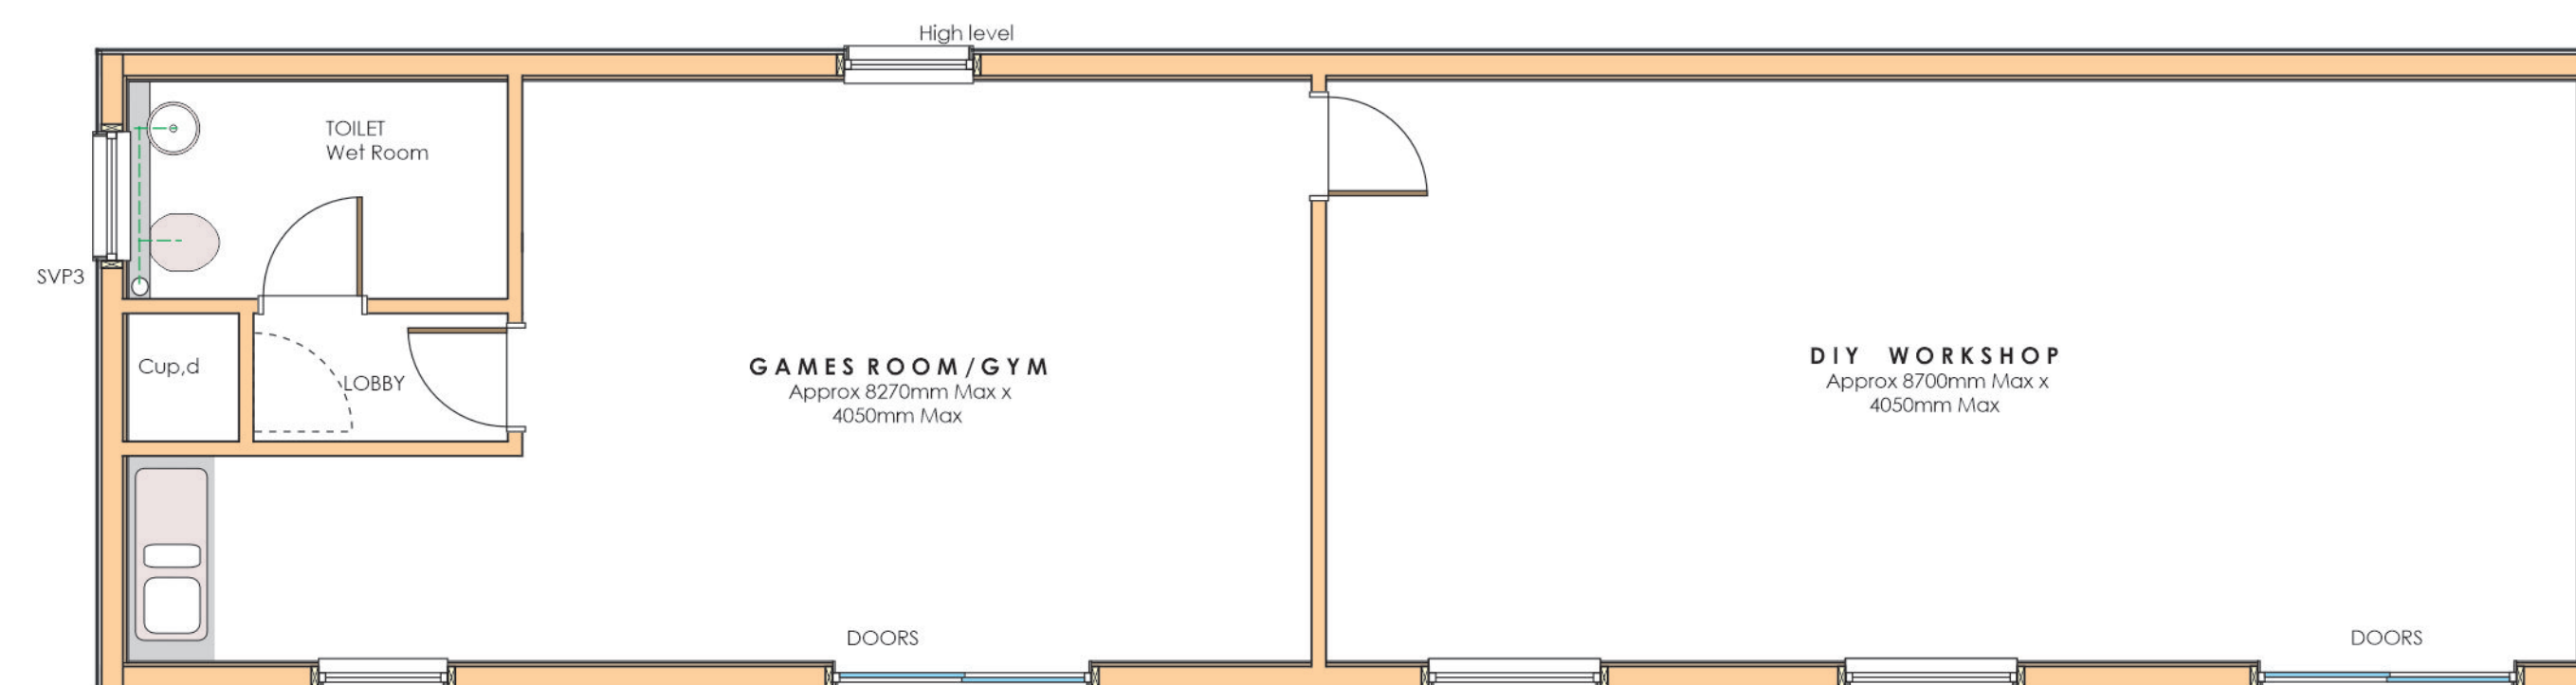
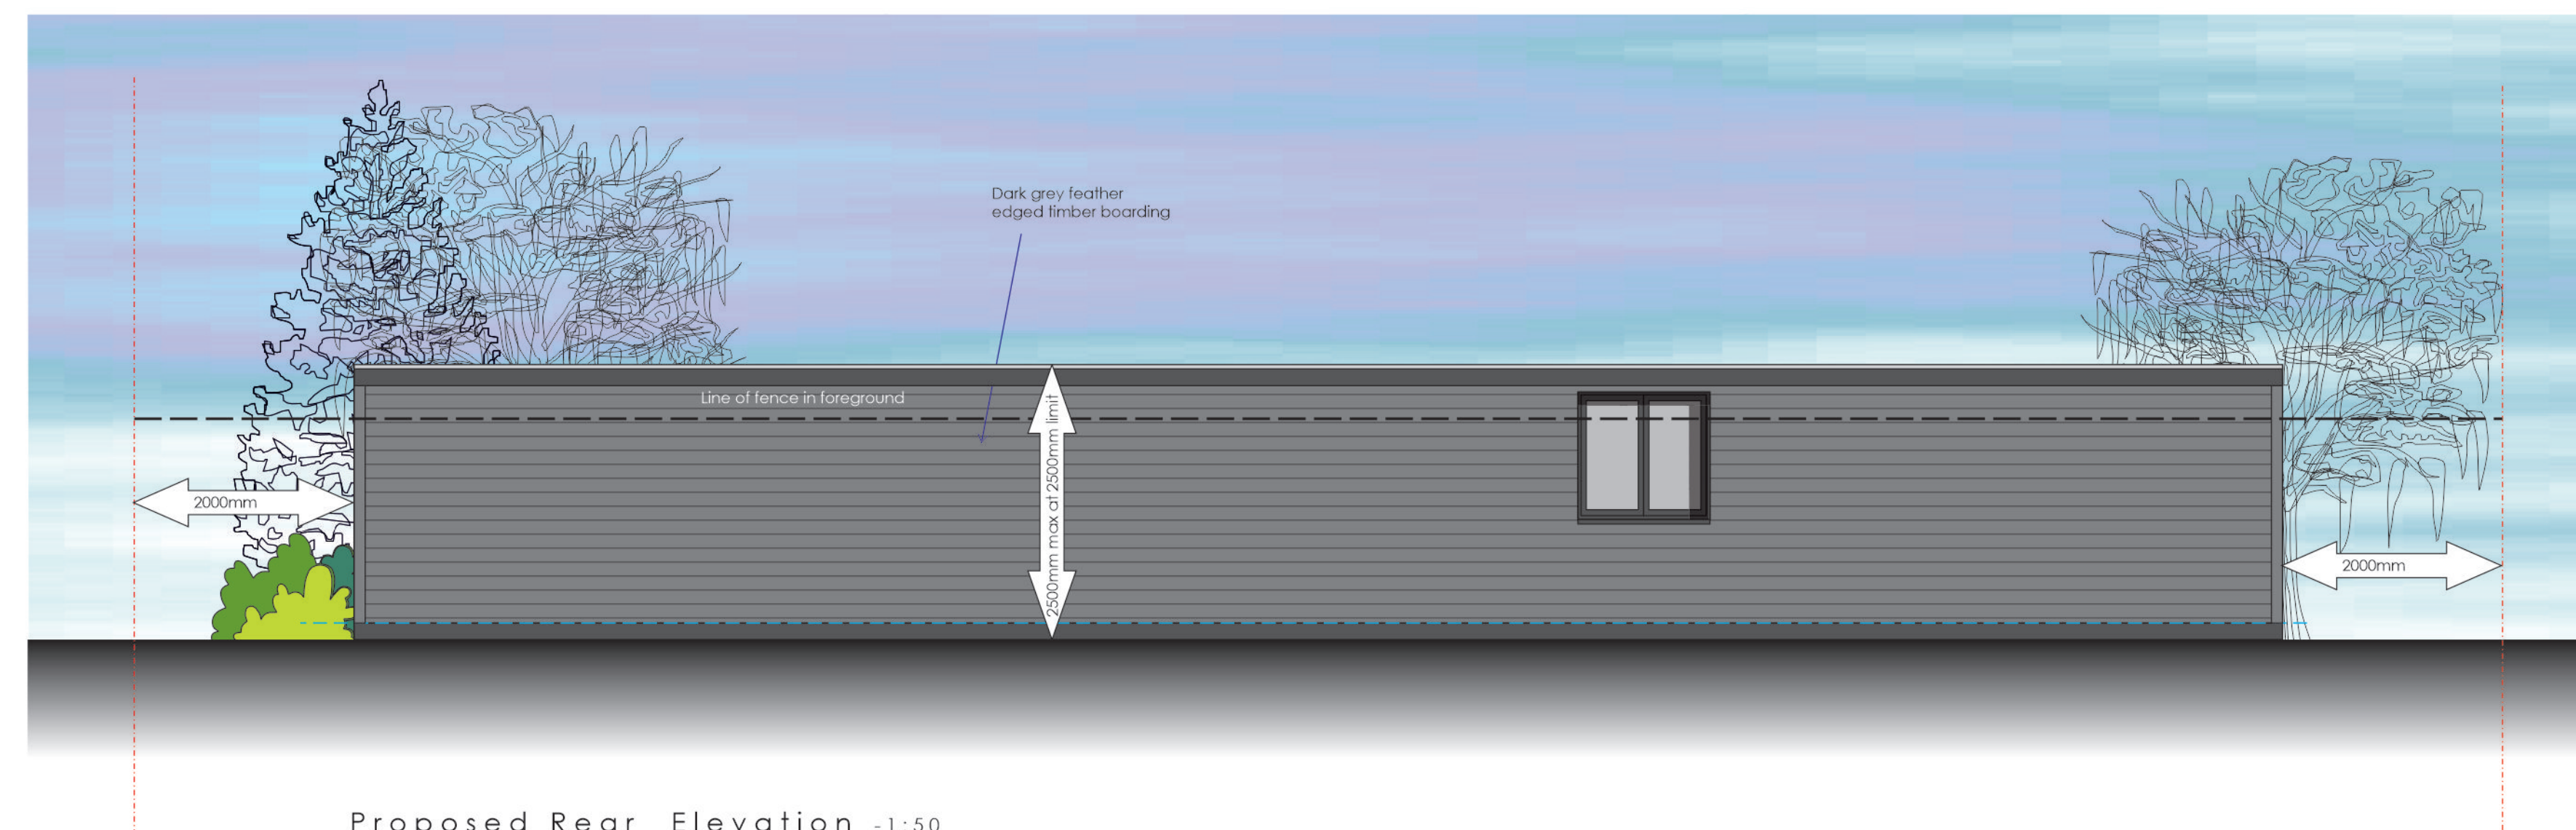
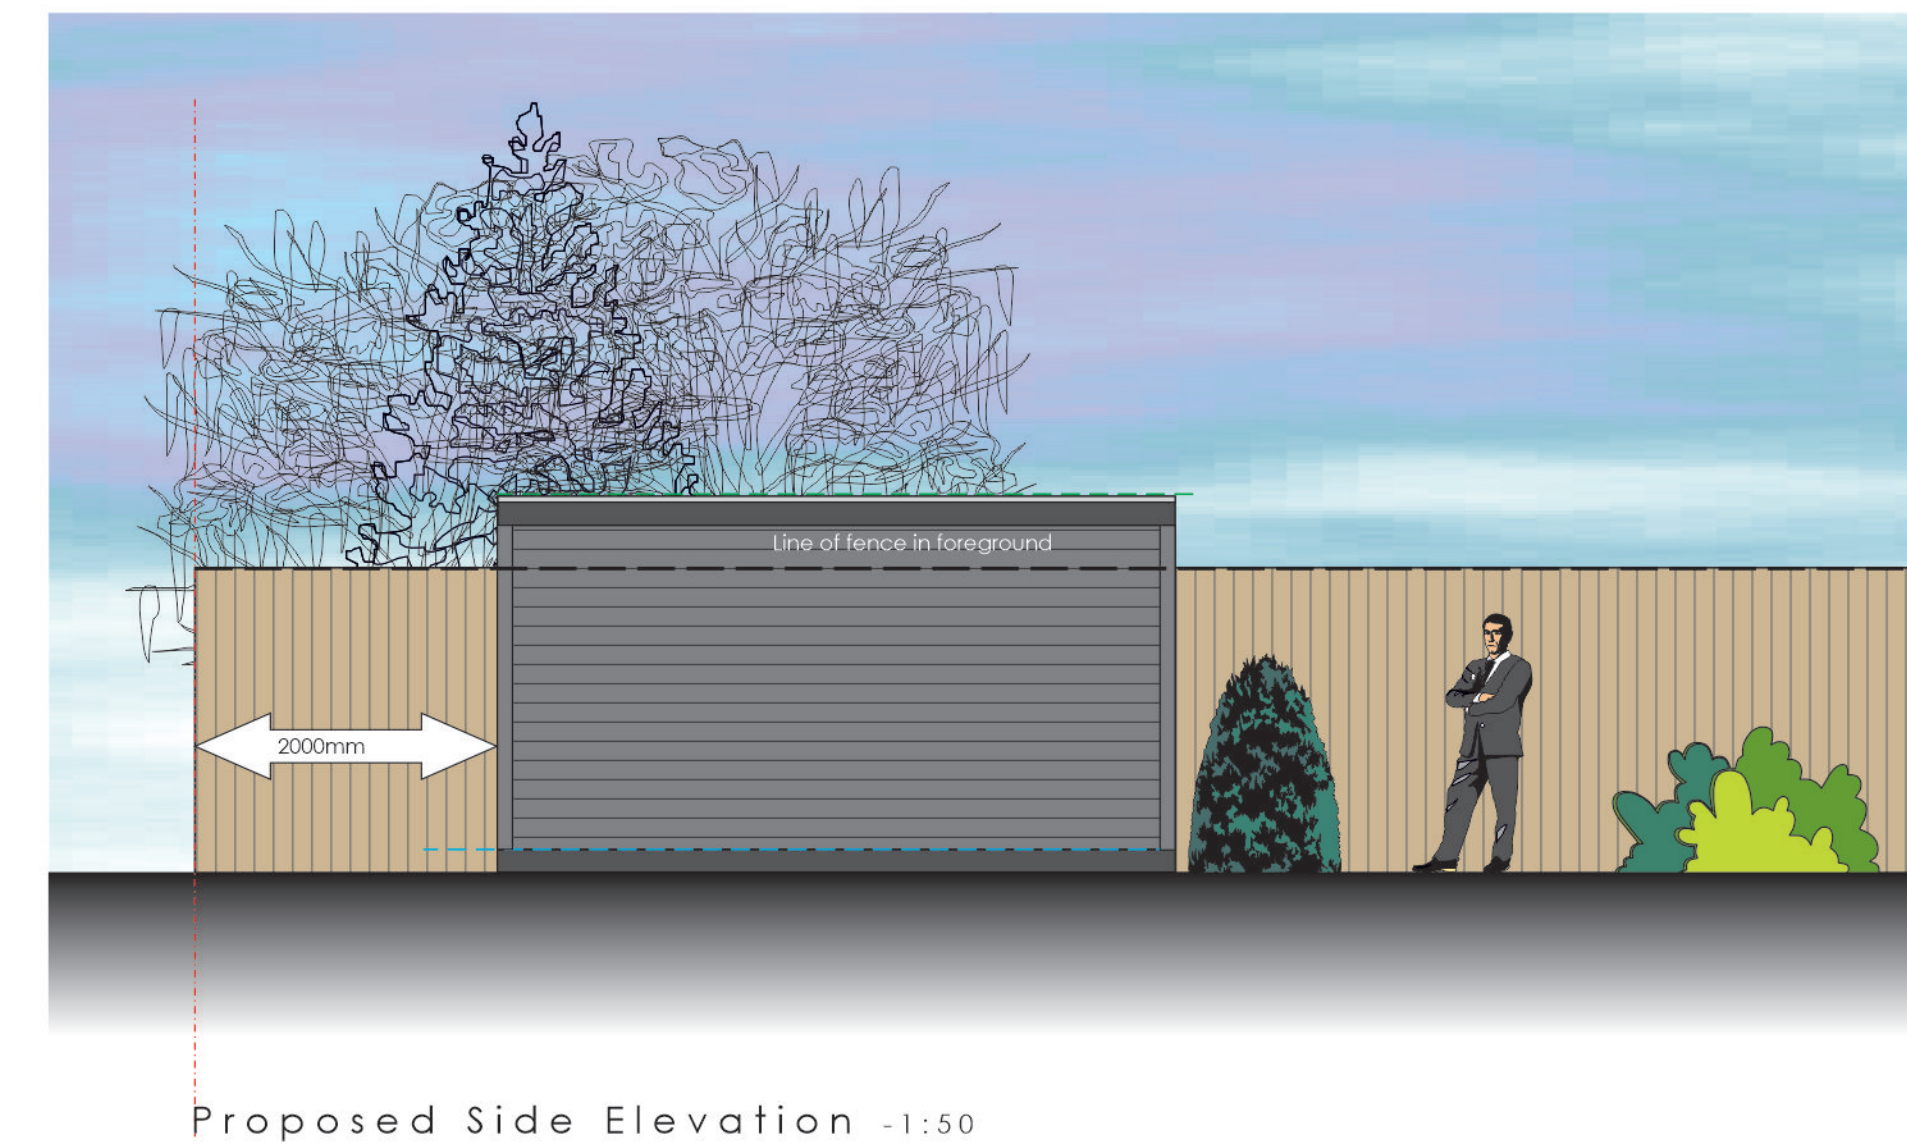
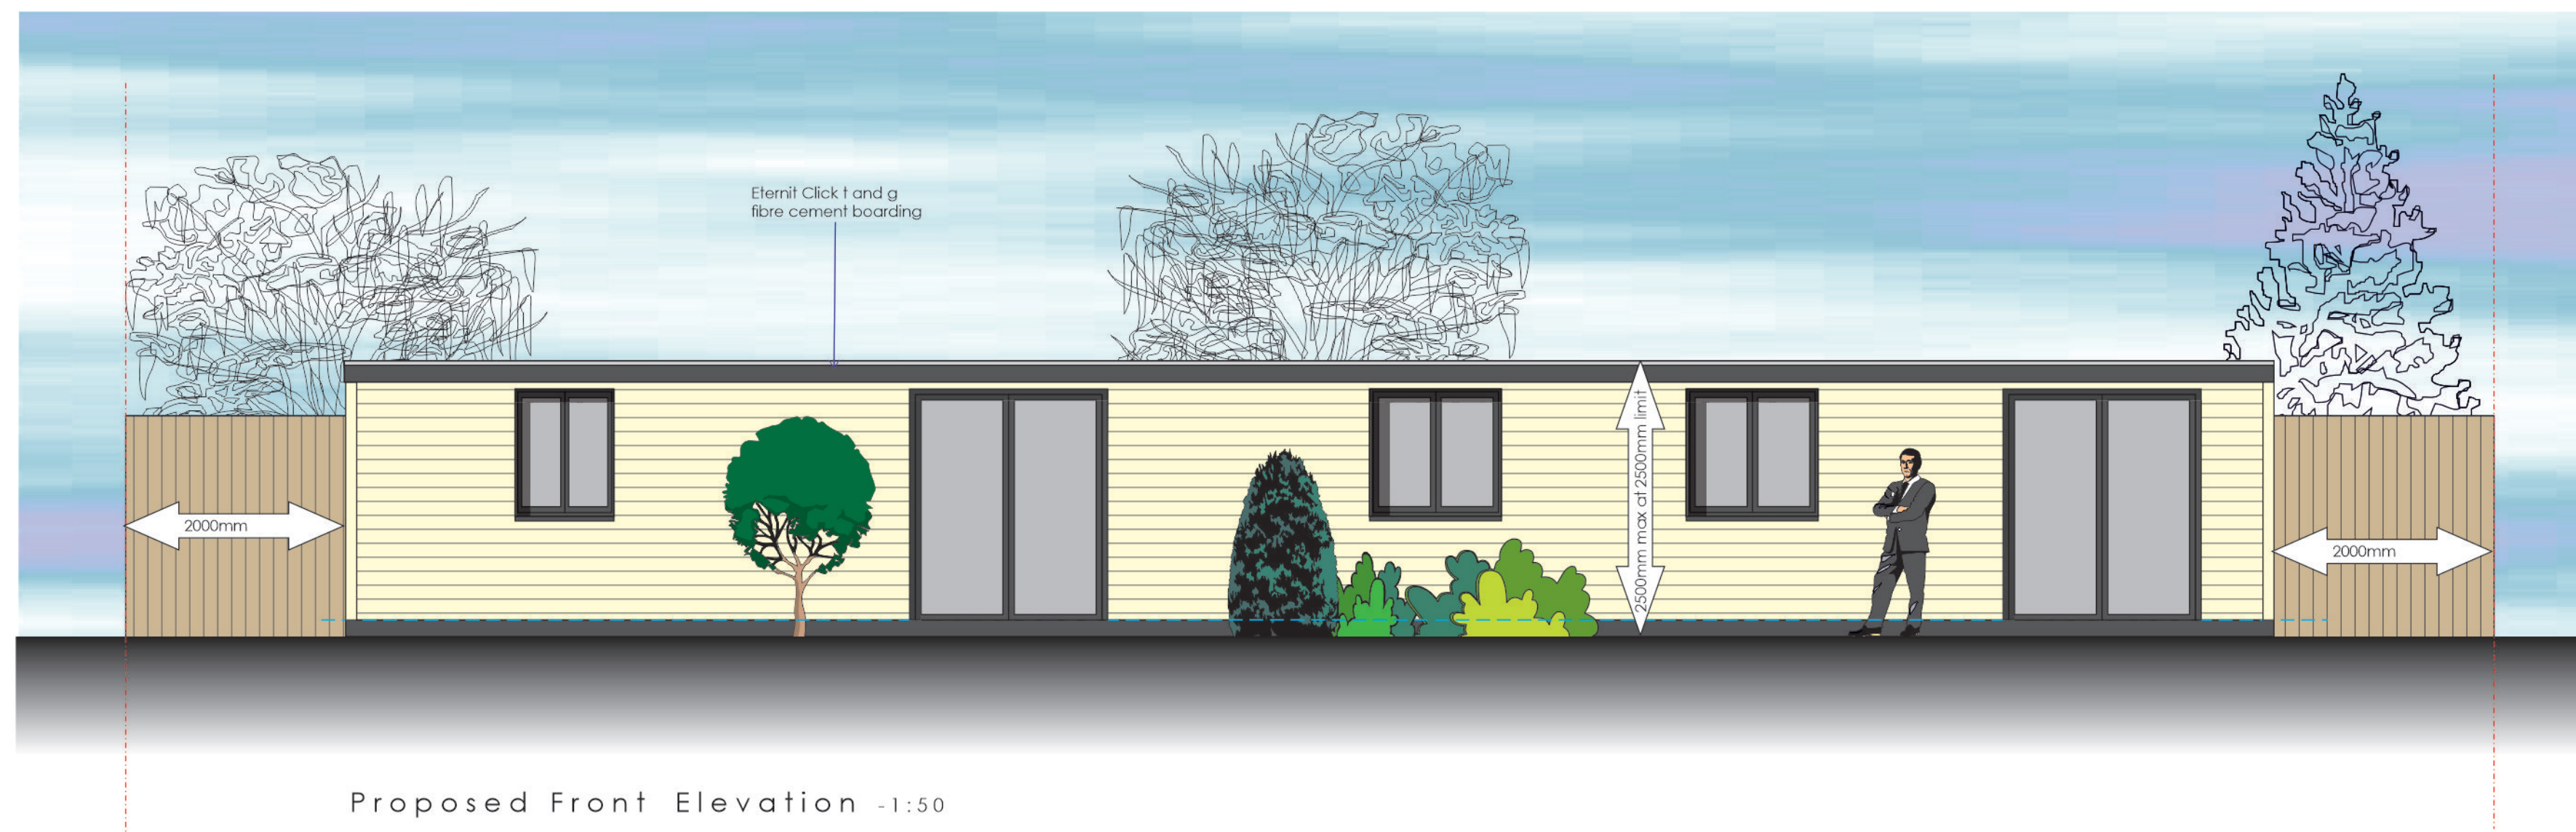


REVISIONS	A. Height altered to max 2500mm	RFW
SCALE	1:50	DATE
DATE	December 2025	DESIGN
DATE	December 2025	RFW

Proposed Elevations and Floor Plan
Ancillary Garden Building

PROJECT
Proposed Ancillary Garden Building
32 Lewis Road Instead Rise
Gravesend Kent DA13 9JG
for: Mr B and Mrs H Nimmo

WARD + ASSOCIATES
THE HOO WROTHAM ROAD
MEOPHAM GRAVESEND KENT DA13 0HP
M: 07771 863940
E: roger@wardassociates.co.uk W: www.wardassociates.co.uk

1325.WD.14A