




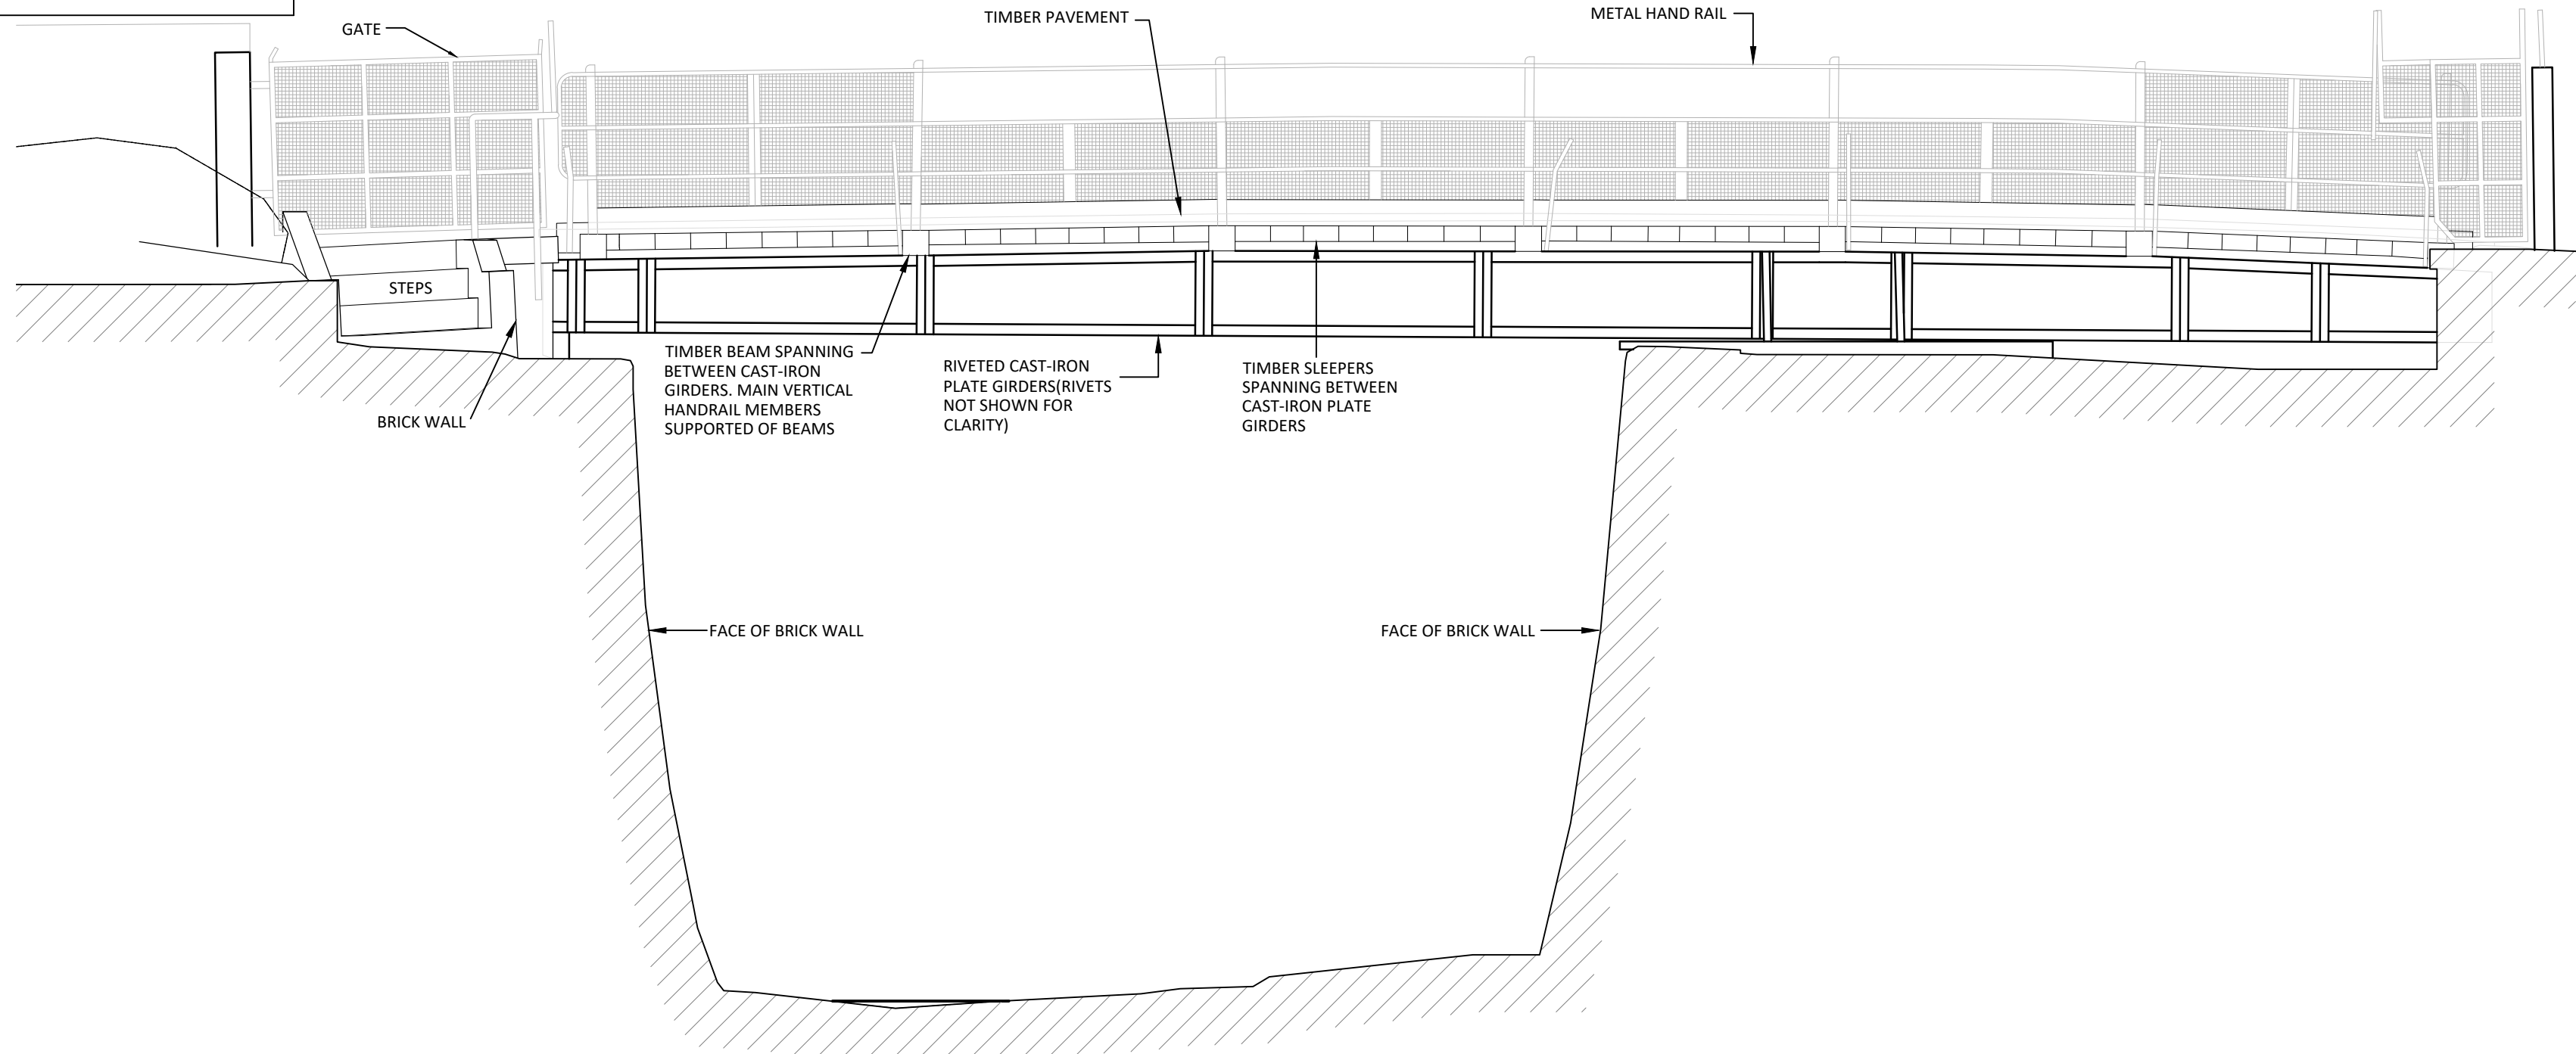


ELEVATION OF BRIDGE AS EXISTING
SCALE 1:50

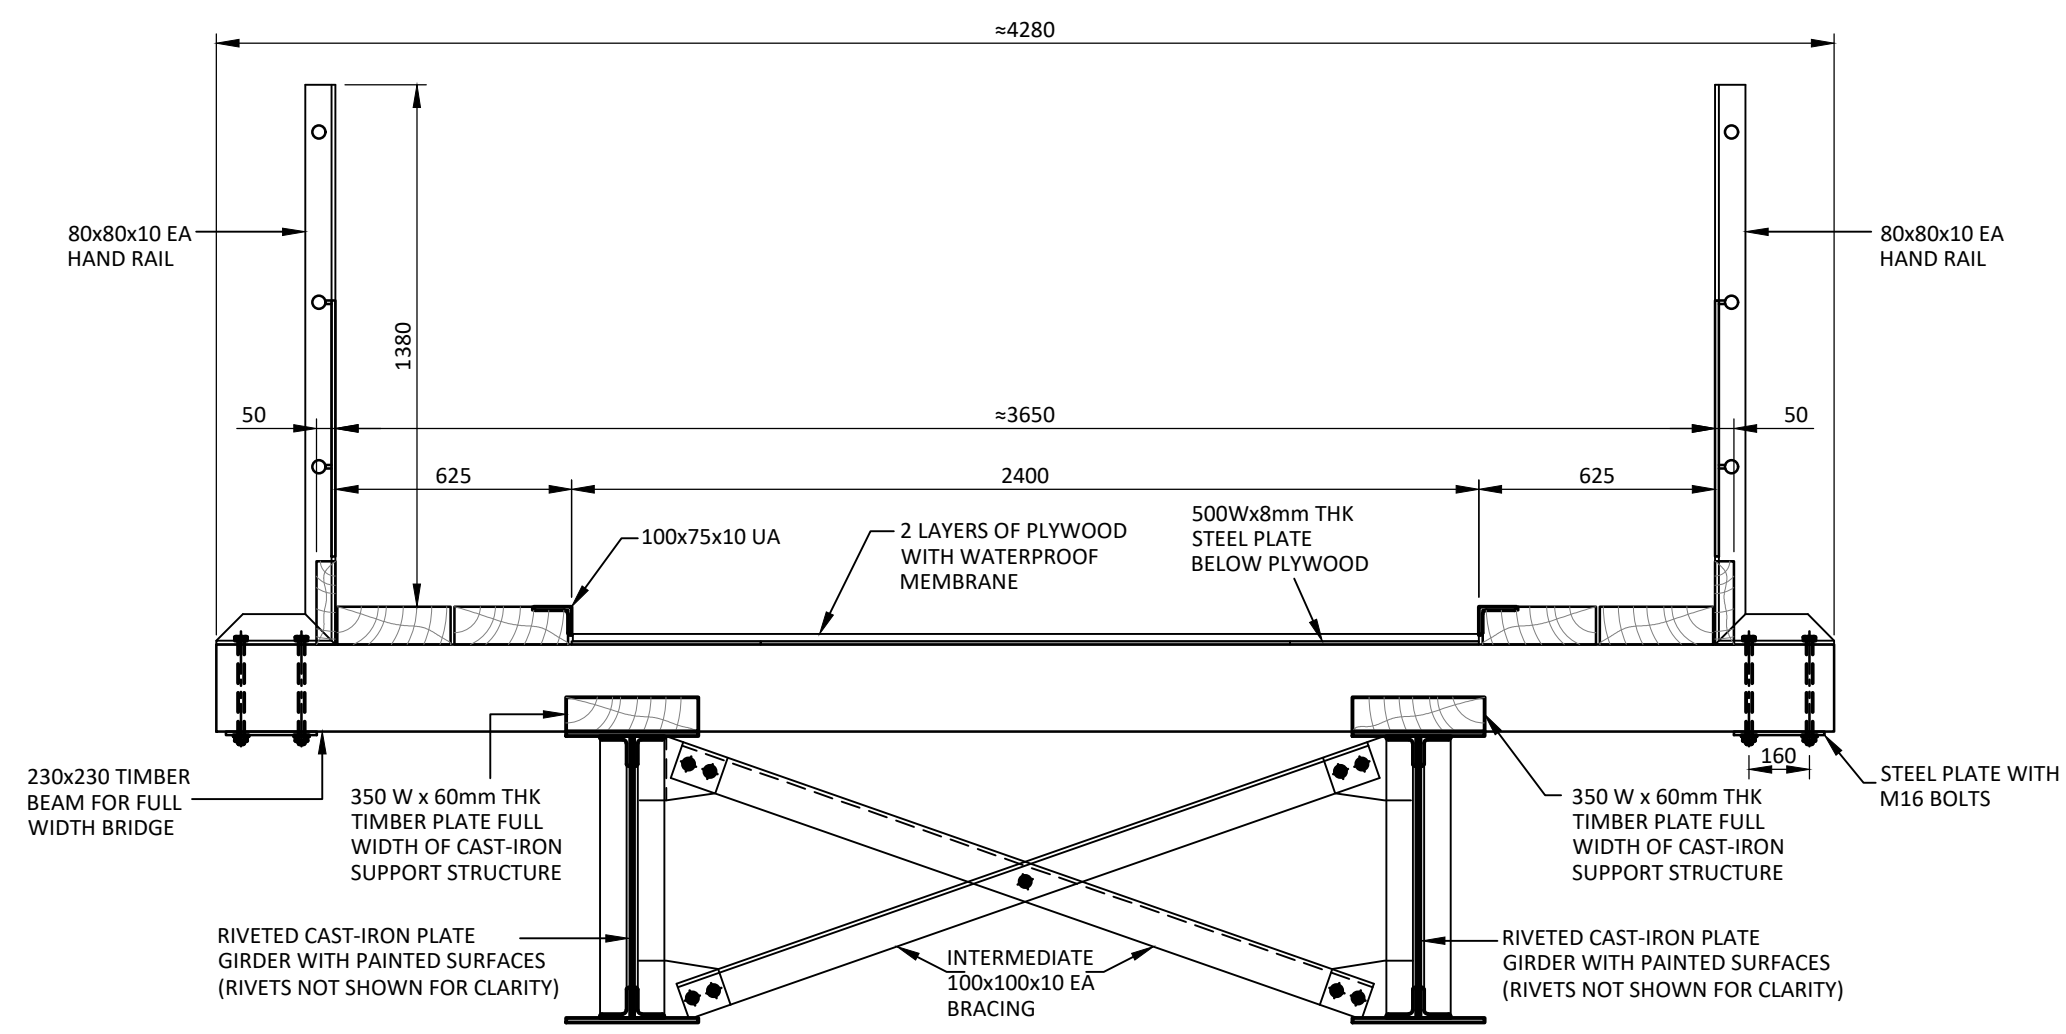


TYPICAL SECTION THROUGH EXISTING BRIDGE STRUCTURE
SCALE 1:20

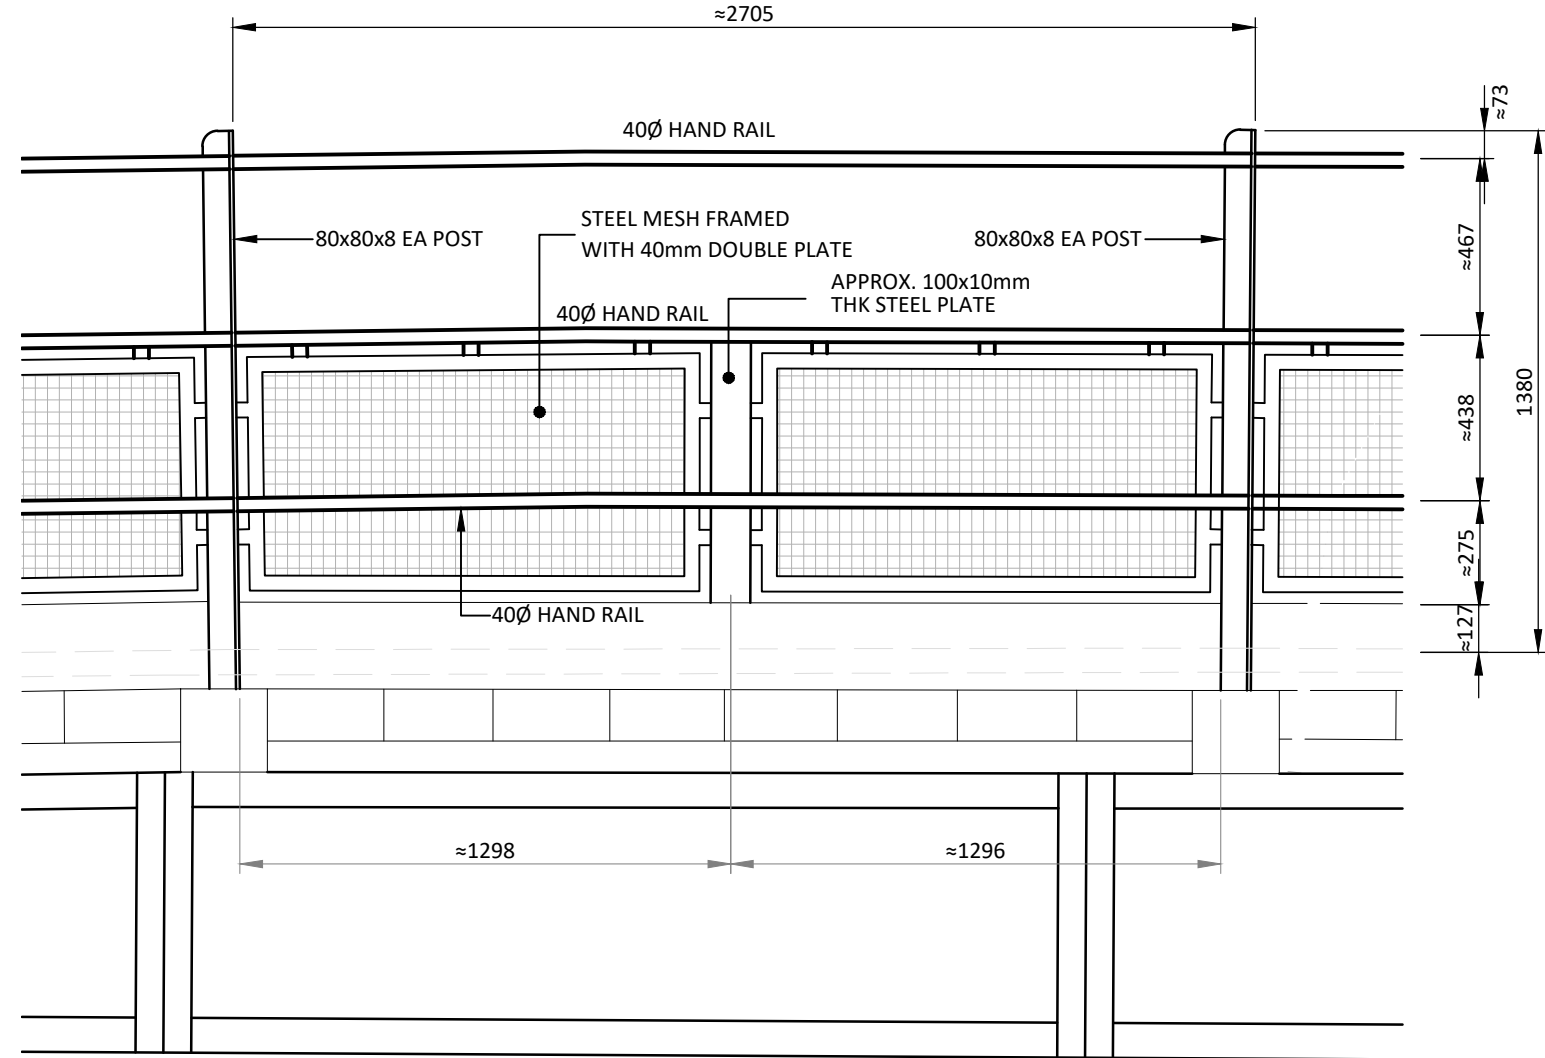

TYPICAL HAND RAIL AS EXISTING
SCALE 1:20

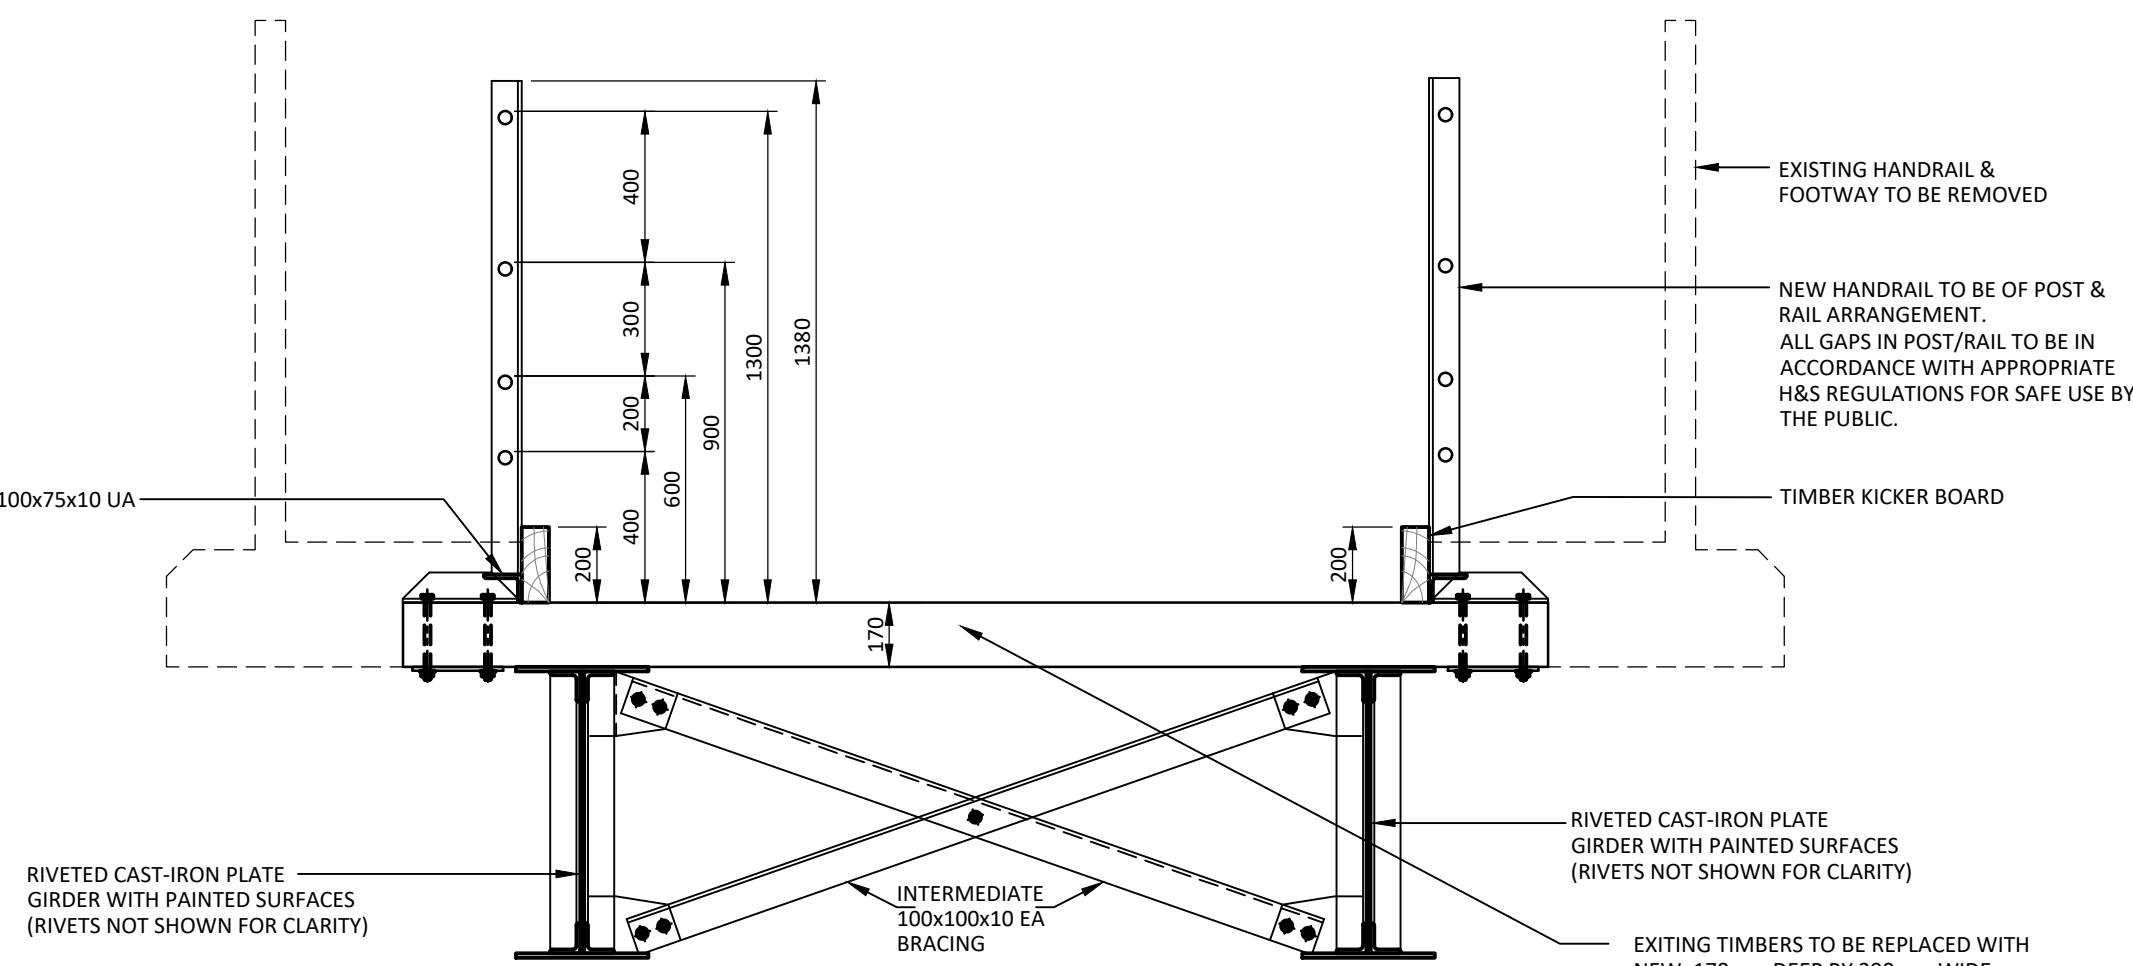

TYPICAL SECTION THROUGH PROPOSED BRIDGE STRUCTURE
SCALE 1:20

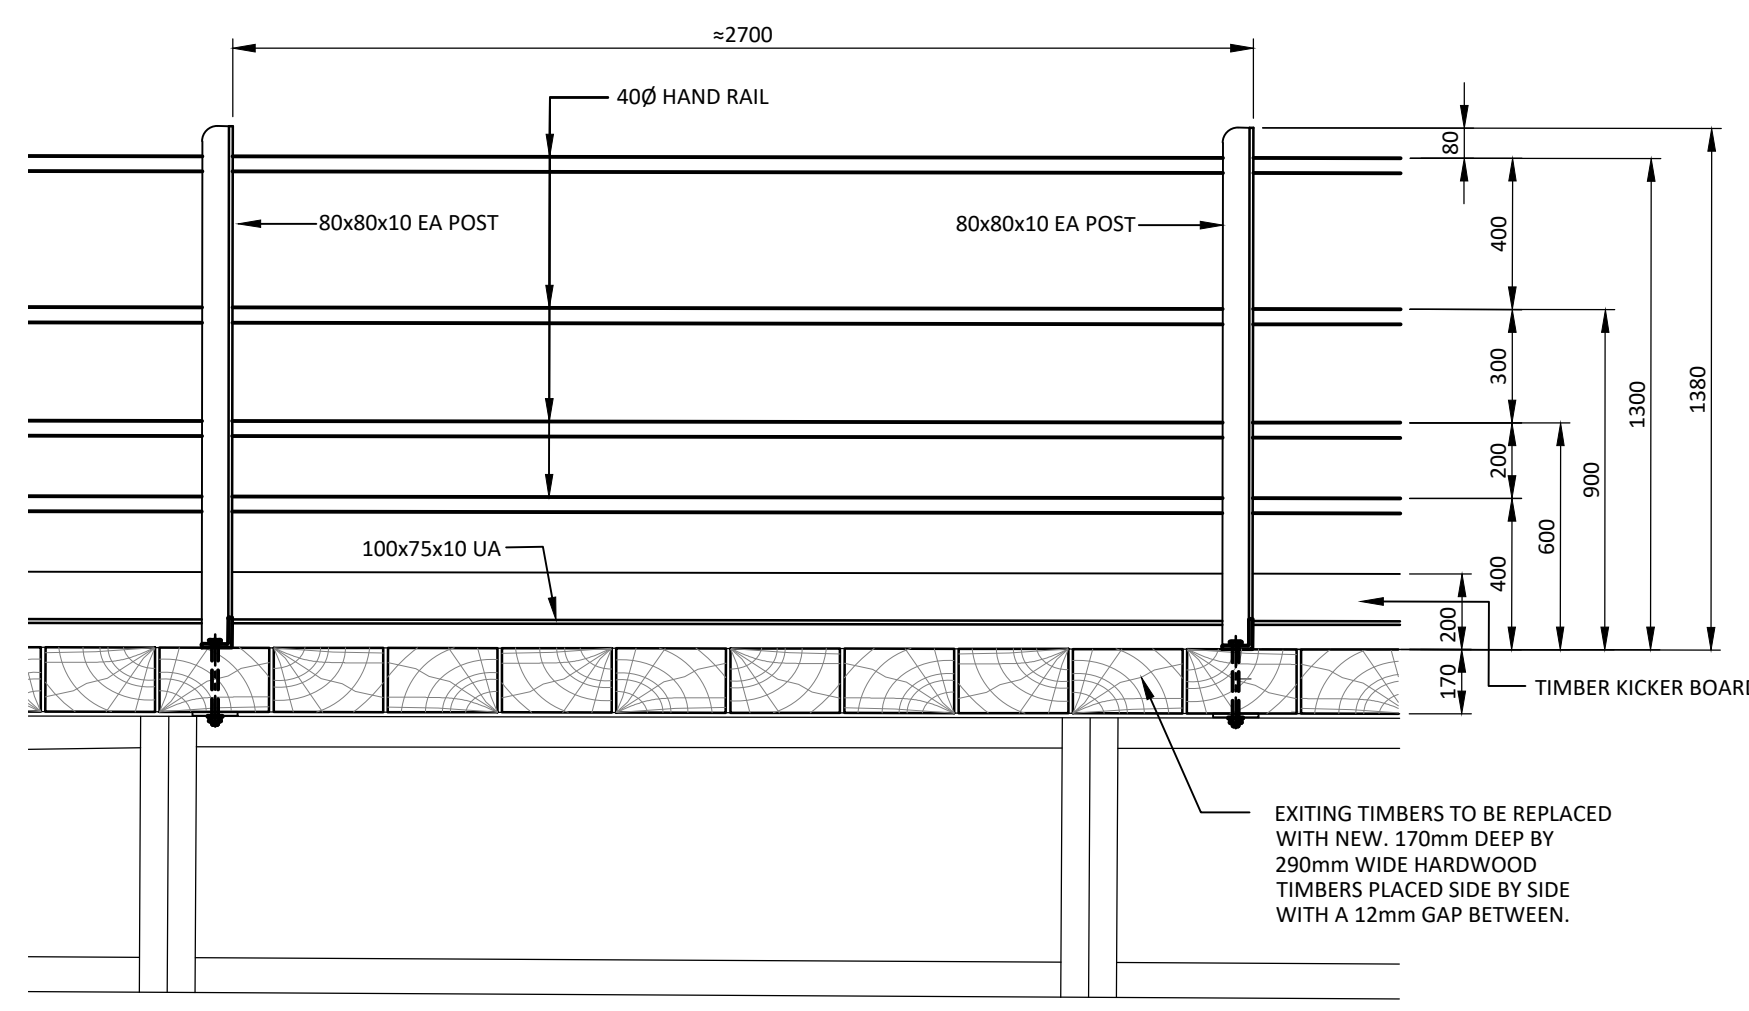

TYPICAL HAND RAIL (PROPOSED)
SCALE 1:20

FOR BLOCK PLAN AT 1: 500
SCALE REFER TO DRAWING No.
12428-PP-00-XX-DR-S-0002



PHOTO 1 - ELEVATION TO SIDE OF EXISTING BRIDGE



PHOTO 2 - BRIDGE MECHANISM



PHOTO 3 - SUPPORTING STEELS WITH TIMBERS IN POOR CONDITION

GENERAL NOTES

- 1.1. THIS DRAWING IS COPYRIGHT AND SHOULD NOT BE REPRODUCED IN WHOLE OR PART WITHOUT THE WRITTEN CONSENT OF PATRICK PARSONS LTD.
- 1.2. DO NOT SCALE FROM THIS DRAWING.
- 1.3. ALL DIMENSIONS TO BE CHECKED ON SITE AND CO-ORDINATE WITH RELEVANT ARCHITECT'S DRAWINGS. ANY DISCREPANCIES TO BE REPORTED TO ENGINEER PRIOR TO CONSTRUCTION.
- 1.4. ALL DIMENSIONS IN mm UNLESS NOTED OTHERWISE.
- 1.5. ALL LEVELS IN METERS.
- 1.6. STRUCTURAL SIZES HEREON SHALL NOT BE MODIFIED WITHOUT THE WRITTEN APPROVAL OF THE ENGINEER.
- 1.7. THIS DRAWING IS TO BE READ IN CONJUNCTION WITH ALL RELEVANT ENGINEERS DRAWINGS & SPECIFICATIONS.
- 1.8. ALL TIMBER AND STEEL SIZES ARE AS PER APPROXIMATE SITE MEASUREMENTS.
- 1.9. ELEVATION HAS BEEN TAKEN FROM BRIDGE SURVEY DRAWING NO. MGS40185-E DATED 21.01.21 PROVIDED BY MURPHY GEOSPATIAL.

P3	SCALE BARS ADDED. PROPOSED HANDRAIL ELEVATION ADDED.				
	ND	25.07.24	AG	25.07.24	AG
P2	ISSUED FOR INFORMATION. TIMBER KICKER BOARD ADDED. DECKING TIMBER REMOVED. NEW HANDRAIL NOTE AMENDED. TIMBER REPLACEMENT NOTE AMENDED.				
	ND	17.06.24	AG	17.06.24	AG
P1	ISSUED FOR INFORMATION.				
	ND	07.06.24	AG	07.06.24	AG
REV.	REVISION NOTE/COMMENT				
	DRW BY	DATE	CCK BY	DATE	APP BY



34 Candler Mews
Amyand Park Road
Twickenham
TW1 3JF
United Kingdom
T. +44 (0)208 538 9555
E. info@patrickparsons.co.uk
W. www.patrikparsons.co.uk

Client
THE EMBANKMENT MARINA
GRAVESEND LTD.

Project
GRAVESEND RIVERSIDE
PEDESTRIAN SWING BRIDGE

Drawing
PROPOSED ALTERATIONS

Drawn ND	Date JUNE 2024
Patrick Parsons Project No. L20041	Scale @ A1 AS SHOWN
Status Description INFORMATION	Status S2
Drawing No. (project-origiator-volume-level-type-role-number) 12428-PP-00-XX-DR-S-0001	Revision P3