


PROPOSED



Notes:

- Do not scale from this drawing.
- All dimensions to be verified on site and is in mm.
- Builder to verify all dimensions, heights and levels prior to commencement of work.
- All documents shall be checked to ensure that they are compatible by the contractor before construction commences. In the event of apparent ambiguity or contradiction the engineer and/ or architect shall be notified immediately.
- The contractor in preparing his estimate shall visit the site and acquaint himself with the problems involved .
- The contrator shall issue all statutory notices to the local Authority during progress and completion of works.


Detail B - 1:10

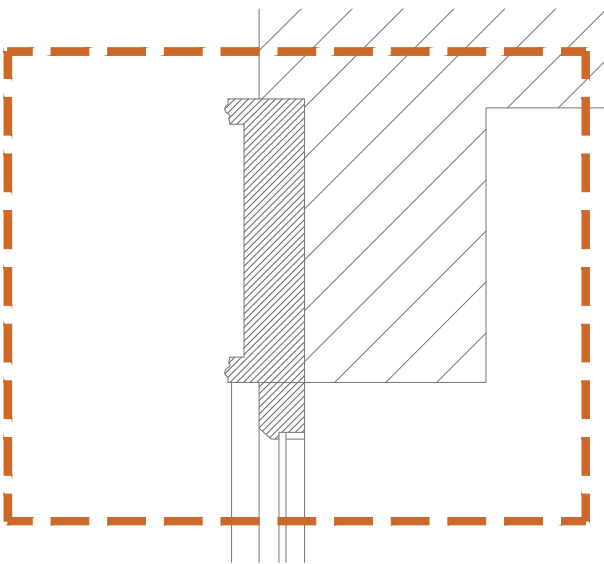

Detail C - 1:10

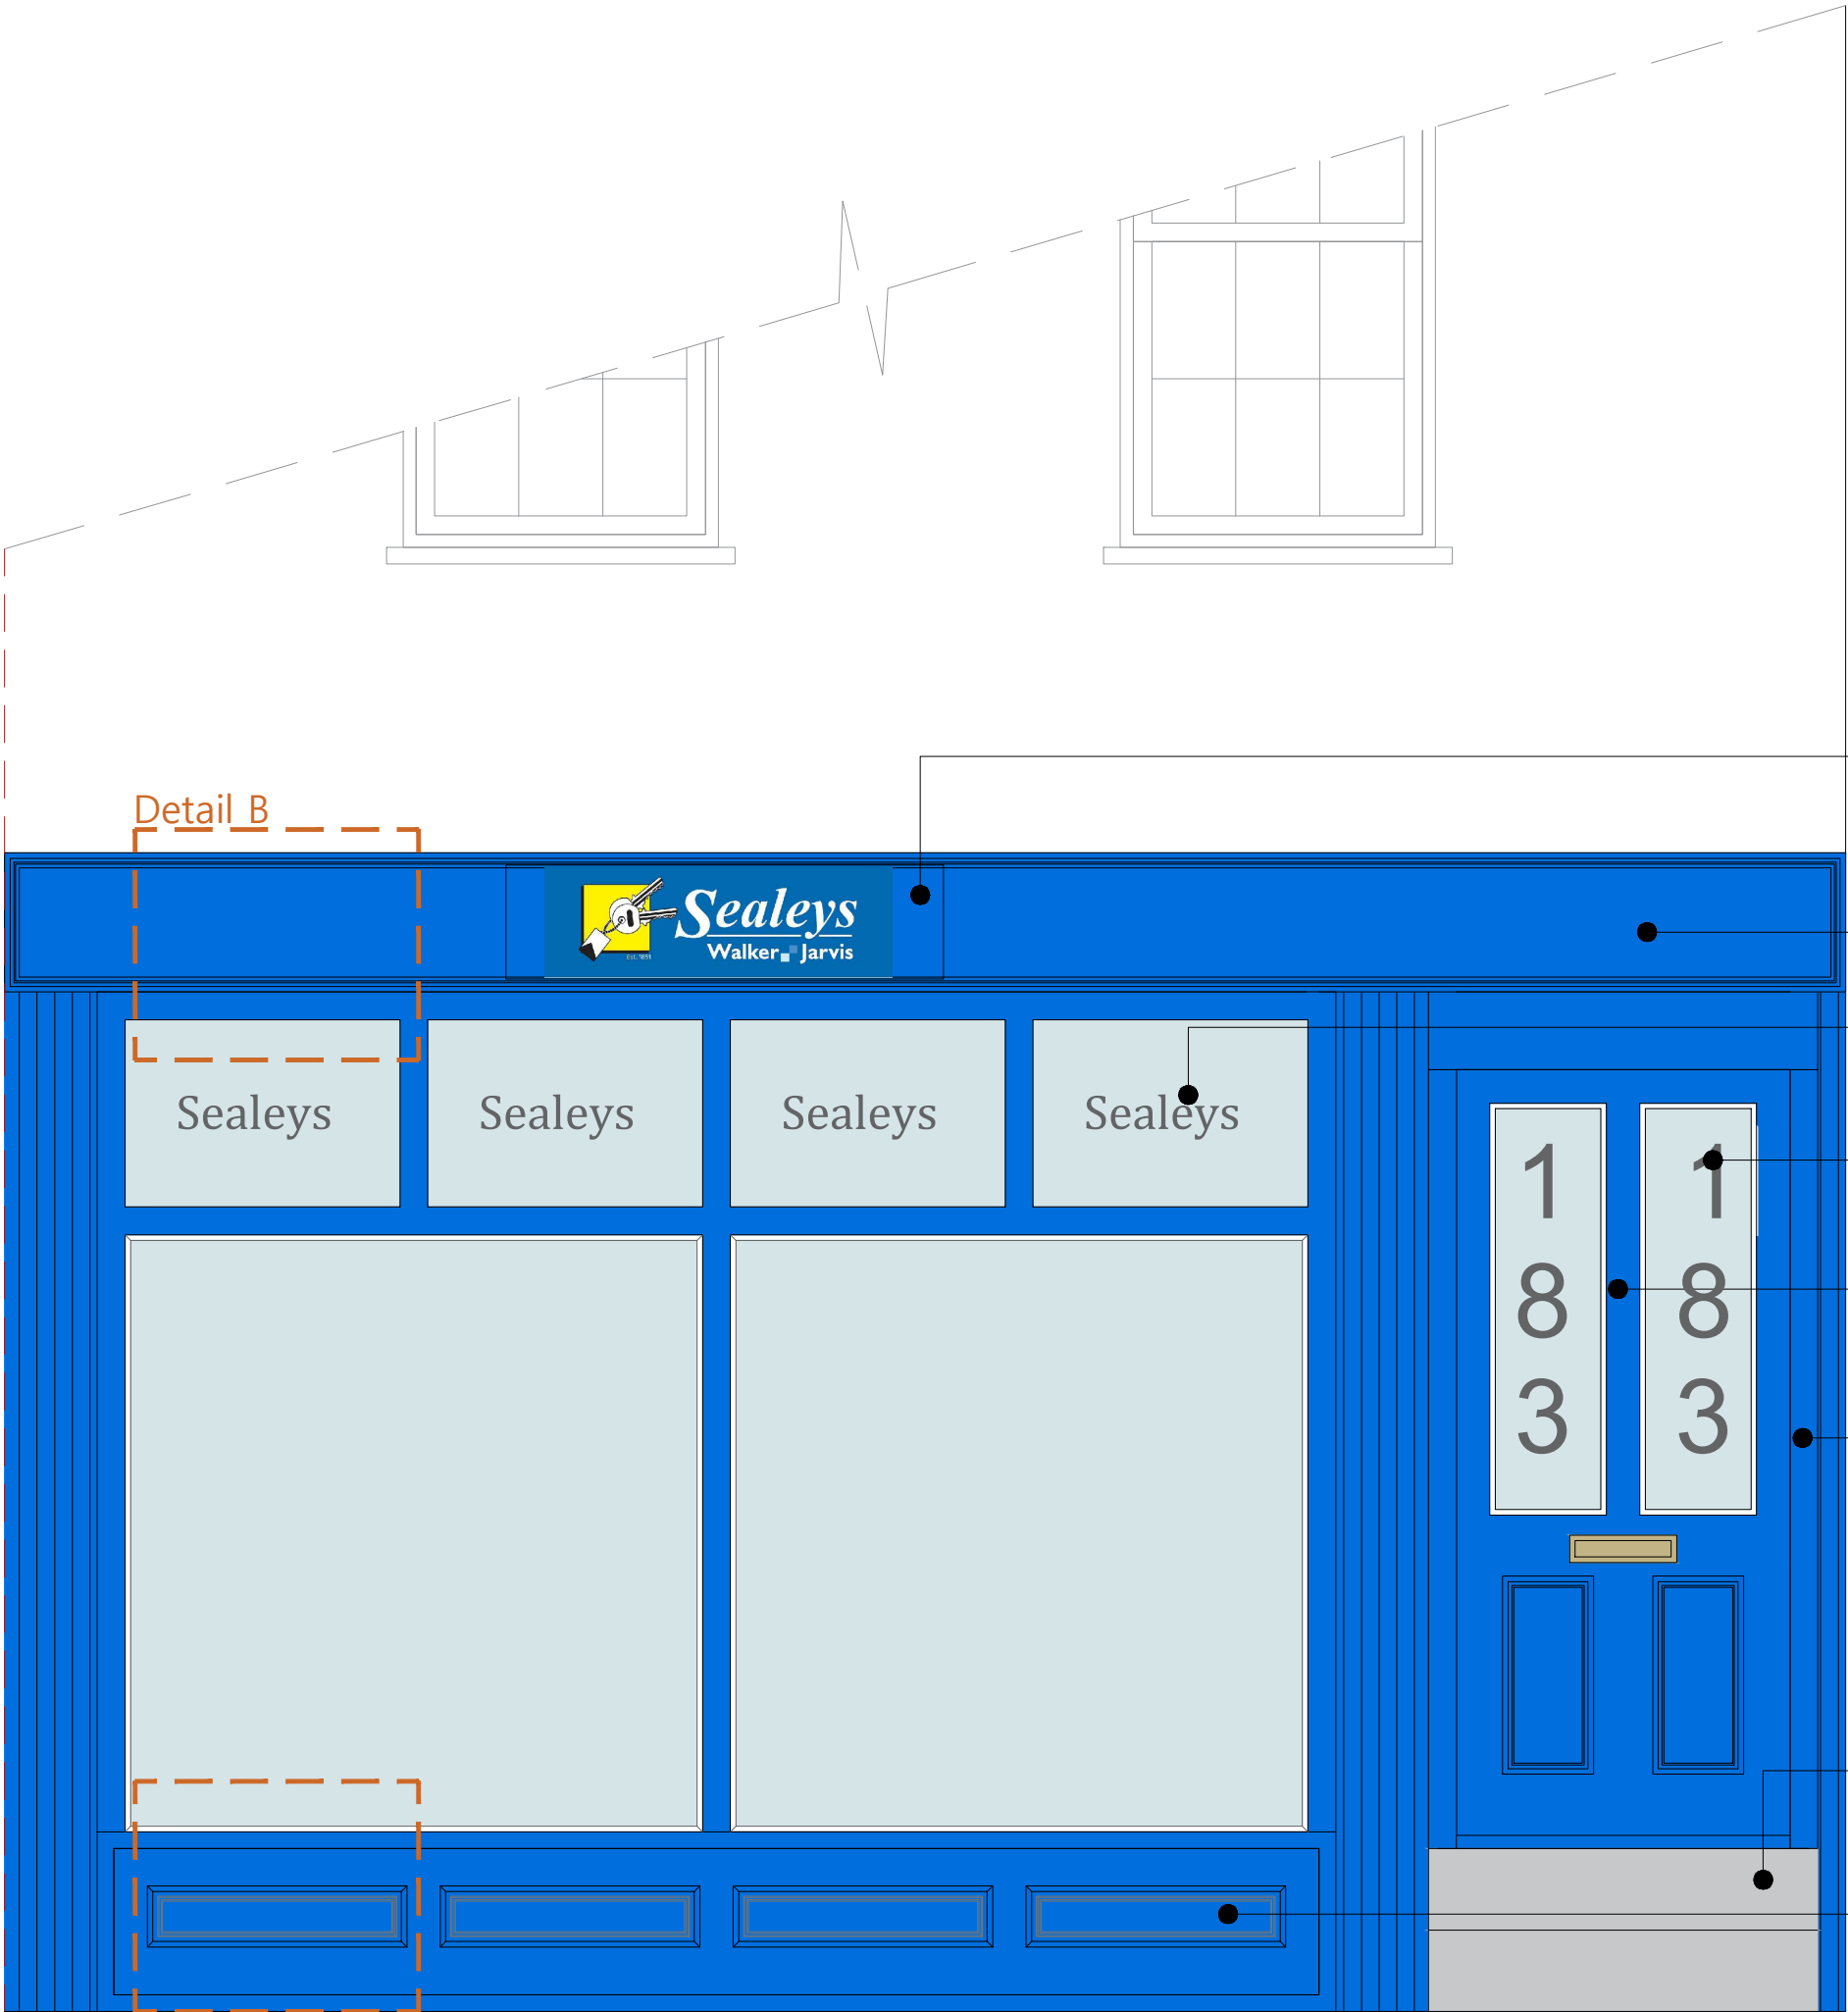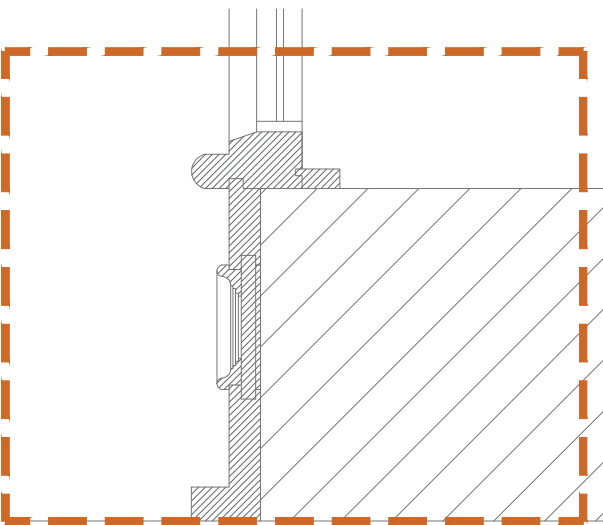

Proposed light box signage on fascia board as 184-185 Parrock Street

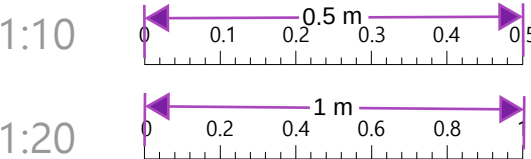

A	-	-	--/--/--
REV:	DESCRIPTION:	BY:	DATE:
STATUS:			



Whitehall Place
47 The Terrace,
Gravesend, Kent
DA12 2DL
01474 247 787
info@barronwards.co.uk
www.barronwards.co.uk

SITE:	183 - 185 Parrock Street Gravesend Kent DA12 1EN
TITLE:	Proposed Shop Front

SCALE AT A3:	DATE:	DRAWN:
1:20/1:10	03.10.2025	SR
PROJECT NO:	DRAWING NO:	REVISION:
251003_001	003	A

Front Shop Front
1:20