


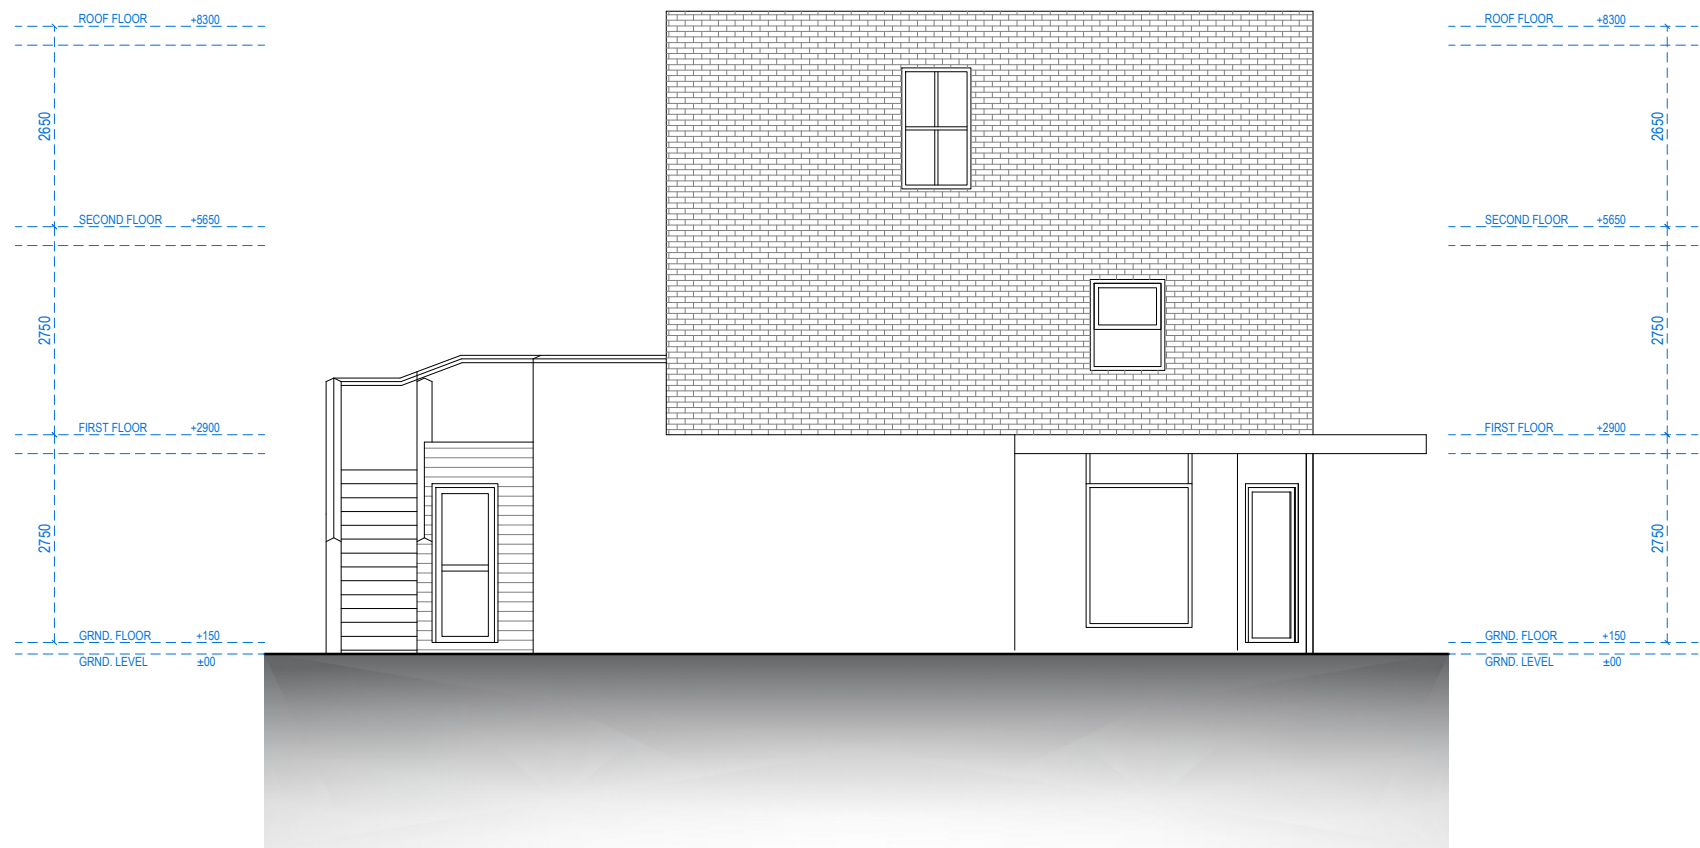

LEFT ELEVATION



Address - Unit 4, Grosvenor Way, London E5 9ND
Phone - 020 3781 8008
E-mail - office@redwoodsprojects.co.uk
Web - www.redwoodsprojects.co.uk

Any errors on Dimensions to be reported to the Architect prior to commencement of Works.
Dimensions and areas are based on survey information.
This drawing is copyright © Redwoods Projects.
All dimensions to be checked on site Prior work.

REFERENCE: 12 THE PARADE, VALLEY DRIVE, GRAVESEND DA12 5RT, UK

TITLE: EXISTING DRAWINGS
ELEVATIONS

PROJECT No 2288 DATE: 2024-06-07

SHEET No E 04

0 1 2 5m scale 1:100 @A3

NOTES:

DRAWN BY MH KT

EDITED BY