


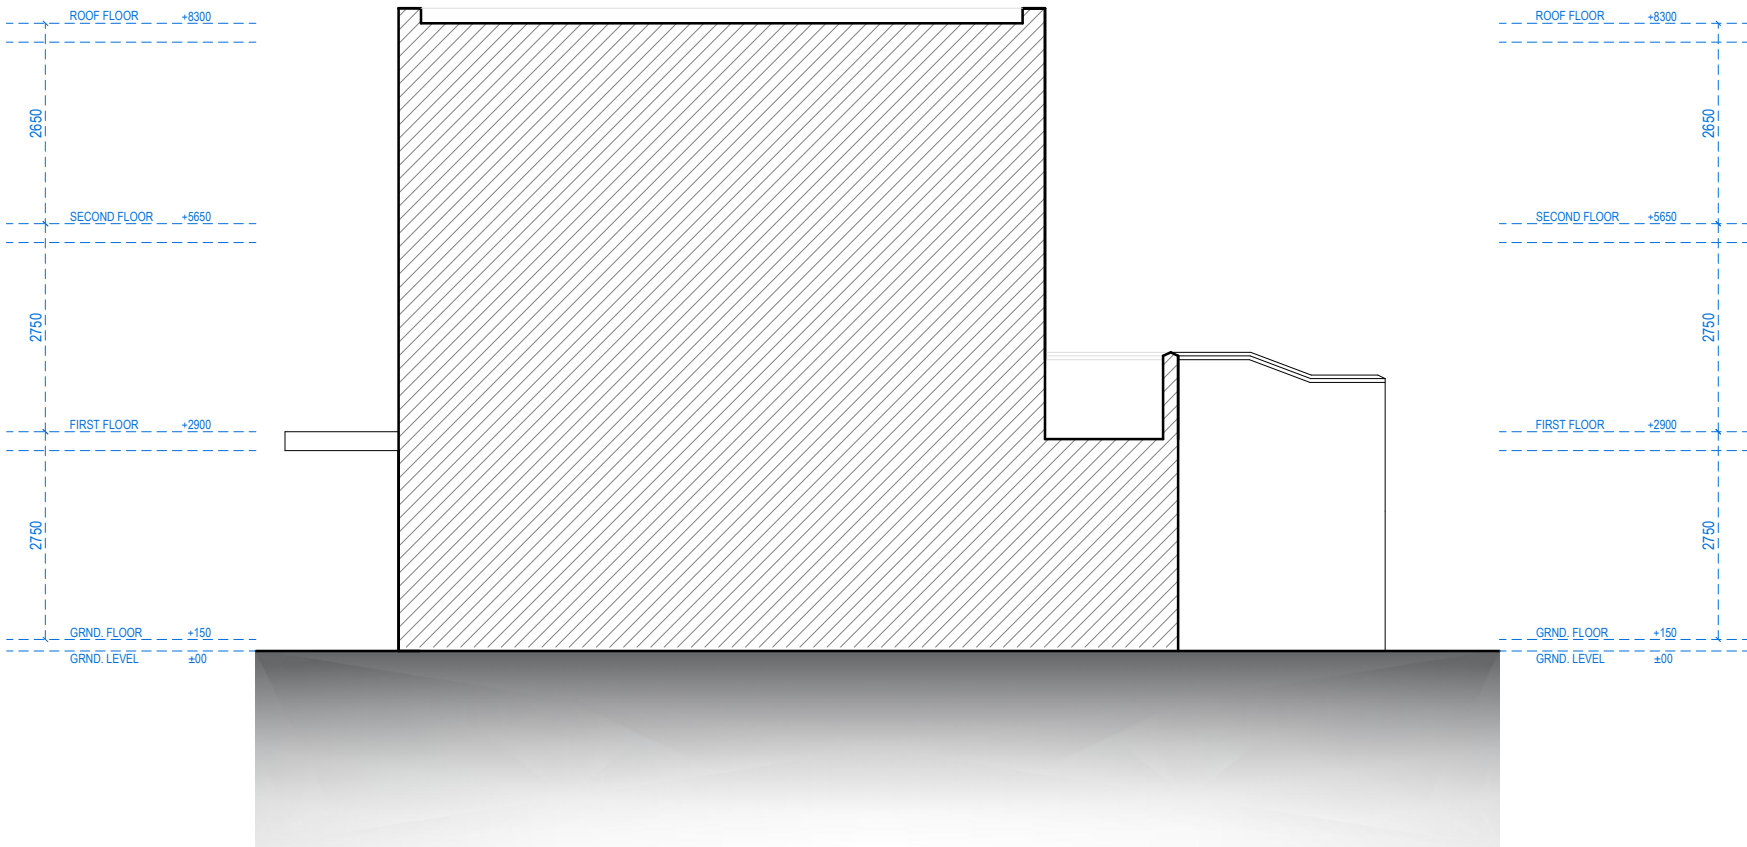


RIGHT ELEVATION



Address - Unit 4, Grosvenor Way, London E5 9ND
Phone - 020 3781 8008
E-mail - office@redwoodsprojects.co.uk
Web - www.redwoodsprojects.co.uk

Any errors on Dimensions to be reported to the Architect prior to commencement of Works.
Dimensions and areas are based on survey information.
This drawing is copyright © Redwoods Projects.
All dimensions to be checked on site Prior work.

REFERENCE: 12 THE PARADE, VALLEY DRIVE, GRAVESEND DA12 5RT, UK	
TITLE: EXISTING DRAWINGS ELEVATIONS	
PROJECT No 2288	DATE: 2024-06-07
SHEET No E 03	

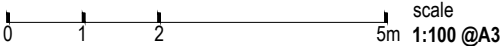

NOTES:	
DRAWN BY MH KT	EDITED BY