
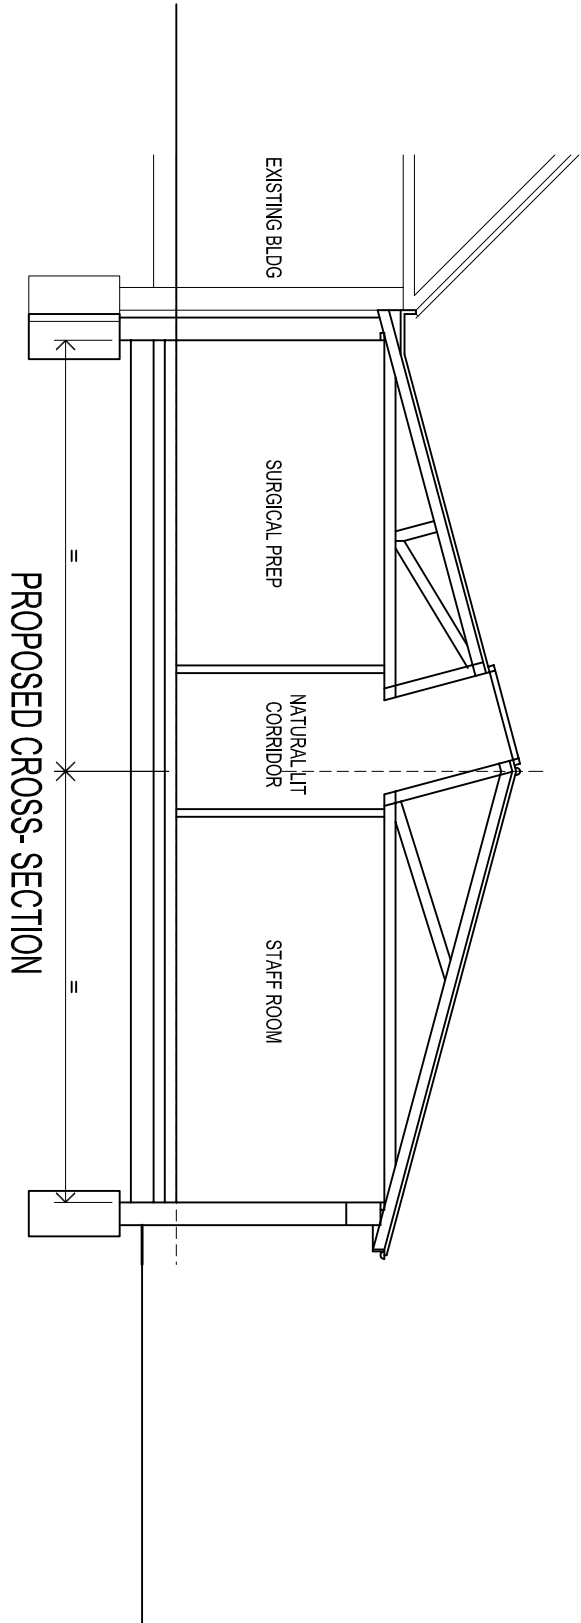
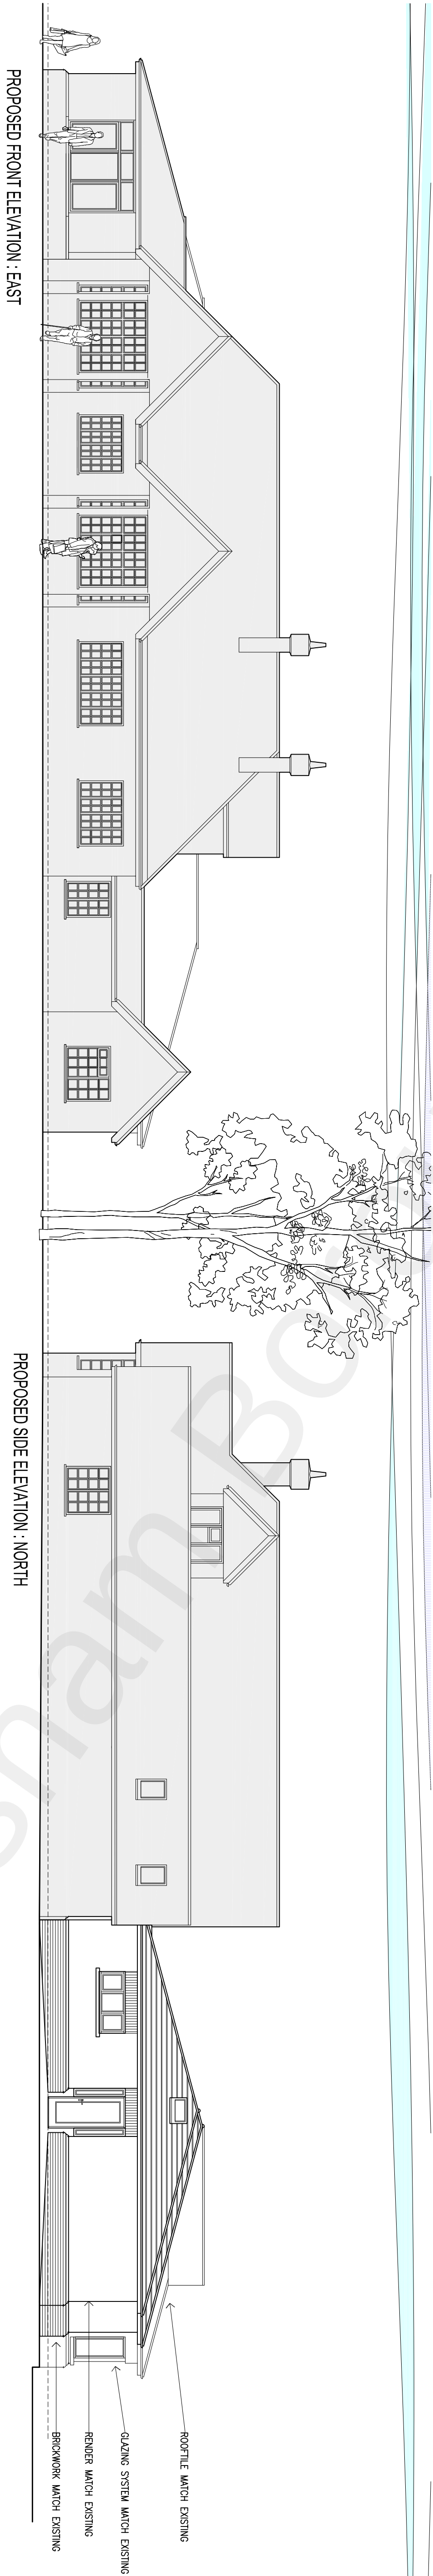


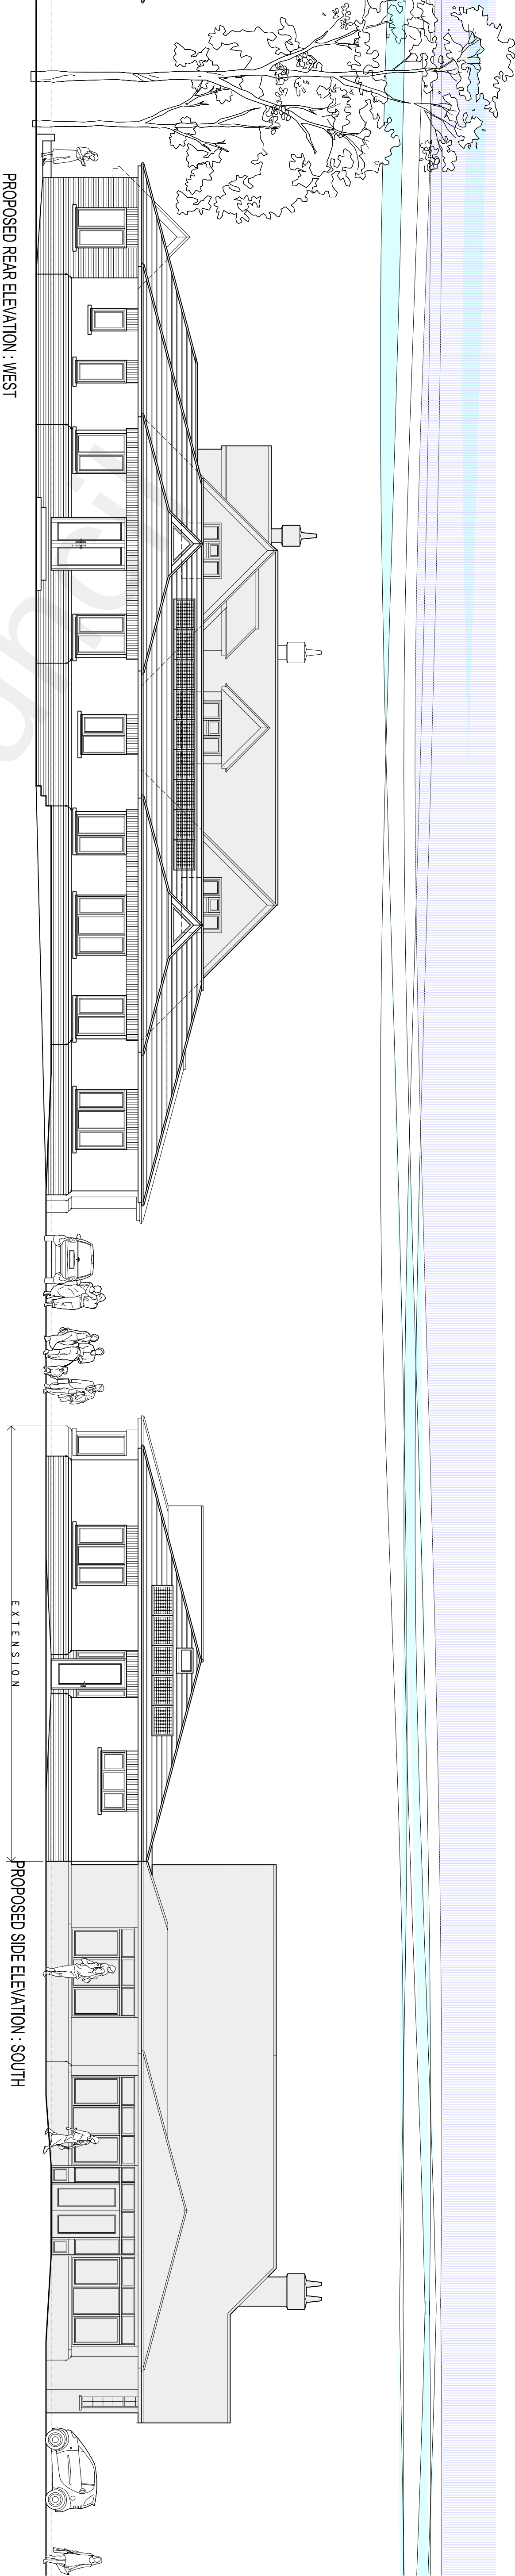

REV.

TOWN PLANNING

metson
ARCHITECTS

© COPYRIGHT PROTECTED

STUDIO 1
LEIGH PARK ROAD LEIGH ON SEA ESSEX SS9 2DU
01702 472714
www.metsorchitects.co.uk
admin@metsorchitects.co.uk

SCALE: 0M1 1:100 scale METRES

DATE: MAY 2022

CLIENT: MR M. HOBBS

JOB: MEOPHAM VETERINARY, WROTHAM RD, MEOPHAM DA1300G

DWG NO.

2118-TP03