
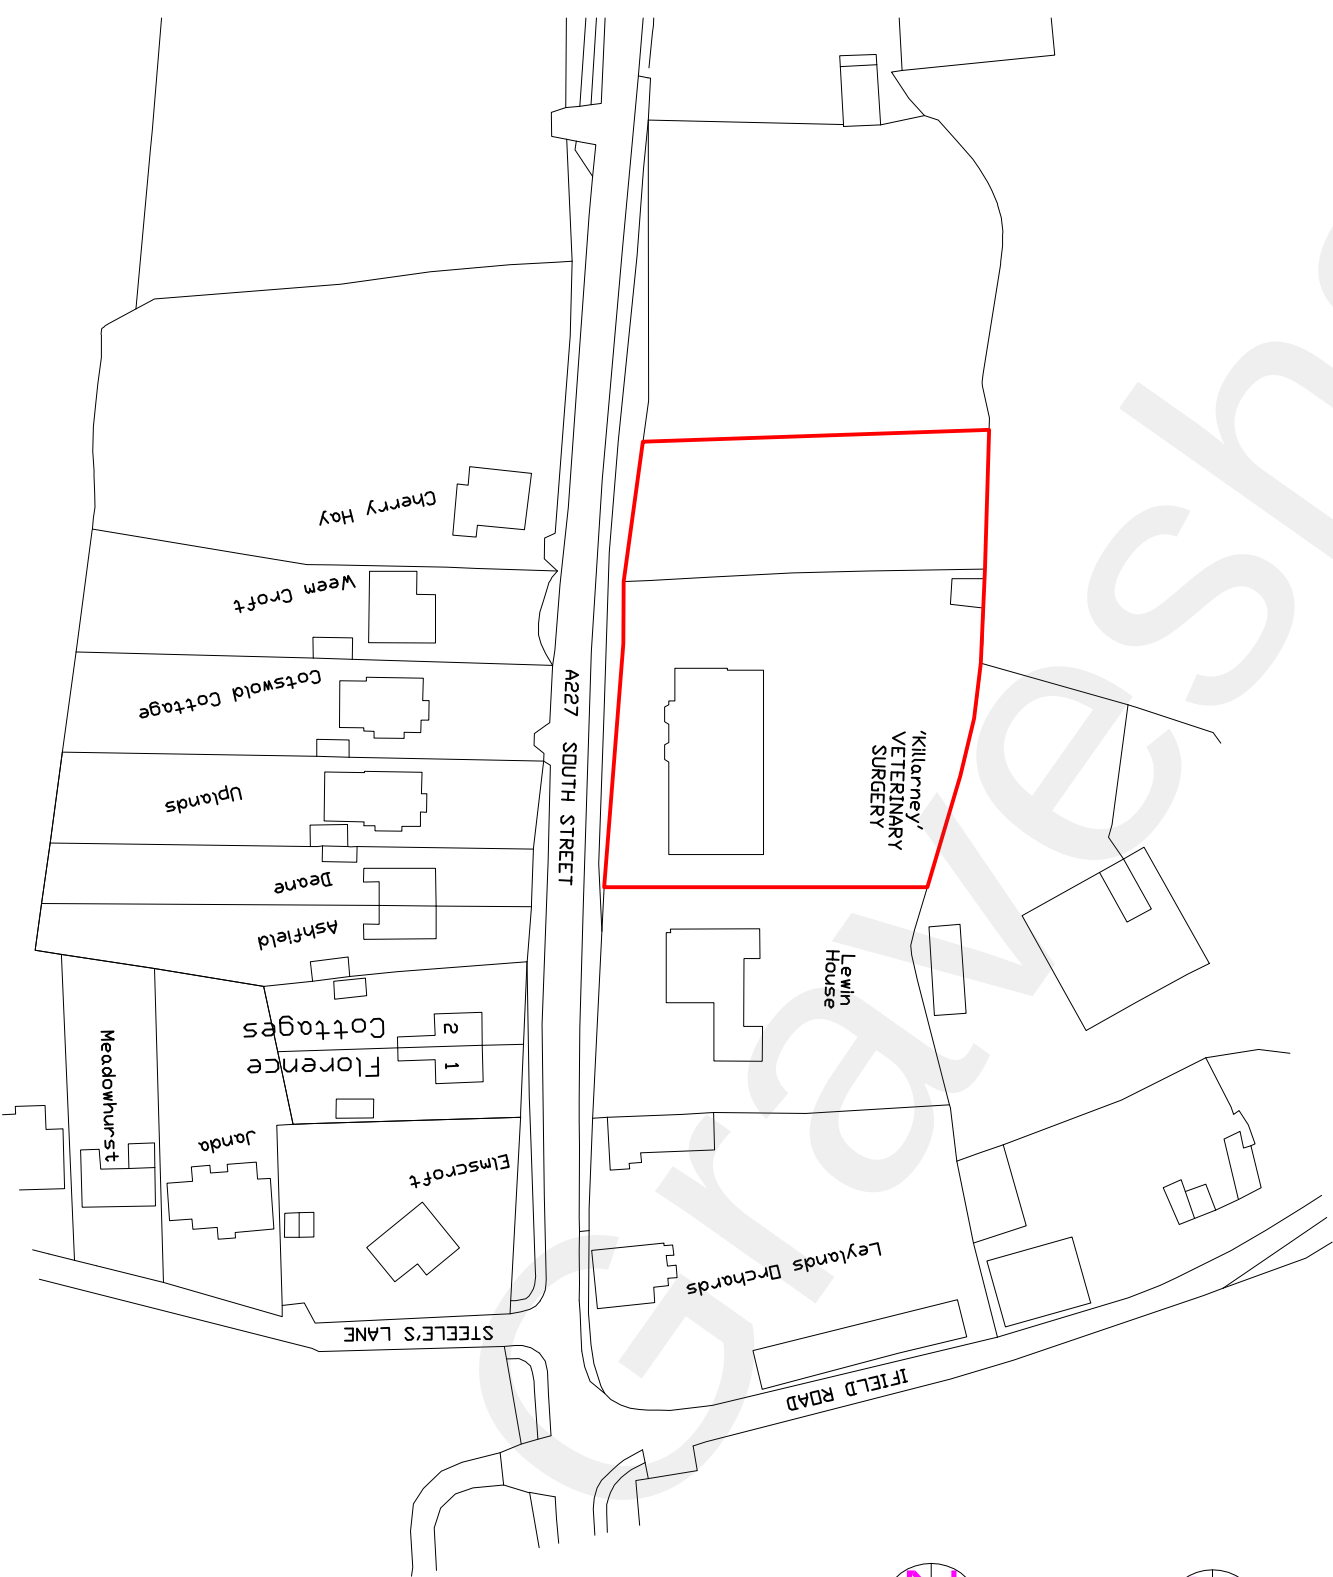
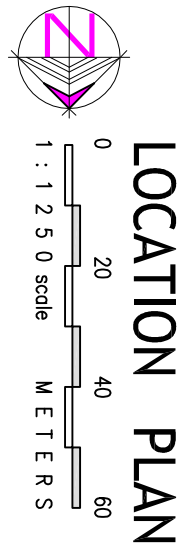
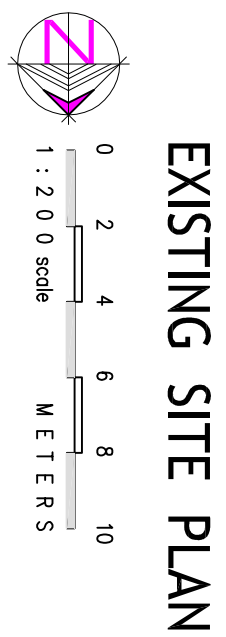
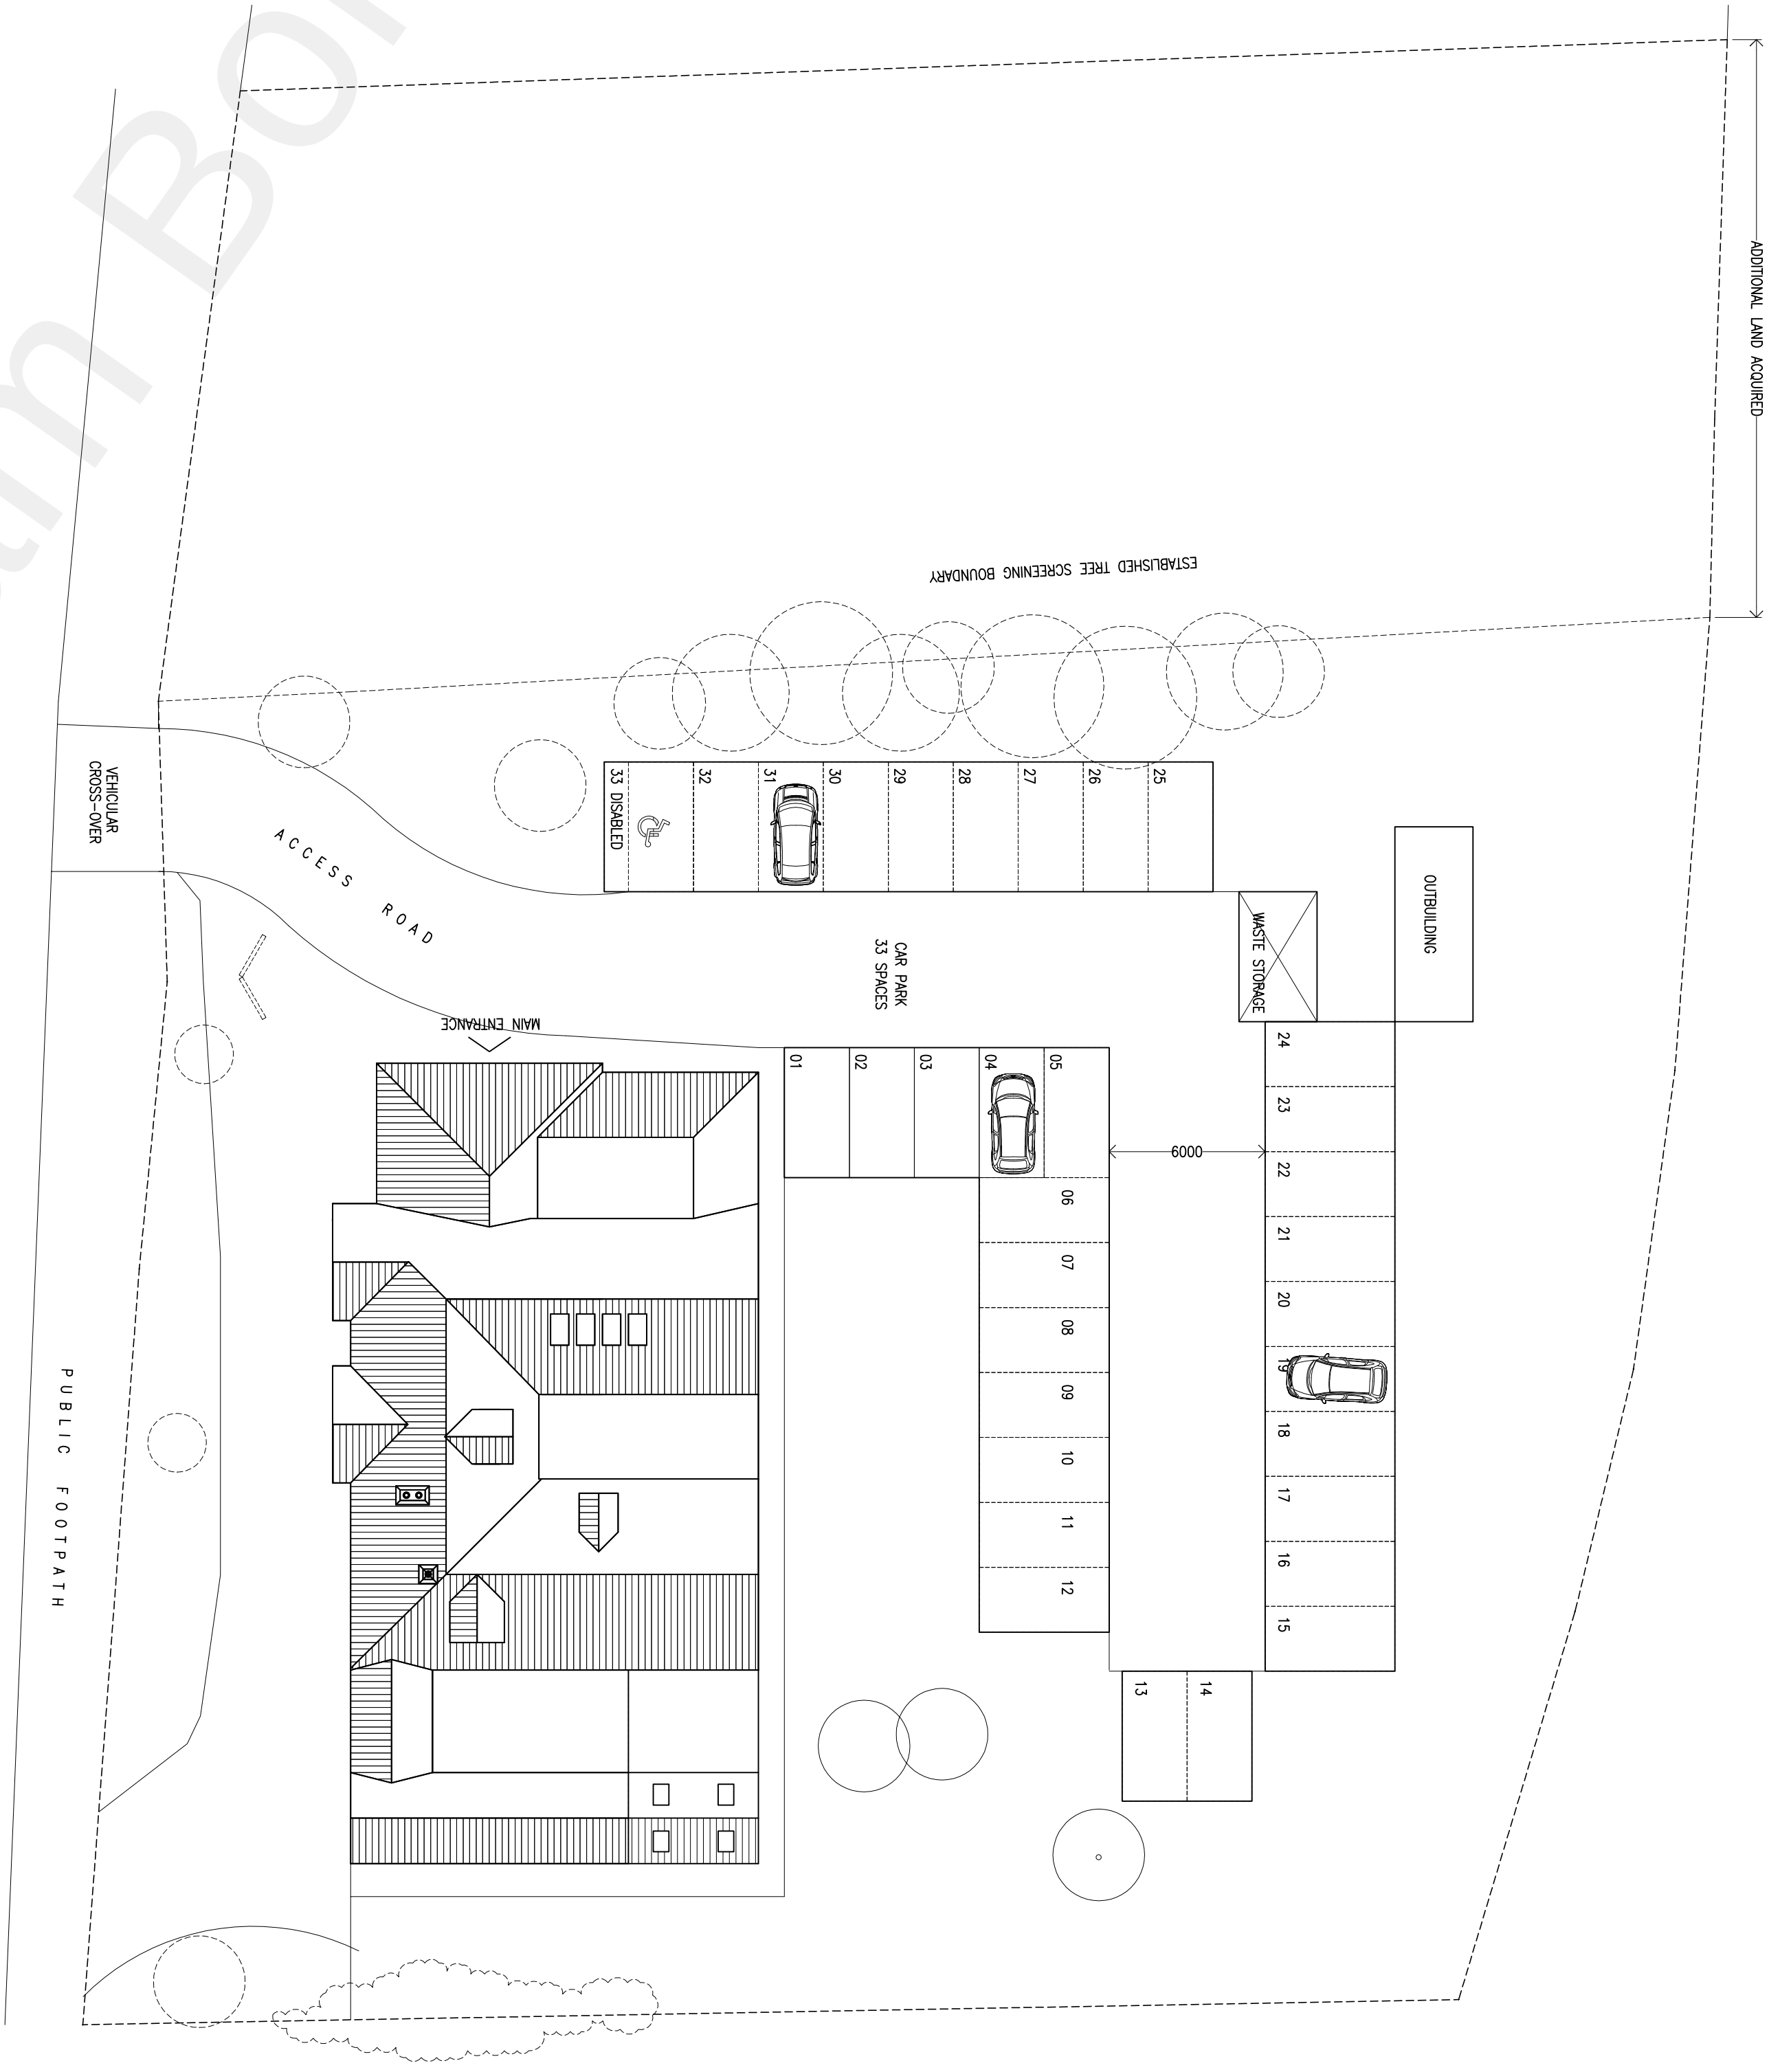
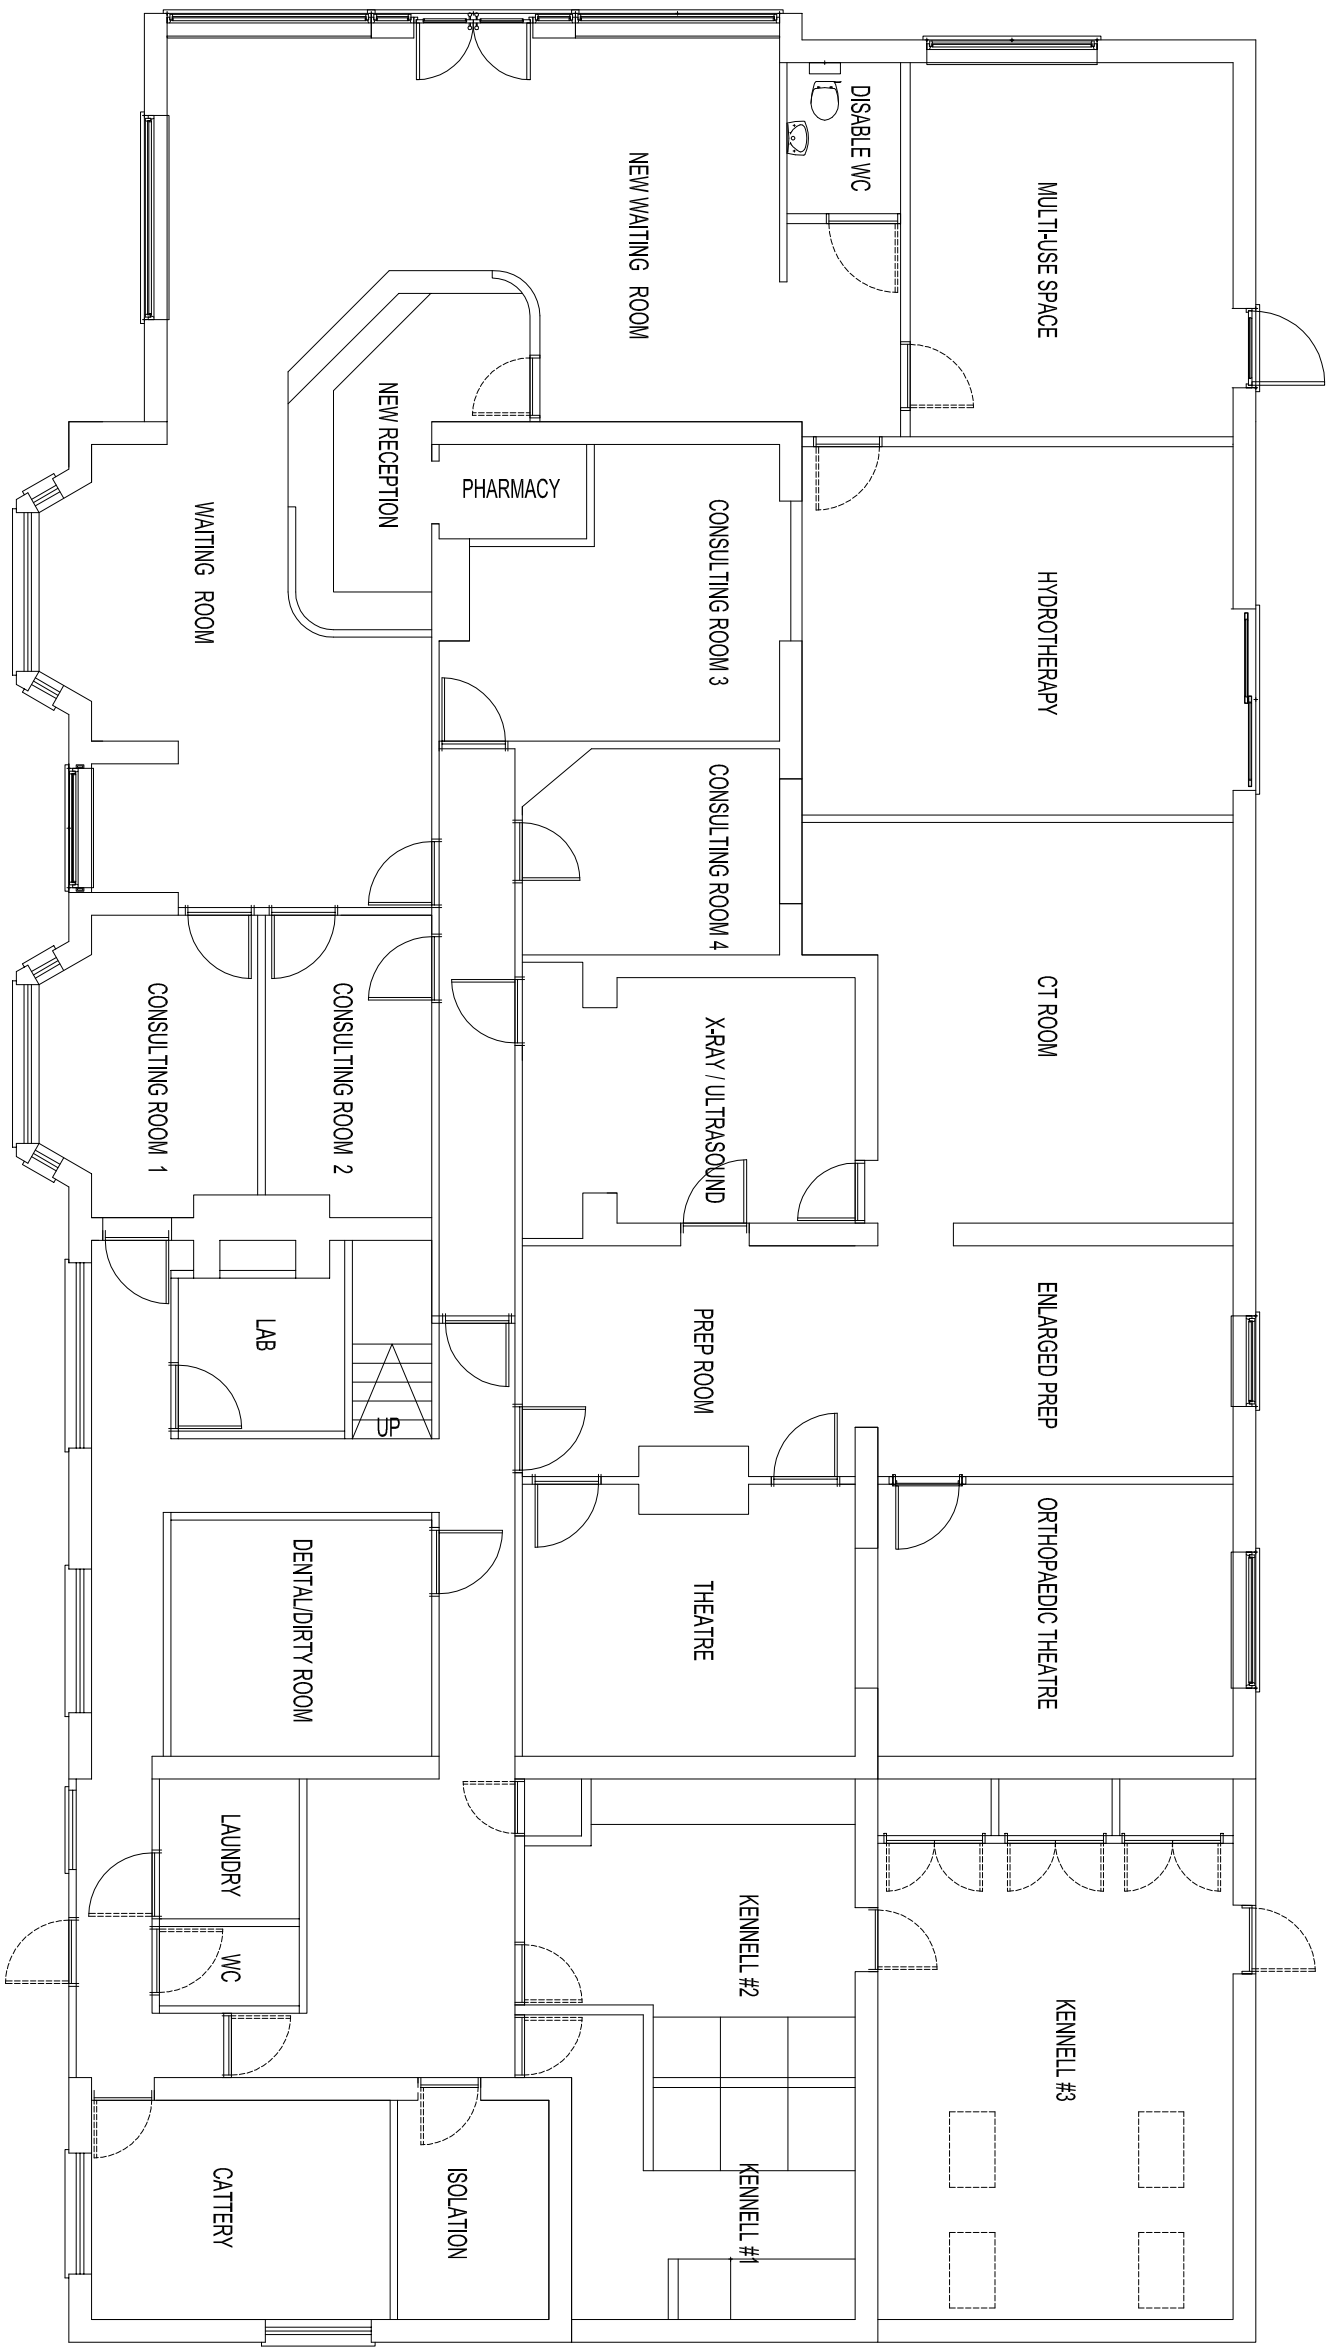
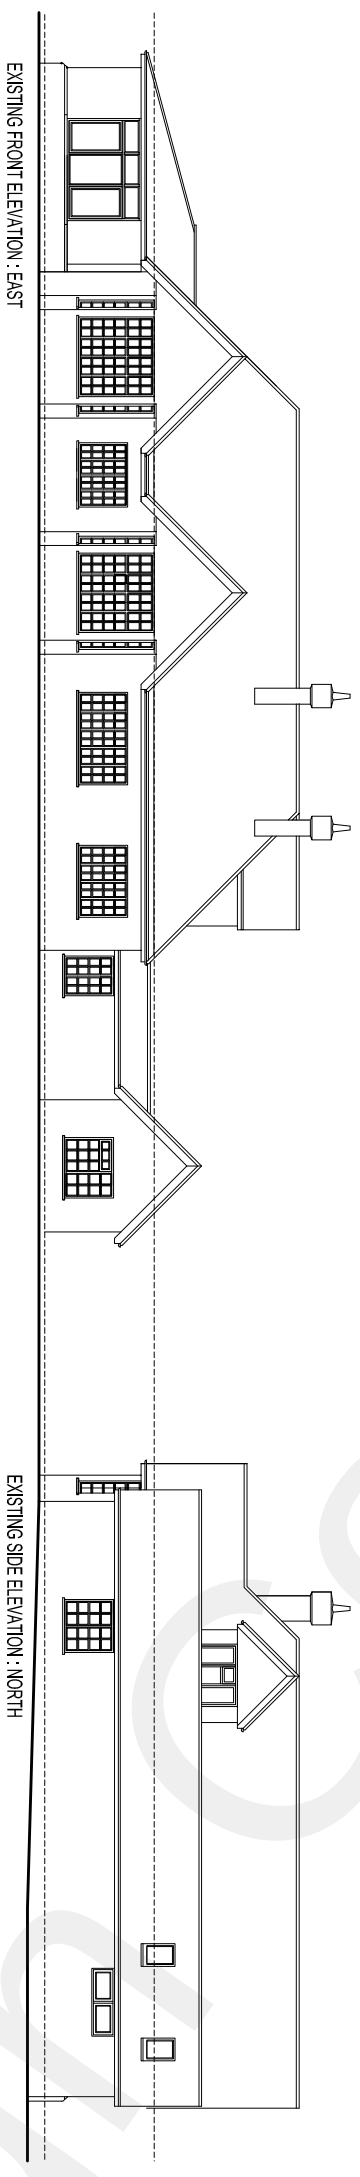


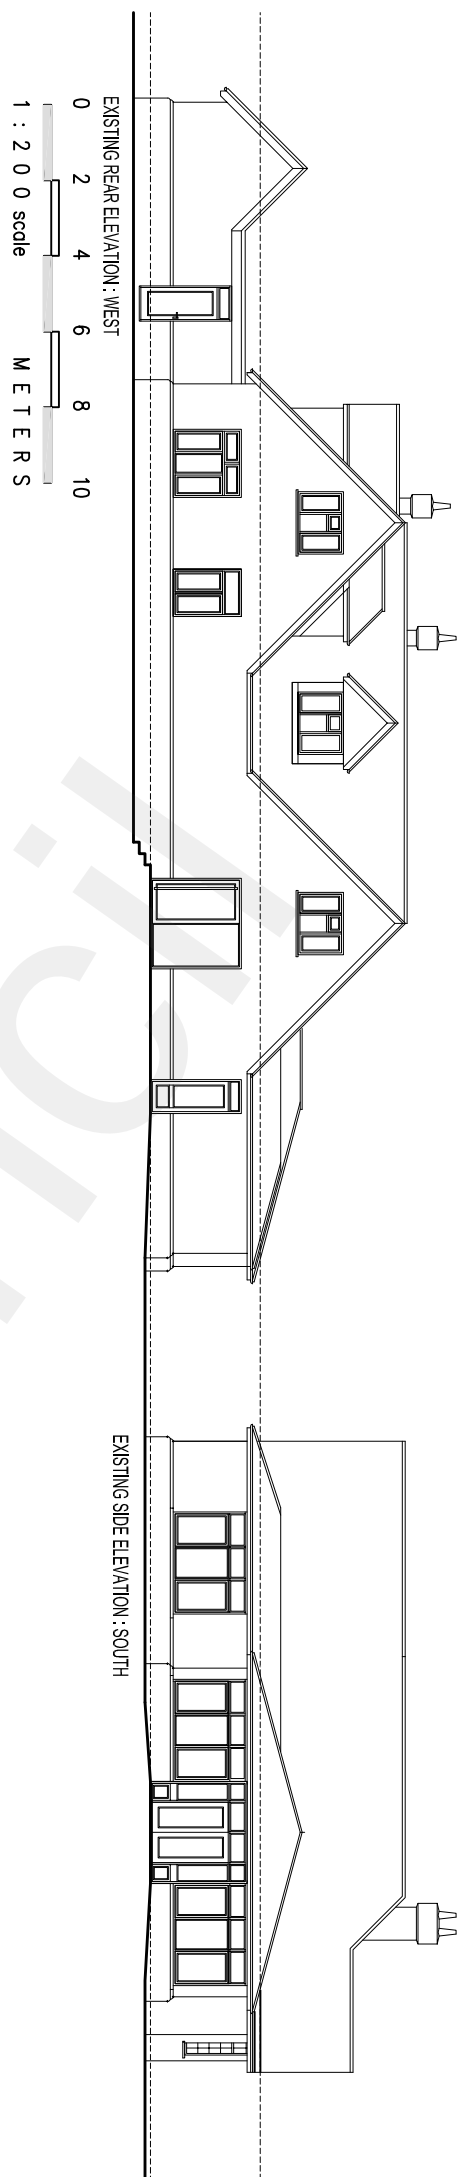

TOWN PLANNING

metson
ARCHITECTS

© COPYRIGHT PROTECTED

STUDIO 1
www.metsnorchitects.co.uk
LEIGH PARK ROAD LEIGH ON SEA ESSEX S59 2BU
01702 422714
admin@metsnorchitects.co.uk

SCALE: 0 1 2 3 4 5
DATE: MAY 2022
1:1100 scale
M E T E R S

CLIENT: MR M. HOBBS
JOB: MEDPHAM VETERINARY, WROTHAM RD, MEDPHAM DA1500G

DWG NO. 2118-TP-00