


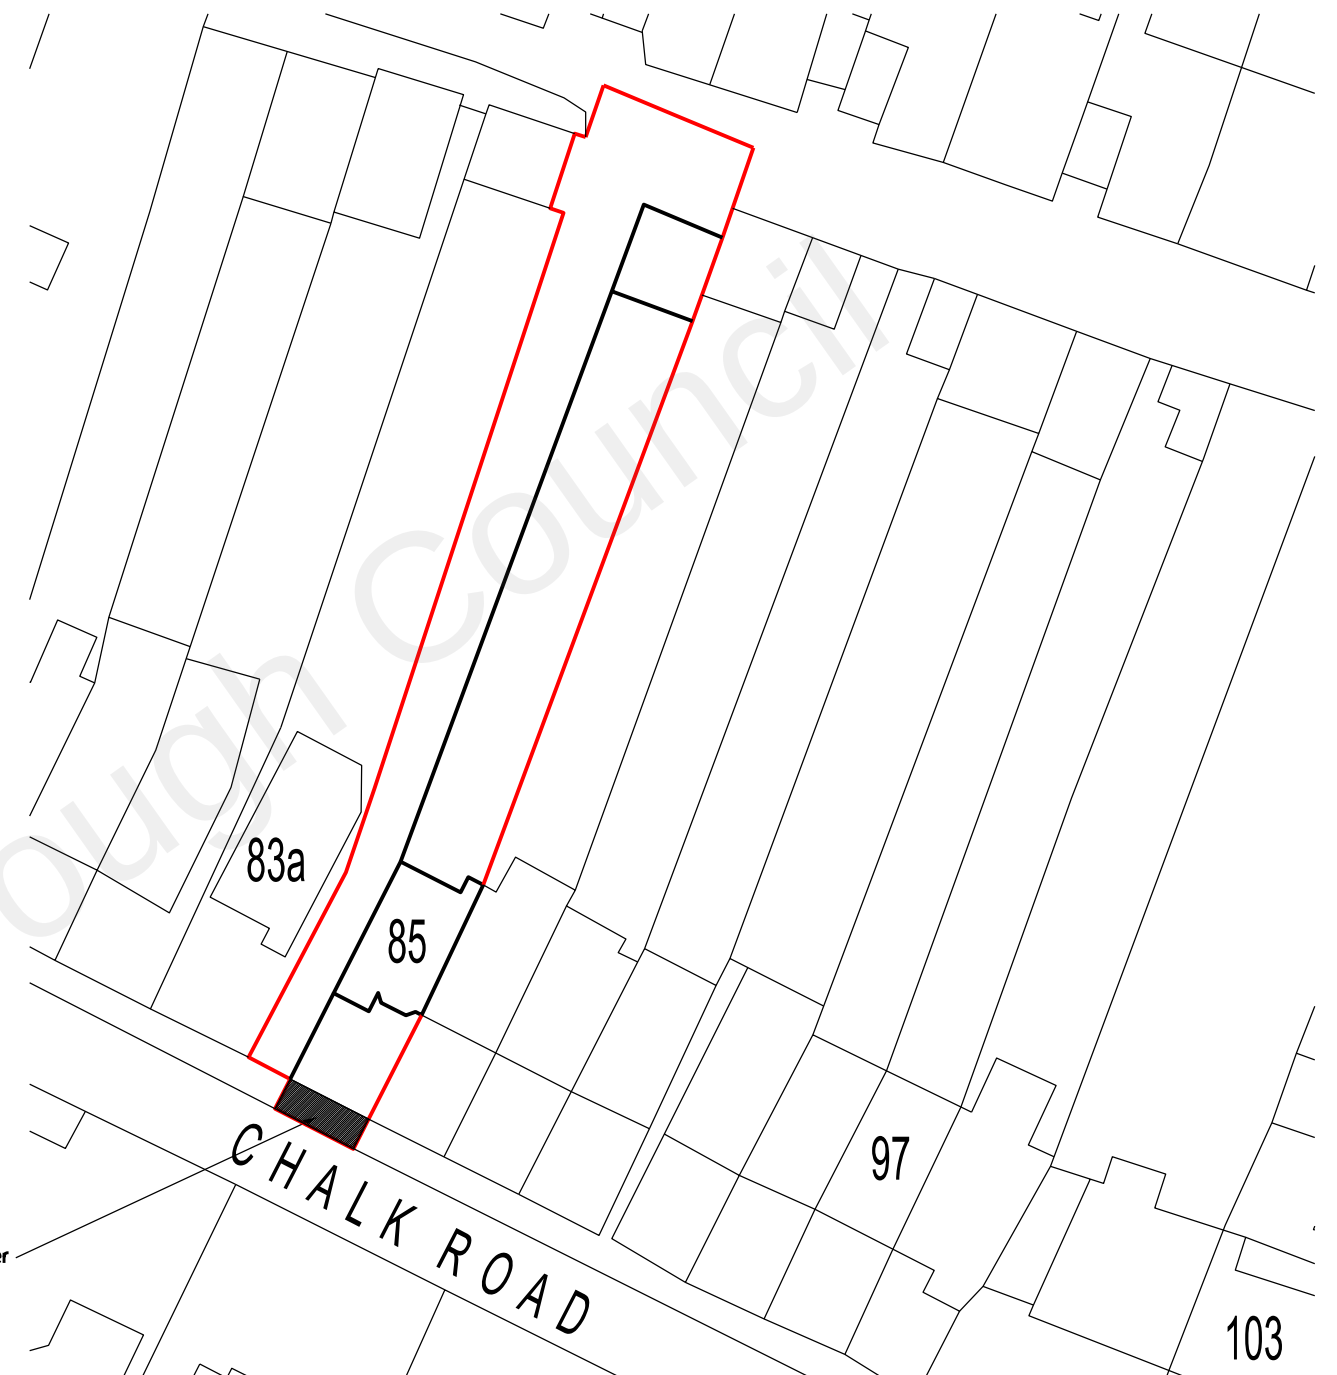

EXISTING BLOCK PLAN scale 1:500

0 5 10 15 20 25 50 metres



PROPOSED BLOCK PLAN scale 1:500

0 5 10 15 20 25 50 metres

REVISION
ARCHITECT
TA ARCHITECTS
11 JOYDENS WOOD ROAD BEXLEY
KENT DA5 2HS Tel 07905 130591
ta140256@googlemail.com

JOB
CREATION OF VEHICULAR
ACCESS TO HARDSTANDING
AT 85 CHALK ROAD
GRAVESEND KENT DA12 4UT

DRAWING
EXISTING & PROPOSED SITE
BLOCK PLANS

SCALE
1:500 AT A3
DATE
MAY 2022

DRAWING NO.
DM/02