




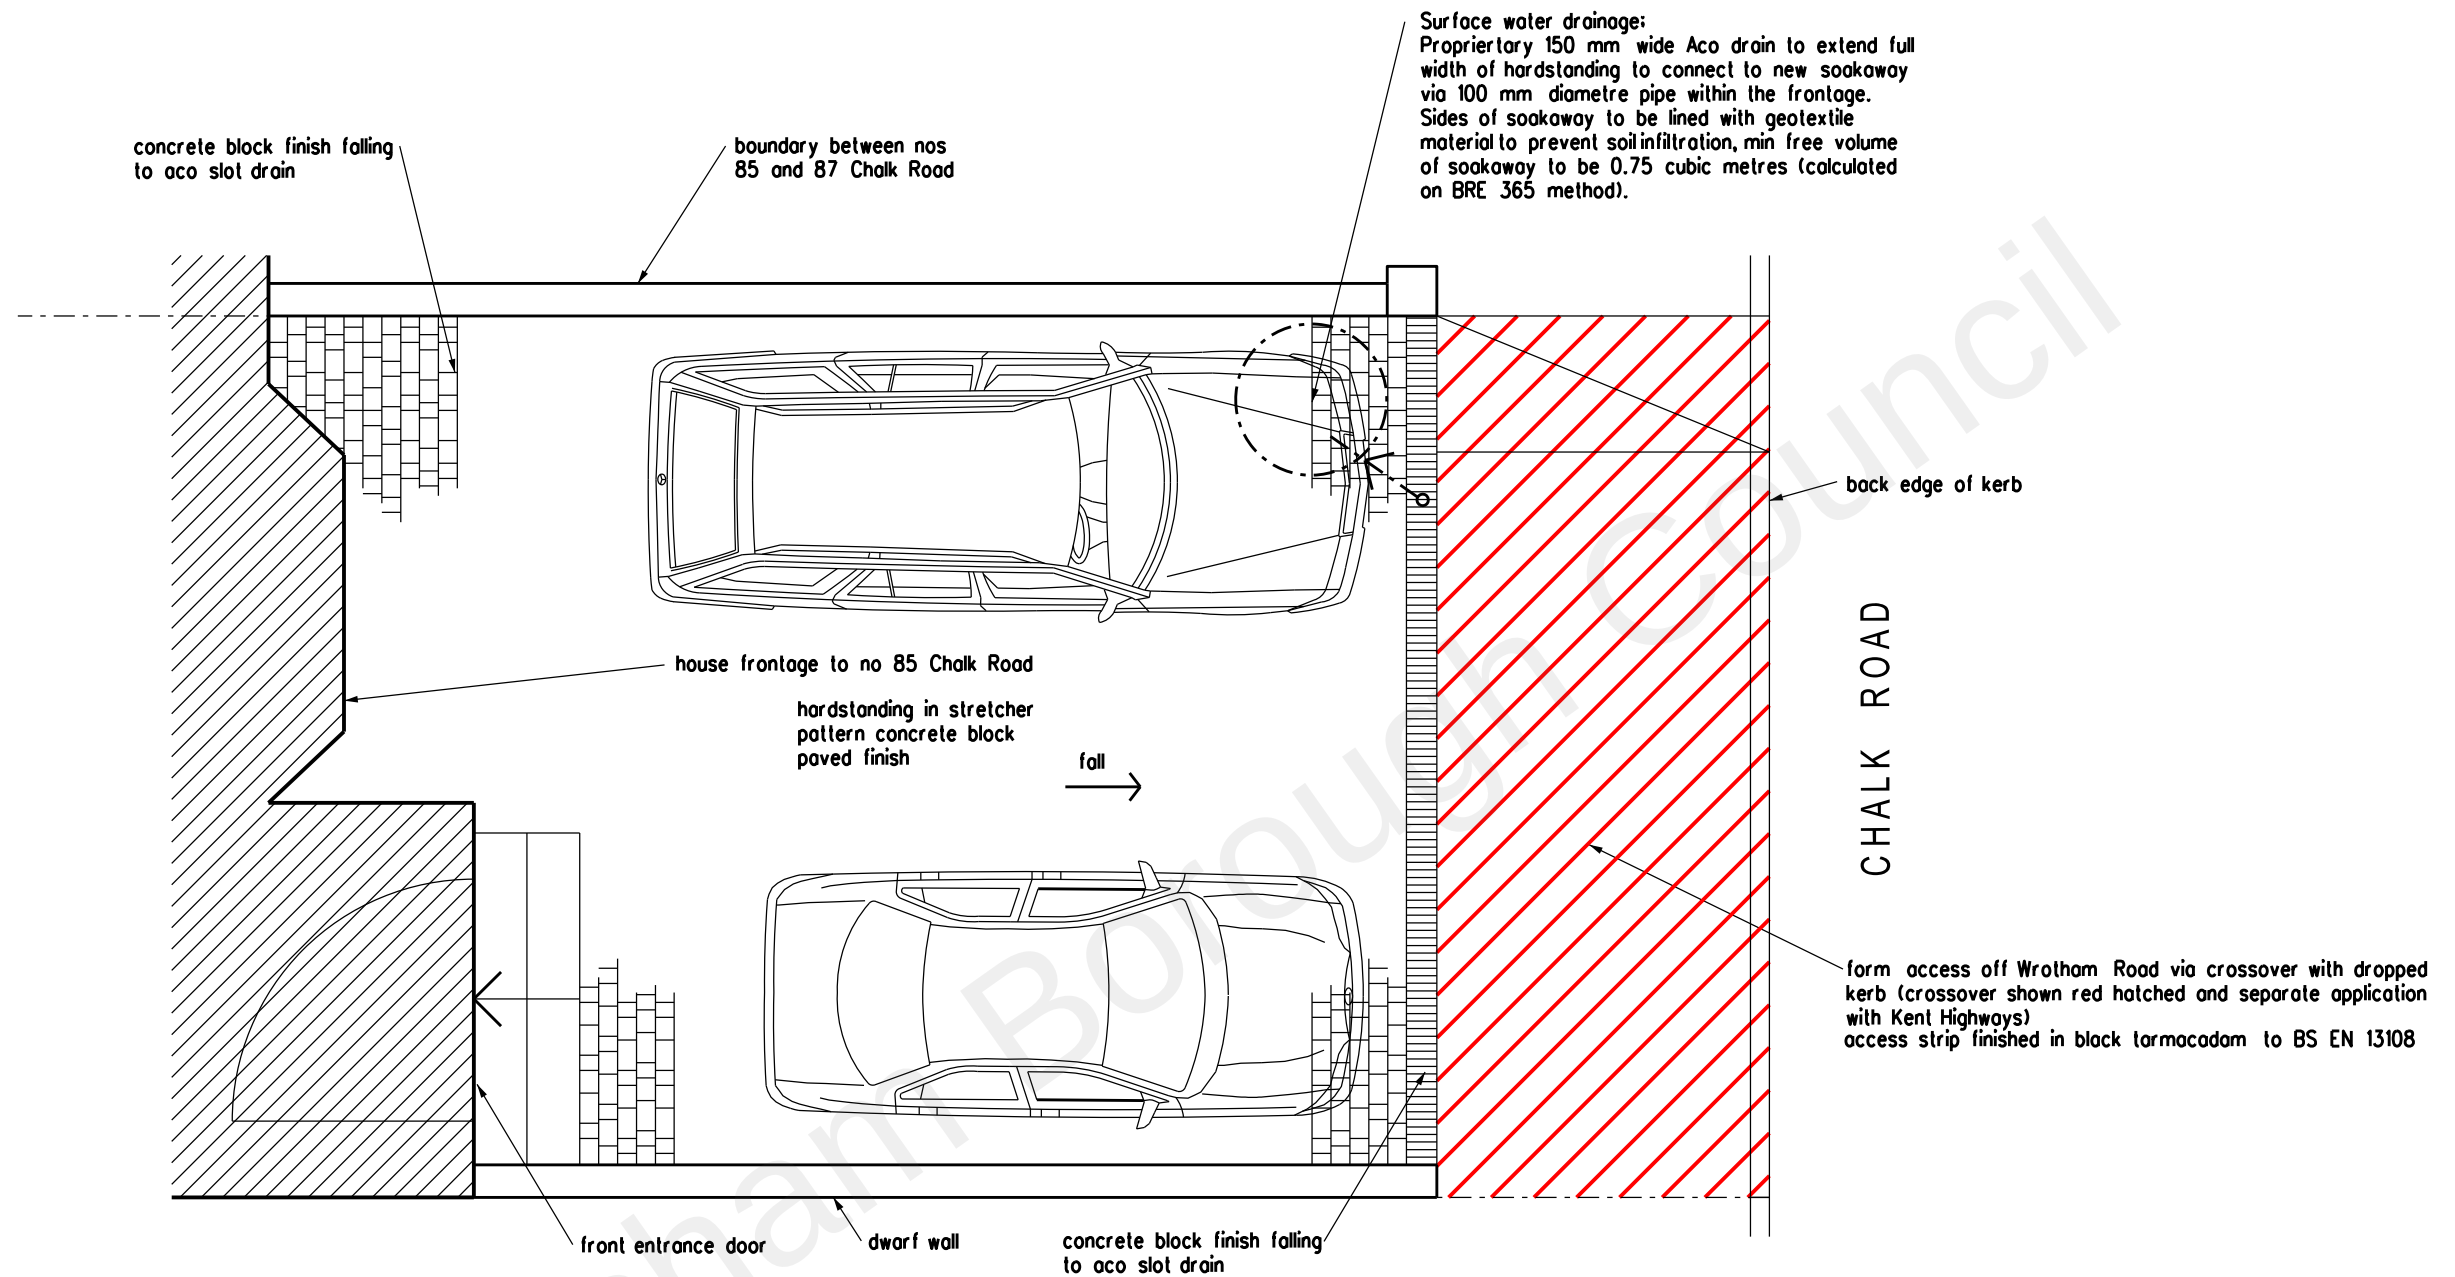

PLAN

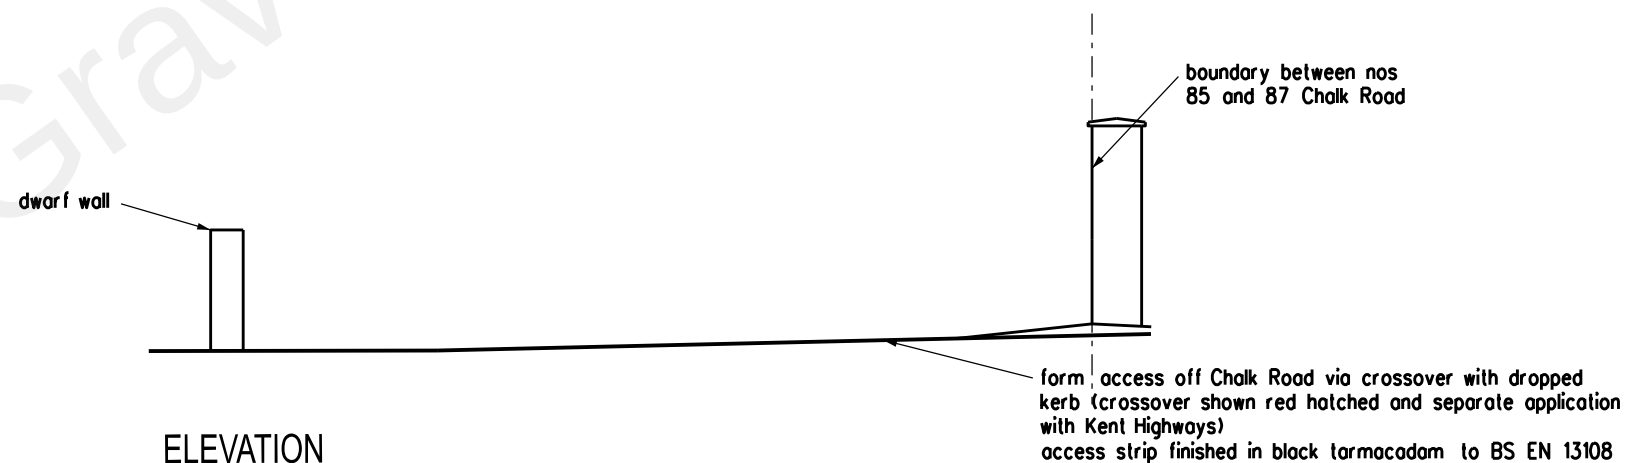

ELEVATION

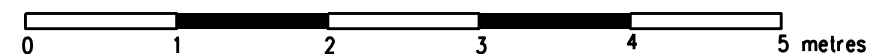

REVISION	DATE
ARCHITECT	
TAARCHITECTS 11 JOYDENS WOOD ROAD BEXLEY KENT DA5 2HS Tel 07905 130591 ta140256@googlemail.com	
JOB	
CREATION OF VEHICULAR ACCESS AND HARDSTANDING AT 85 CHALK ROAD GRAVESEND KENT DA12 4UT	
DRAWING	
PROPOSED FRONTAGE PLAN AND ELEVATION	
SCALE	DATE
1:50 AT A3	MAY 2022
DRAWING NO.	
DM/04	