



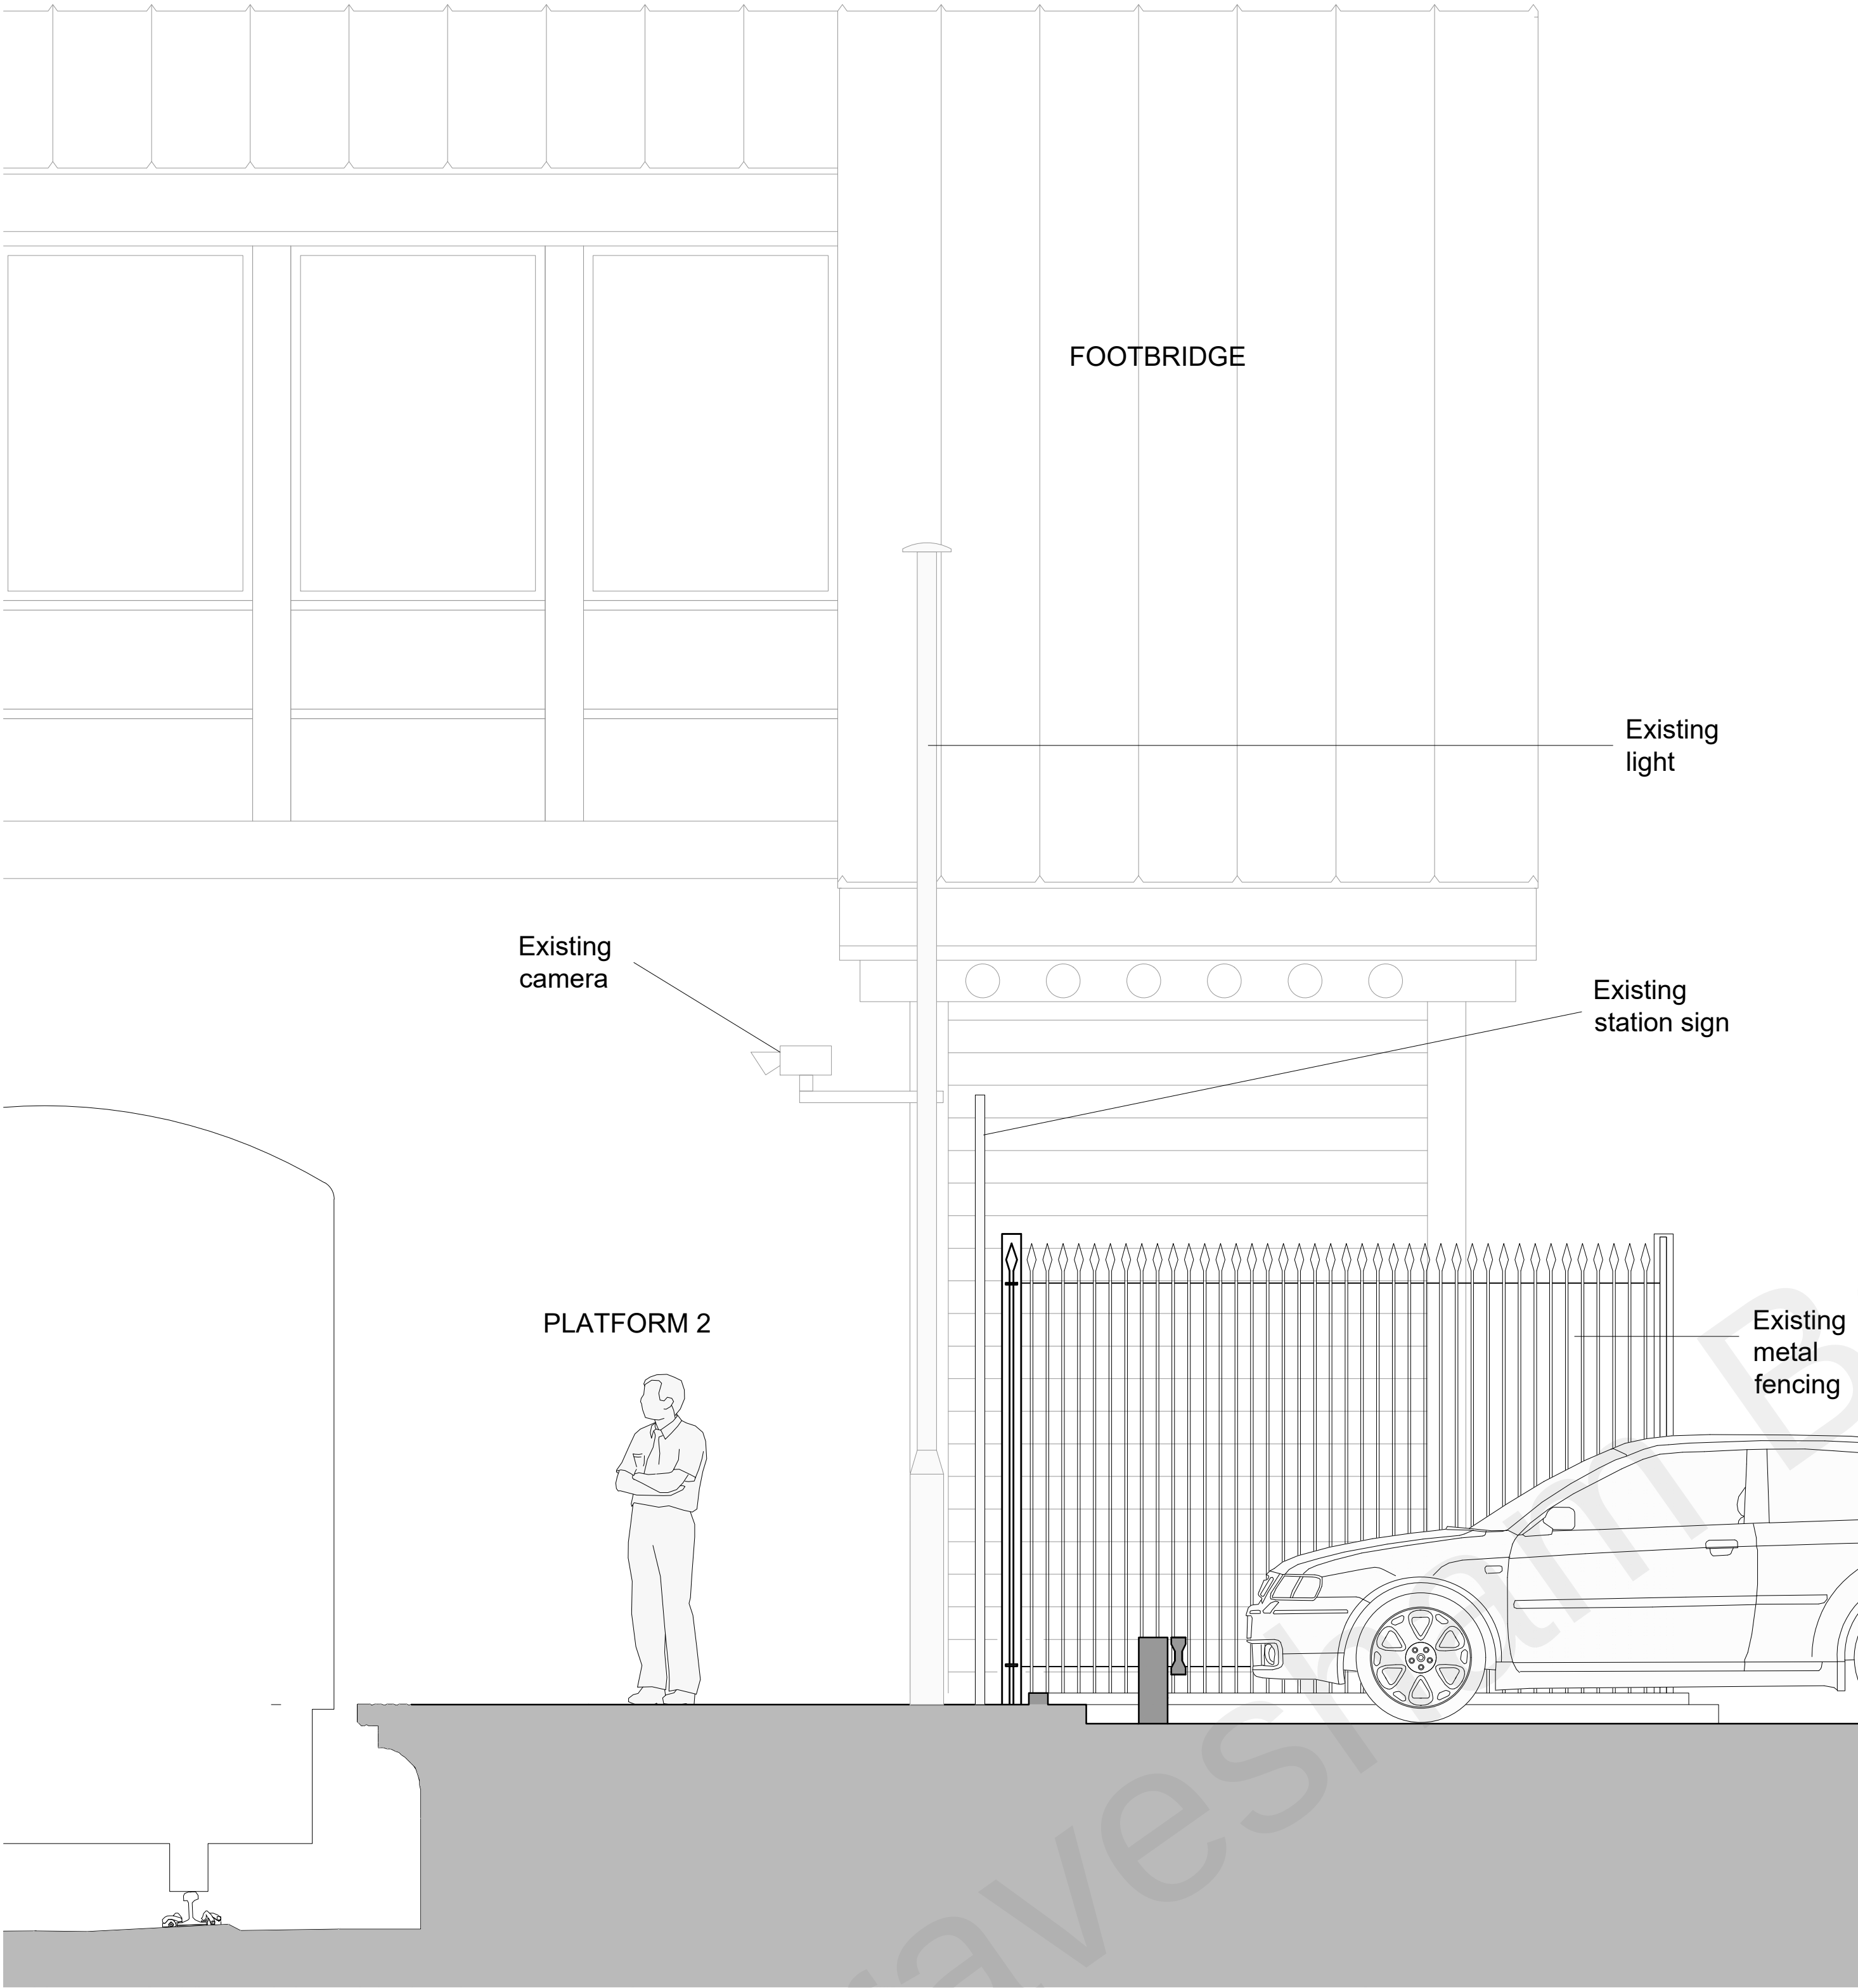

1 EXISTING SECTION
SCALE 1:25 @ A1

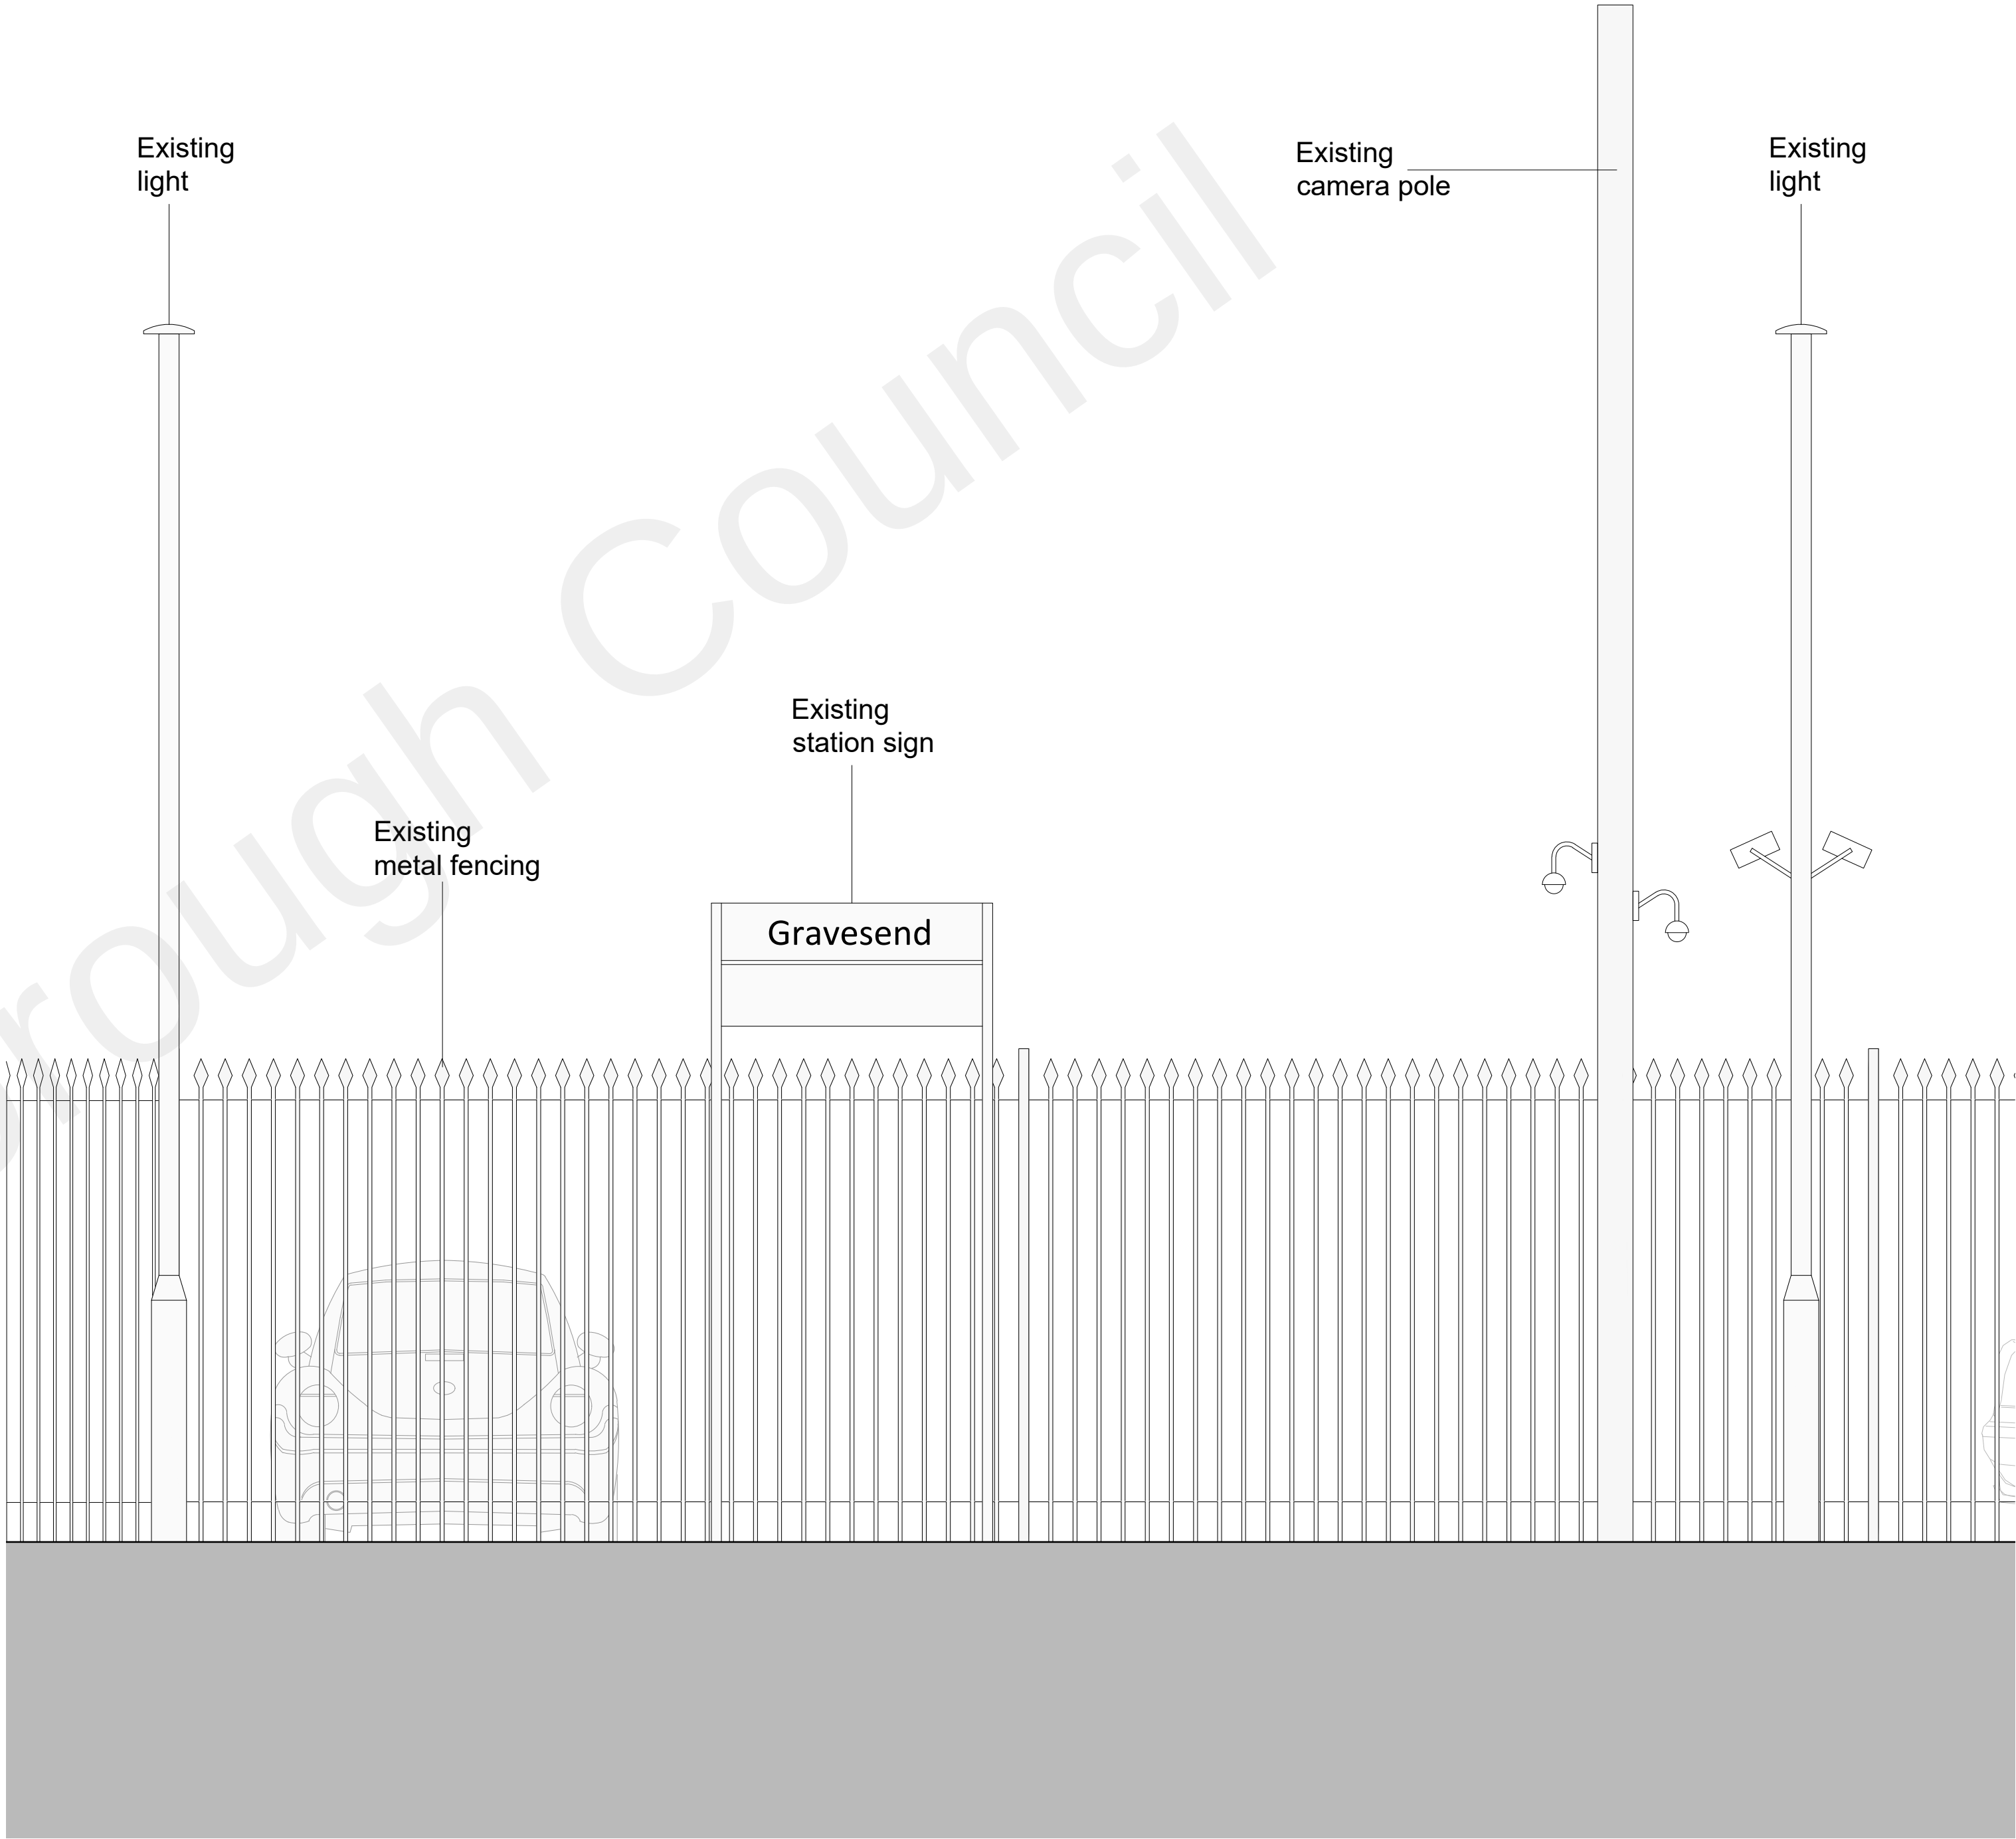

2 EXISTING ELEVATION
SCALE 1:25 @ A1

Notes:


Copyright: The contents of this drawing may not be reproduced in whole or part without the written consent of The Trevor Patrick Partnership.

This drawing is to be read in conjunction with the scope of works, specification and premeasure

No dimensions to be scaled from this drawing

All dimensions to be checked on site by the Contractor

Where discrepancy occurs between scope of works, specification and premeasure and drawings the Contract Administrator must be notified immediately

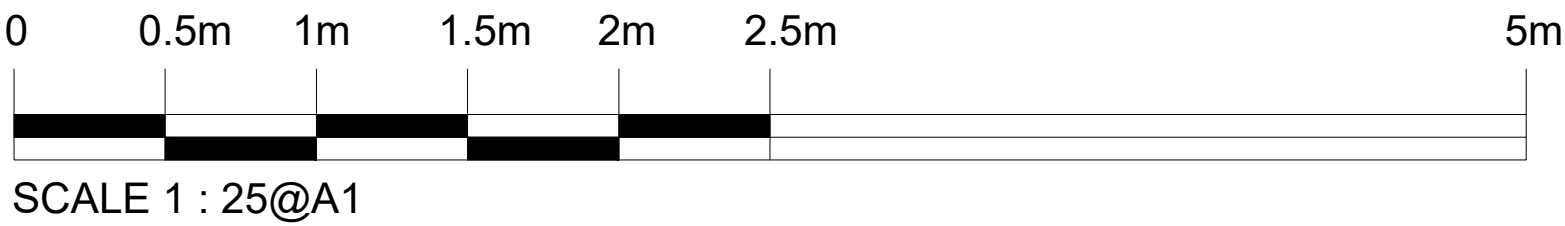

SCALE 1 : 25@A1

EXISTING SECTION, ELEVATION

D:\03. WORK\04.TTPP\6300.14\6300.14(00)00 Existing and Proposed Drawings.dwg

P2	ISSUED FOR PLANNING	03.12.2021	AM	CL	
P1	ISSUED FOR PLANNING	02.07.2021	AM	CL	
REV	DESCRIPTION	DATE	DRAWN	CHECK	

Project Title:
Gravesend Station
Gravesend
DA11 0HP

For : Govia Thameslink Railway

tpp CONSTRUCTION
CONSULTANTS
Tel: 020 7940 6500 Web: www.tpp.co.uk

PLANNING			
Drawing Title: Existing Section, Elevation			
Scale: 1:25@A1	Date: SEP. 2021	Drawn: AM	Checked: CL
Drawing No: 6300.14(00)03		Revision P2	