
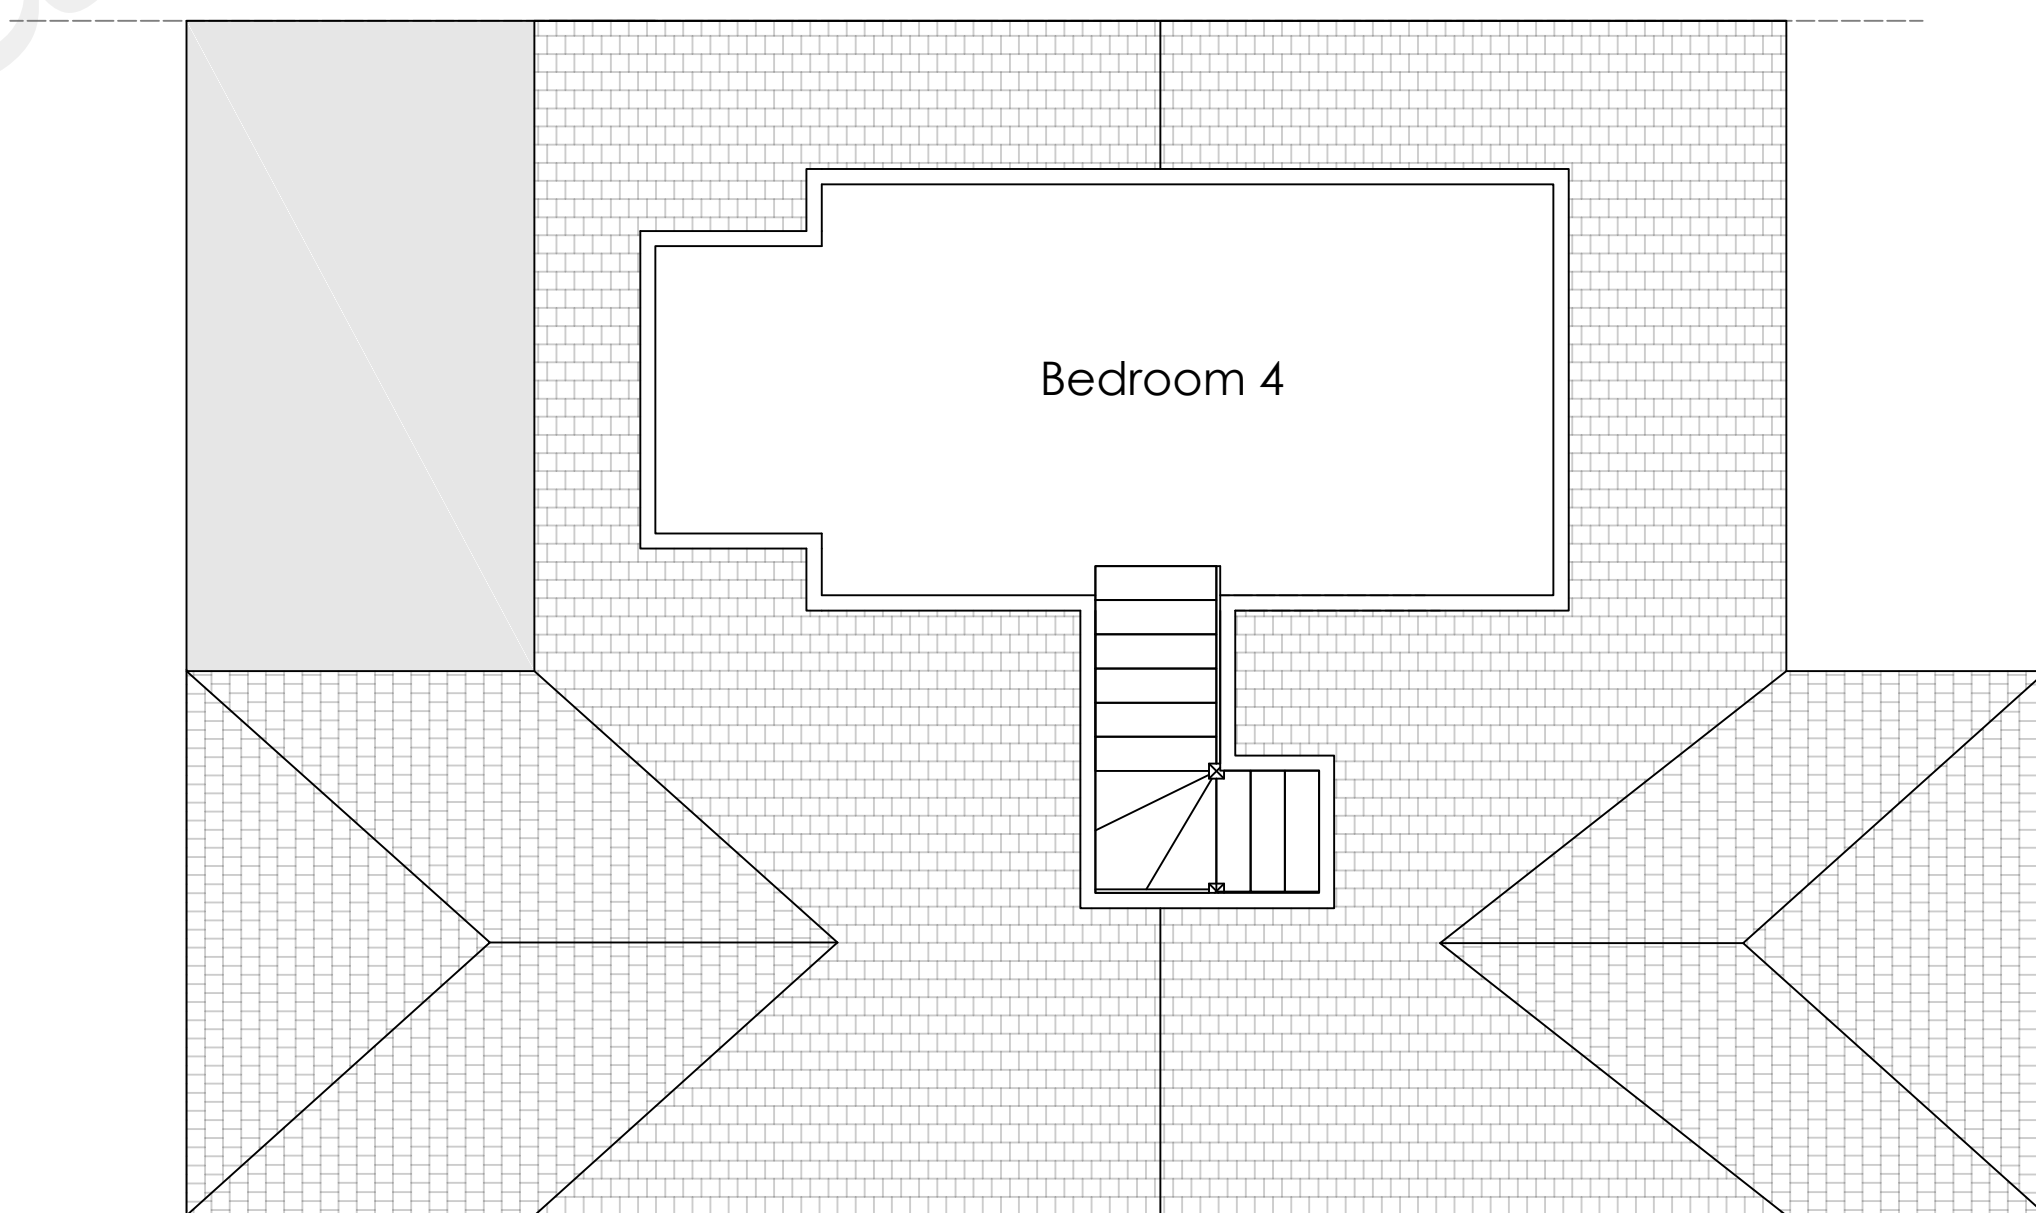
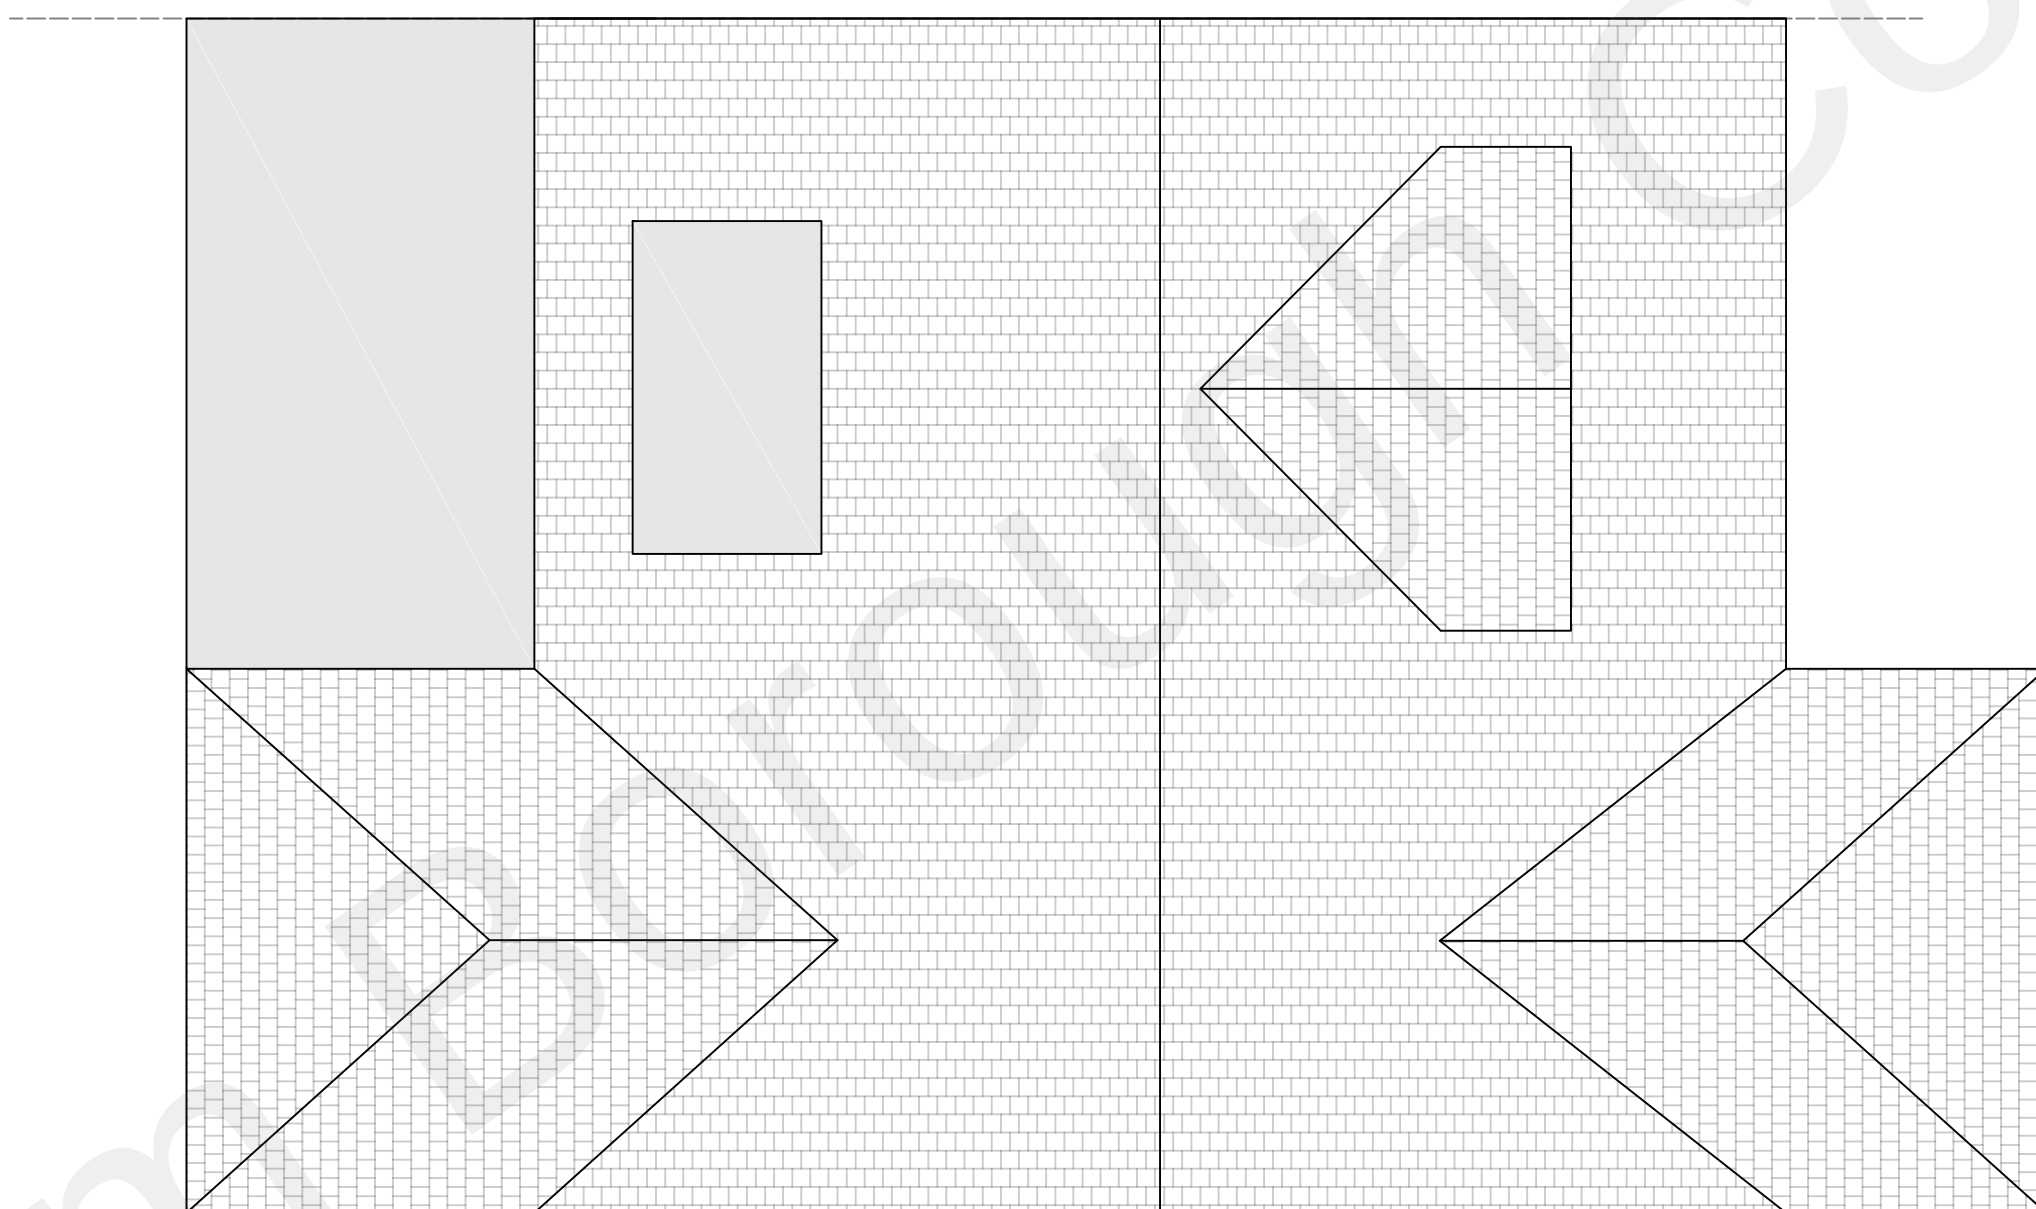
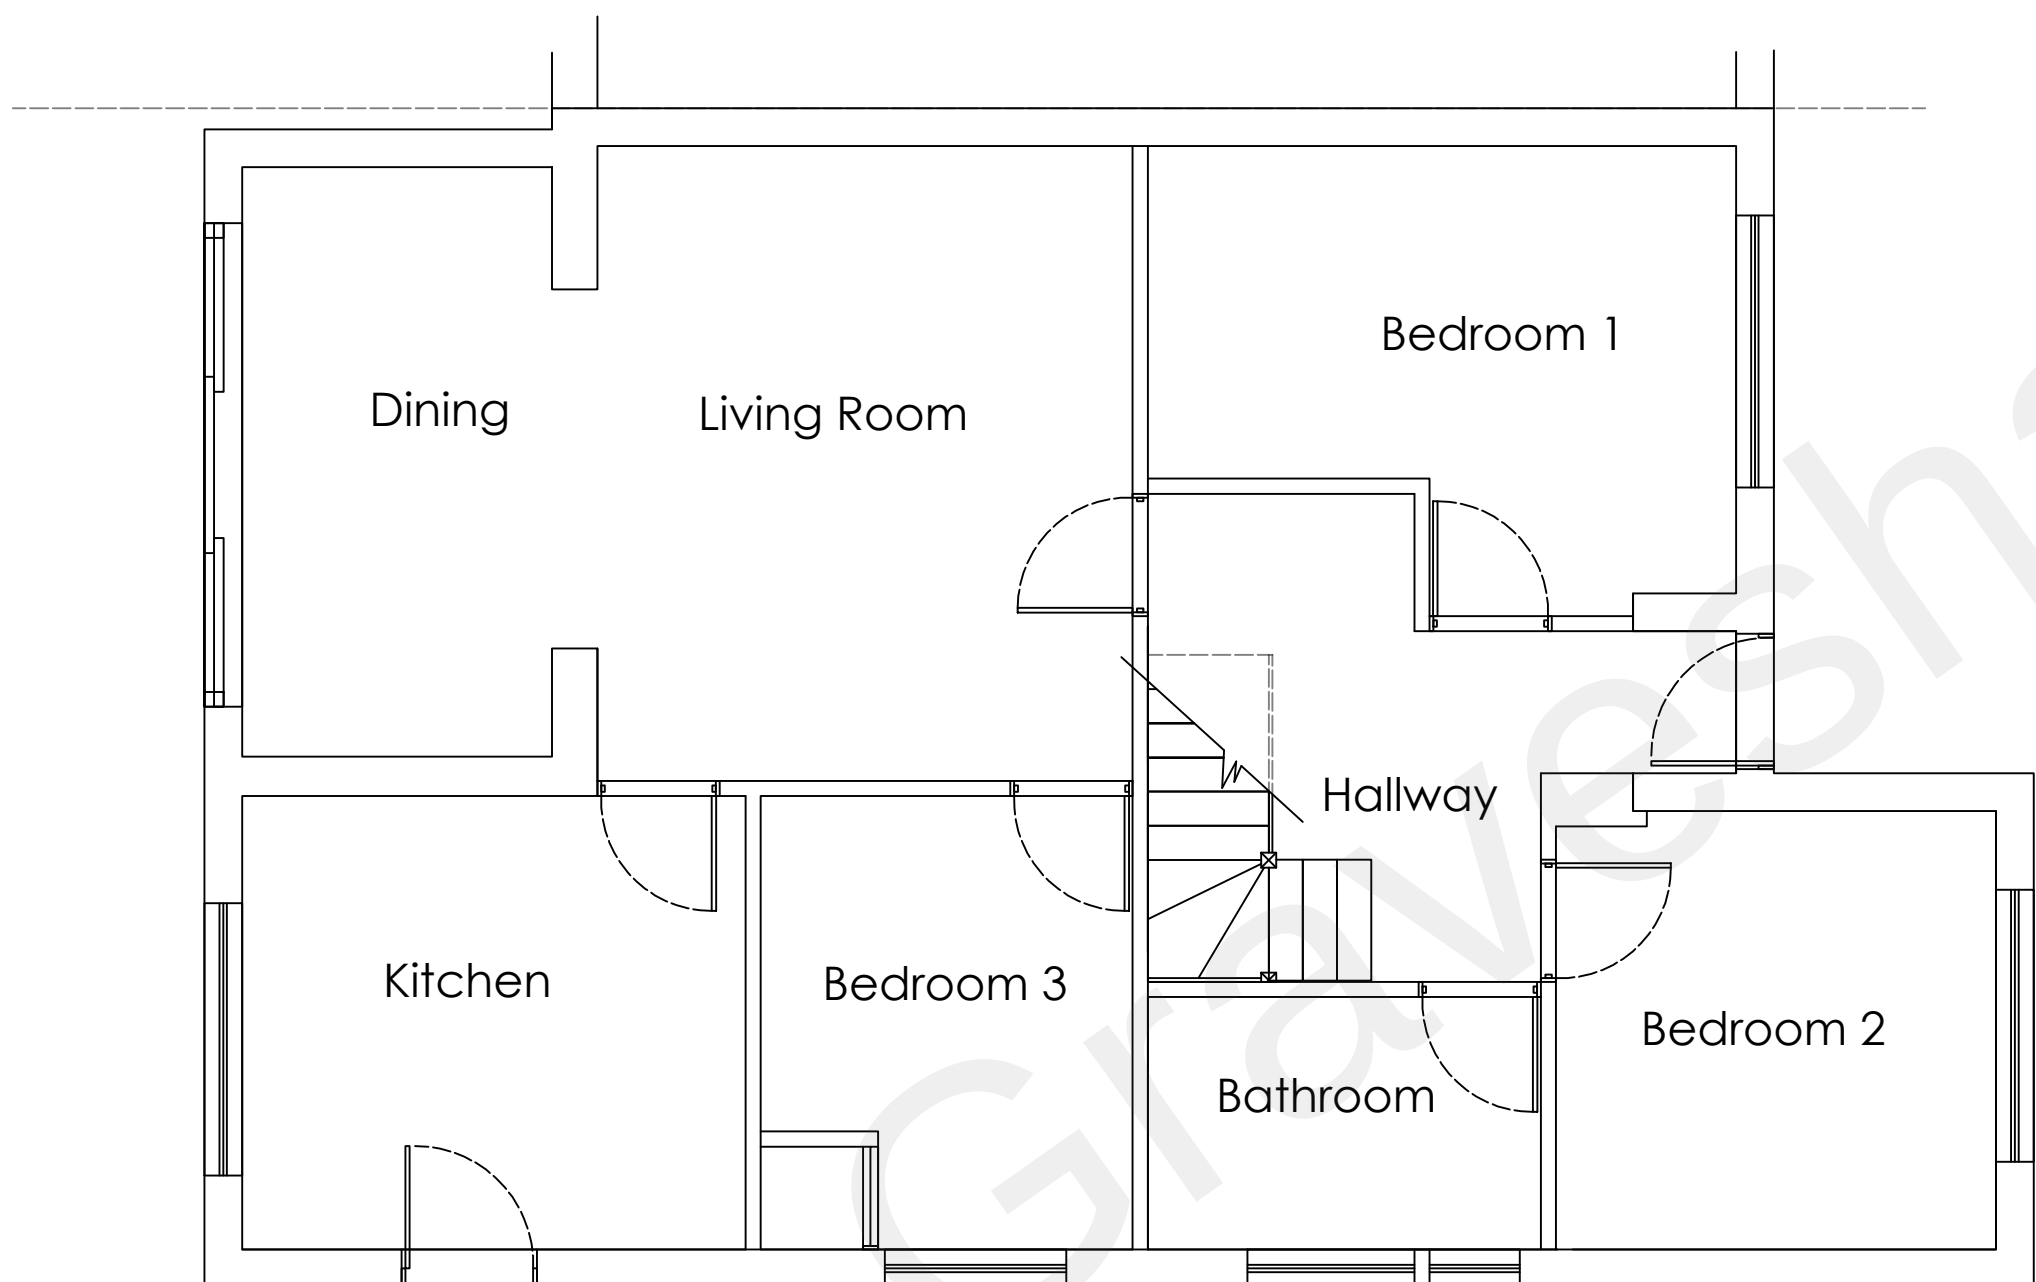
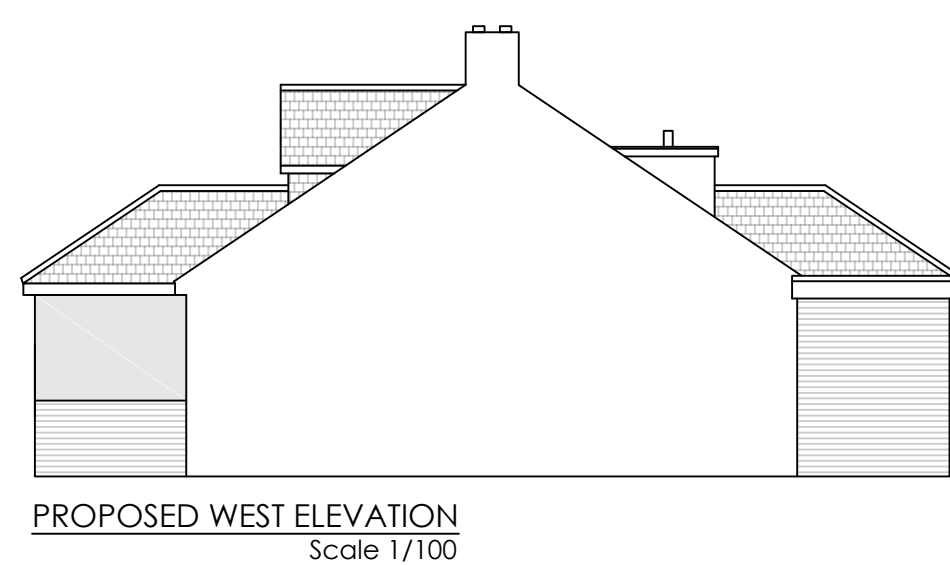


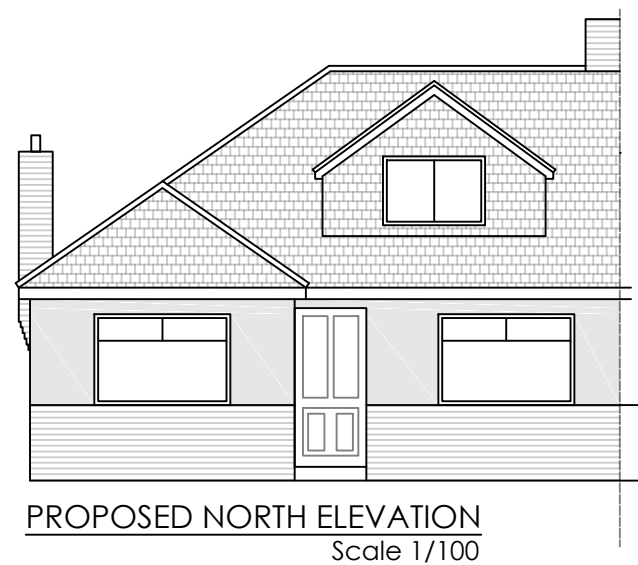

Drawings to be scaled for planning purposes only.

Peter Collins
229 Lower Higham Road
Gravesend
DA12 2NP
DRN PRECISION TECHNICAL DESIGN