


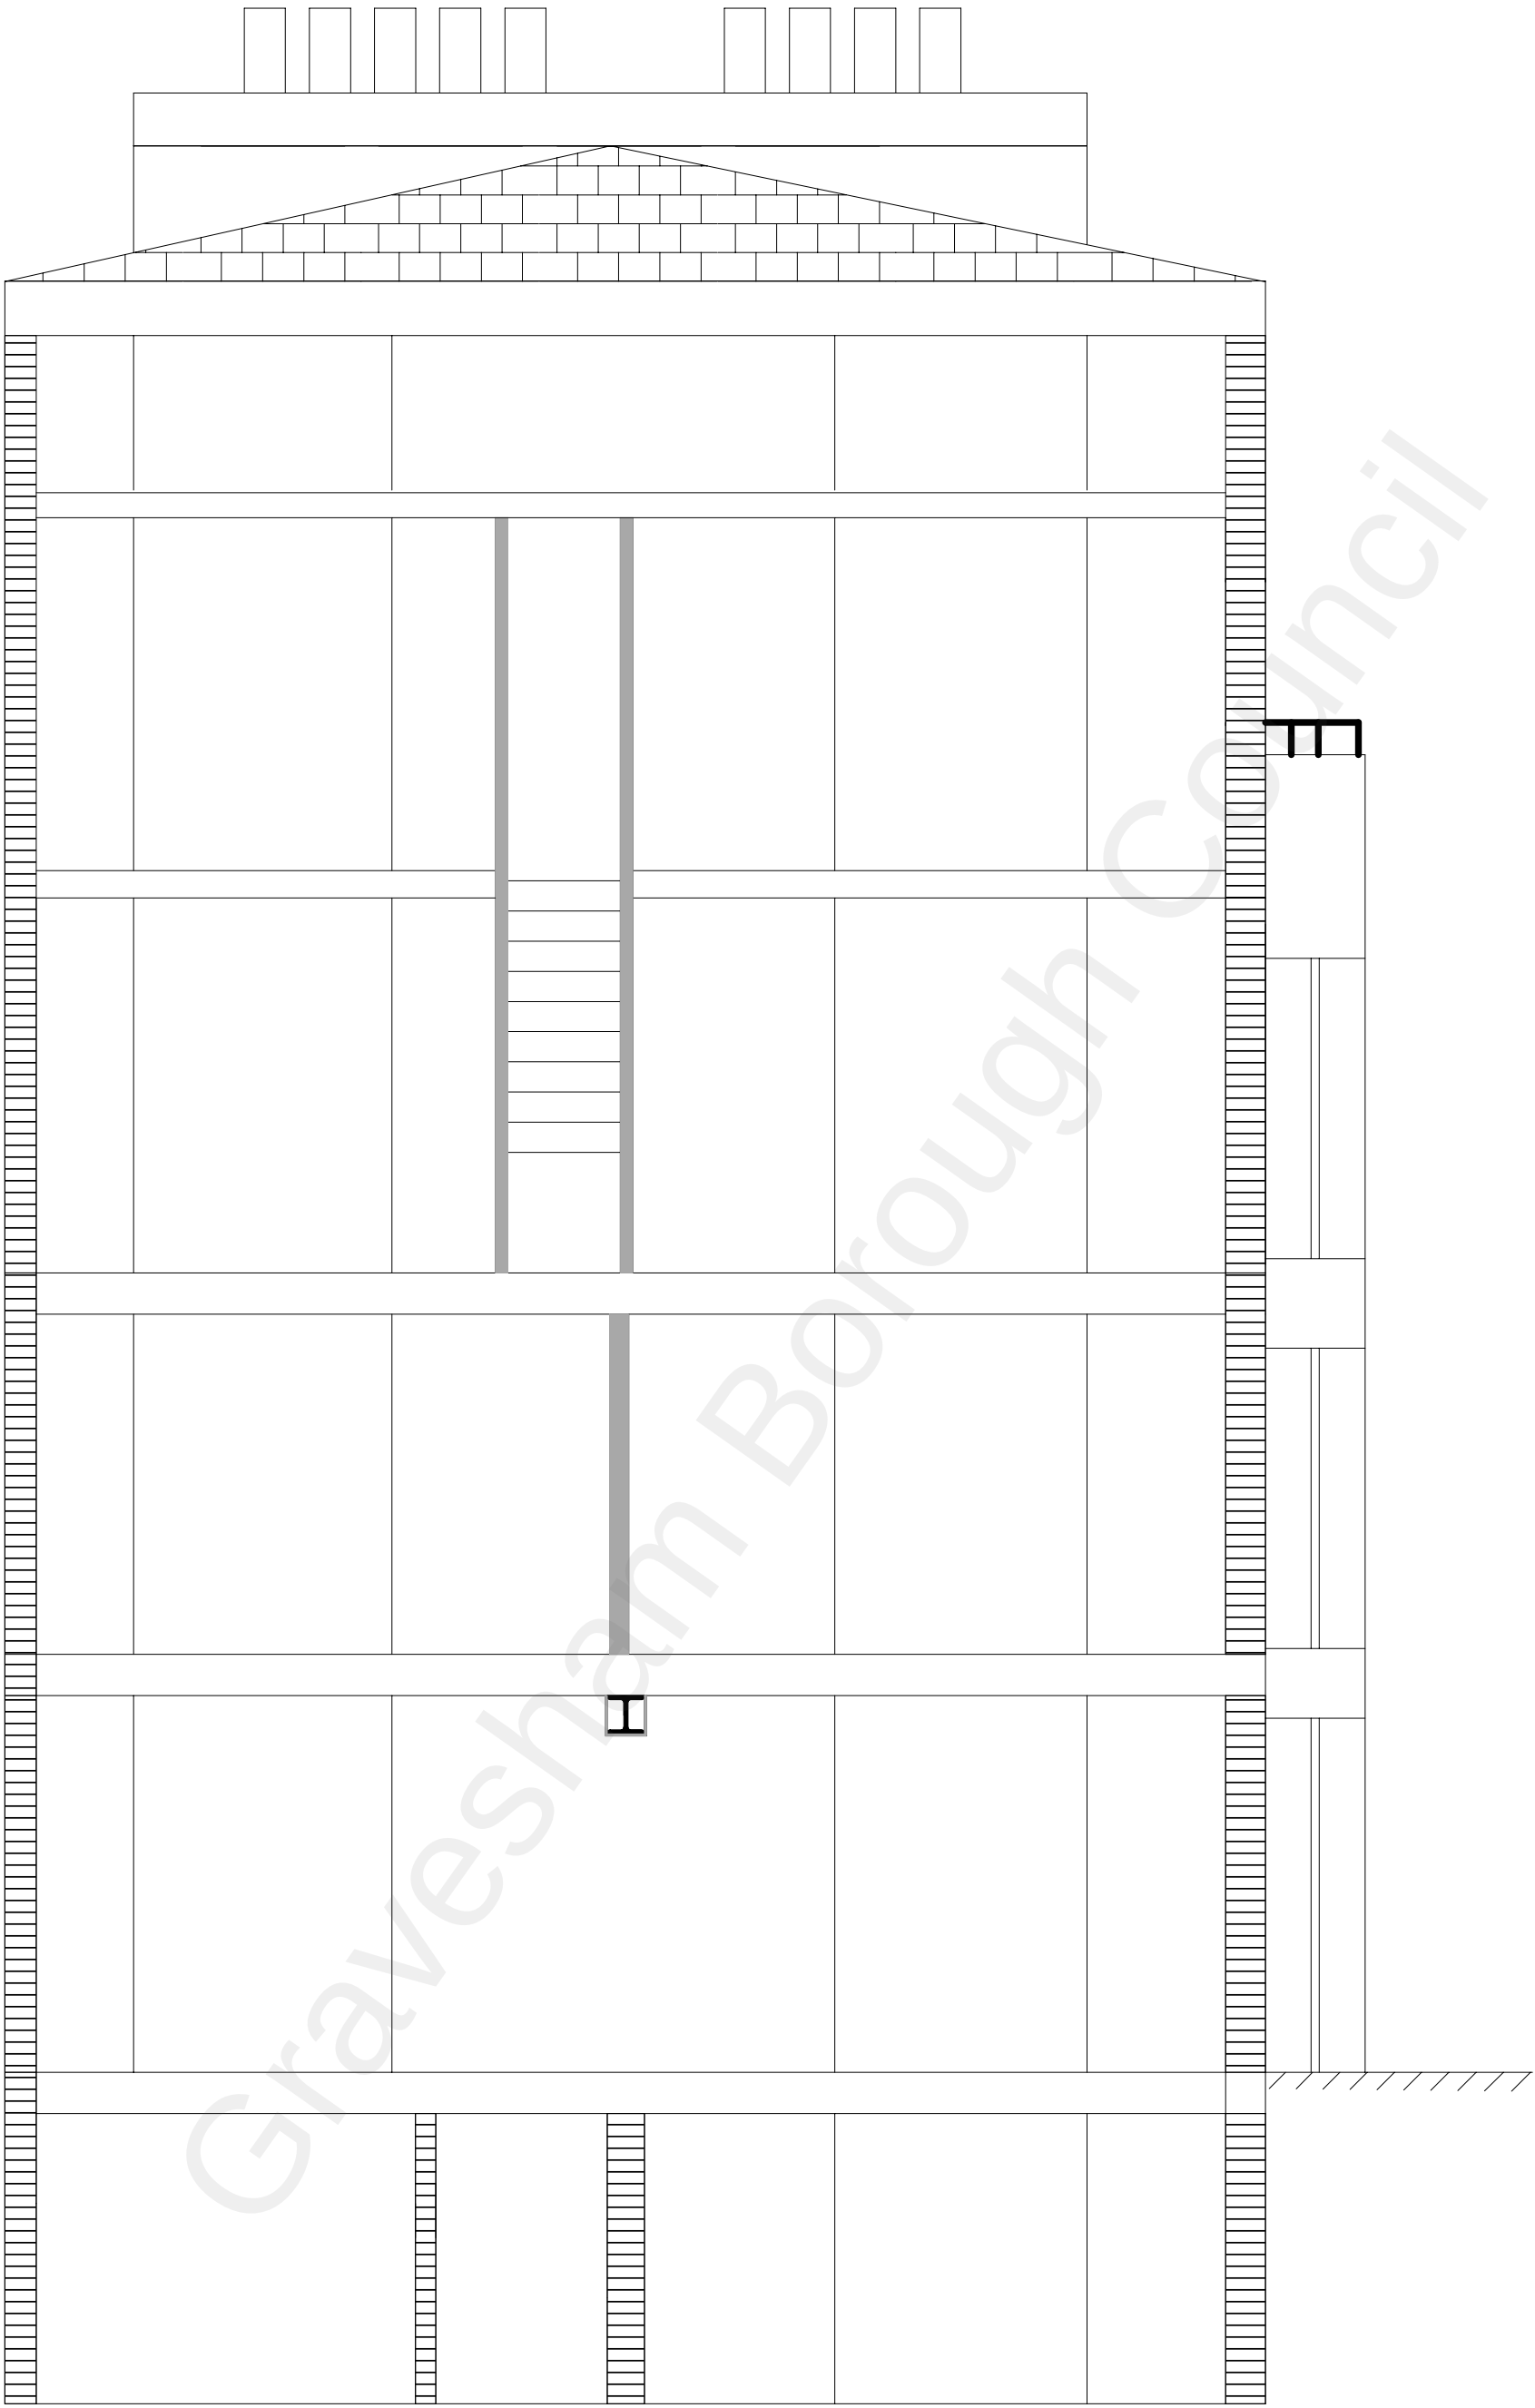

5m

196 & 197 PARROCK STREET
SECTION B-B EXISTING

Scale 1:50@A3

Drawing Number	Revision	Date
PS 008	0	01/03/2022