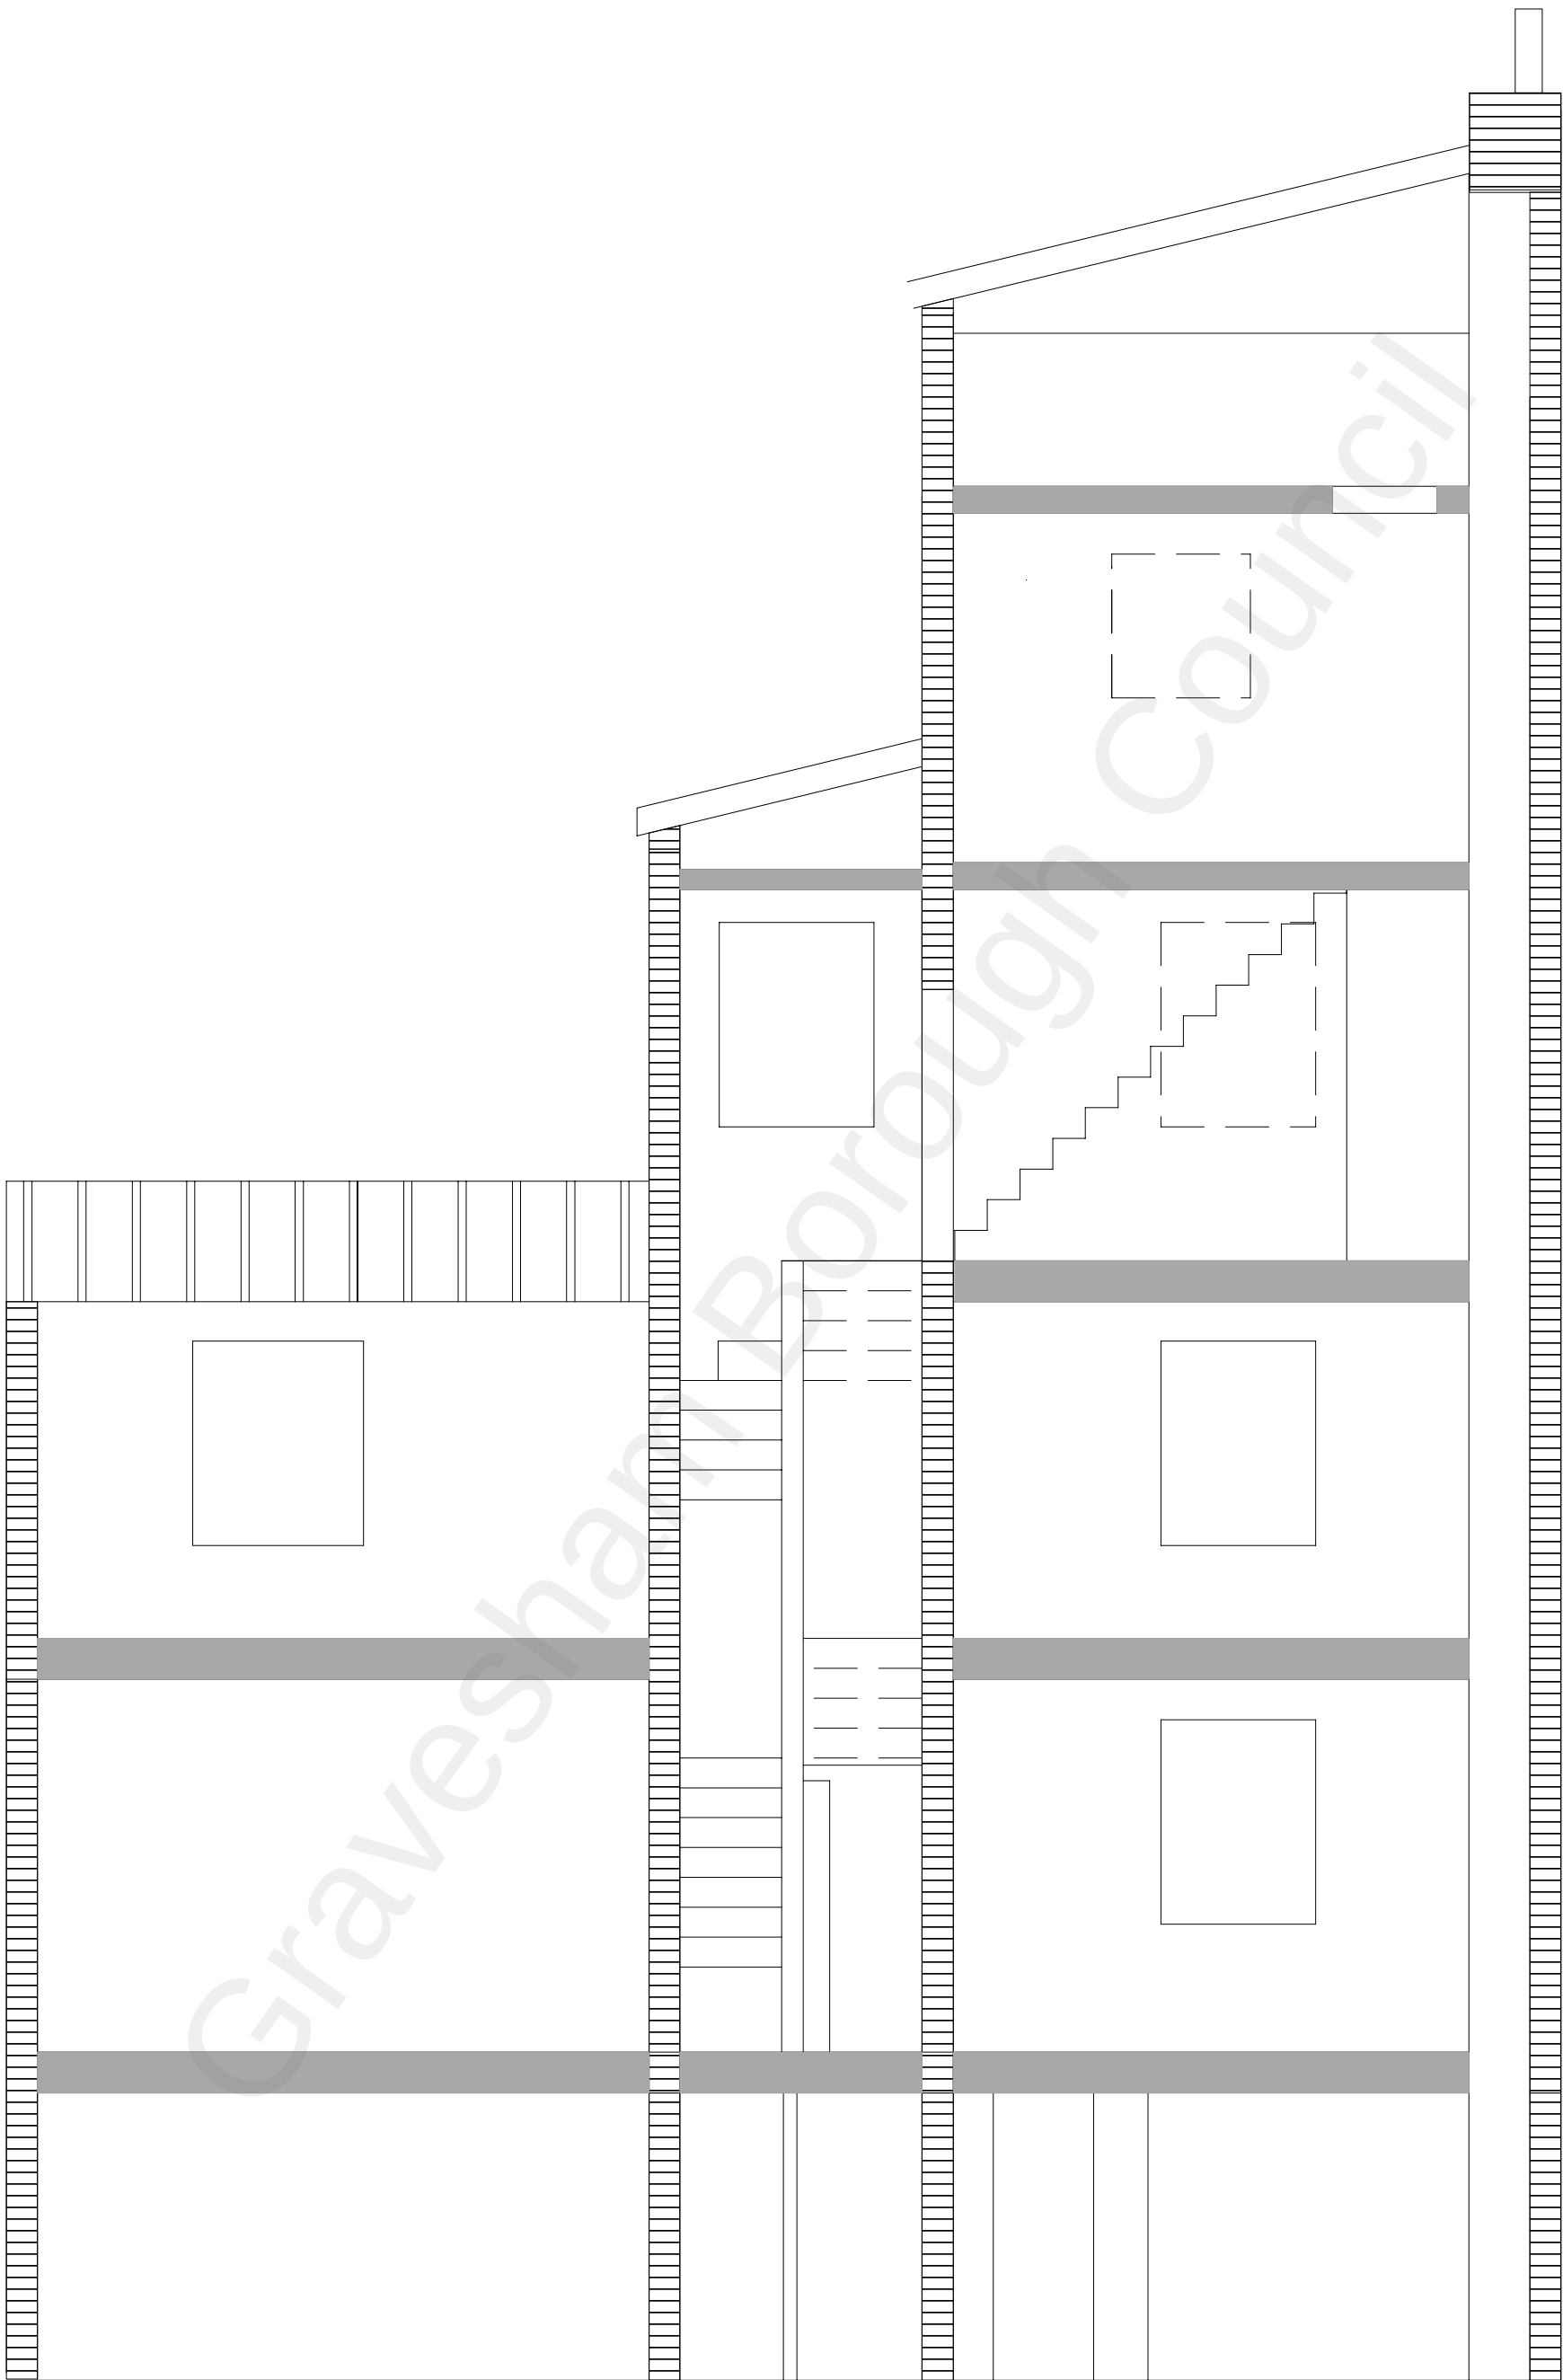


196 & 197 PARROCK STREET
SECTION A-A EXISTING

Scale 1:50@A3

Drawing Number	Revision	Date
PS 006	0	01/03/2022