




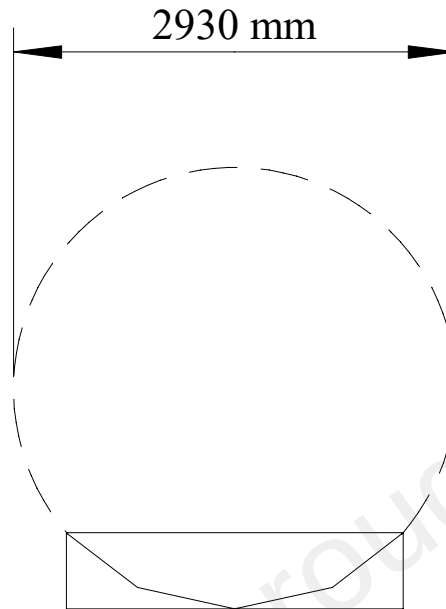

PLAN

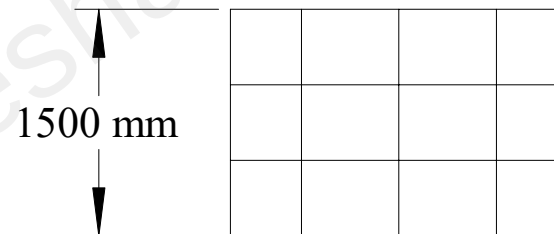

ELEVATION

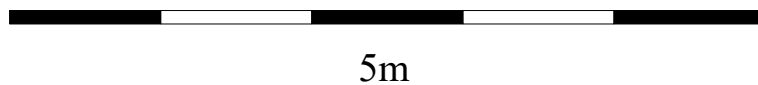

196 & 197 PARROCK STREET BASEMENT WINDOW PROPOSED

Scale 1:50@A4

Drawing Number
PS 033

Revision
0

Date
01/03/2022