


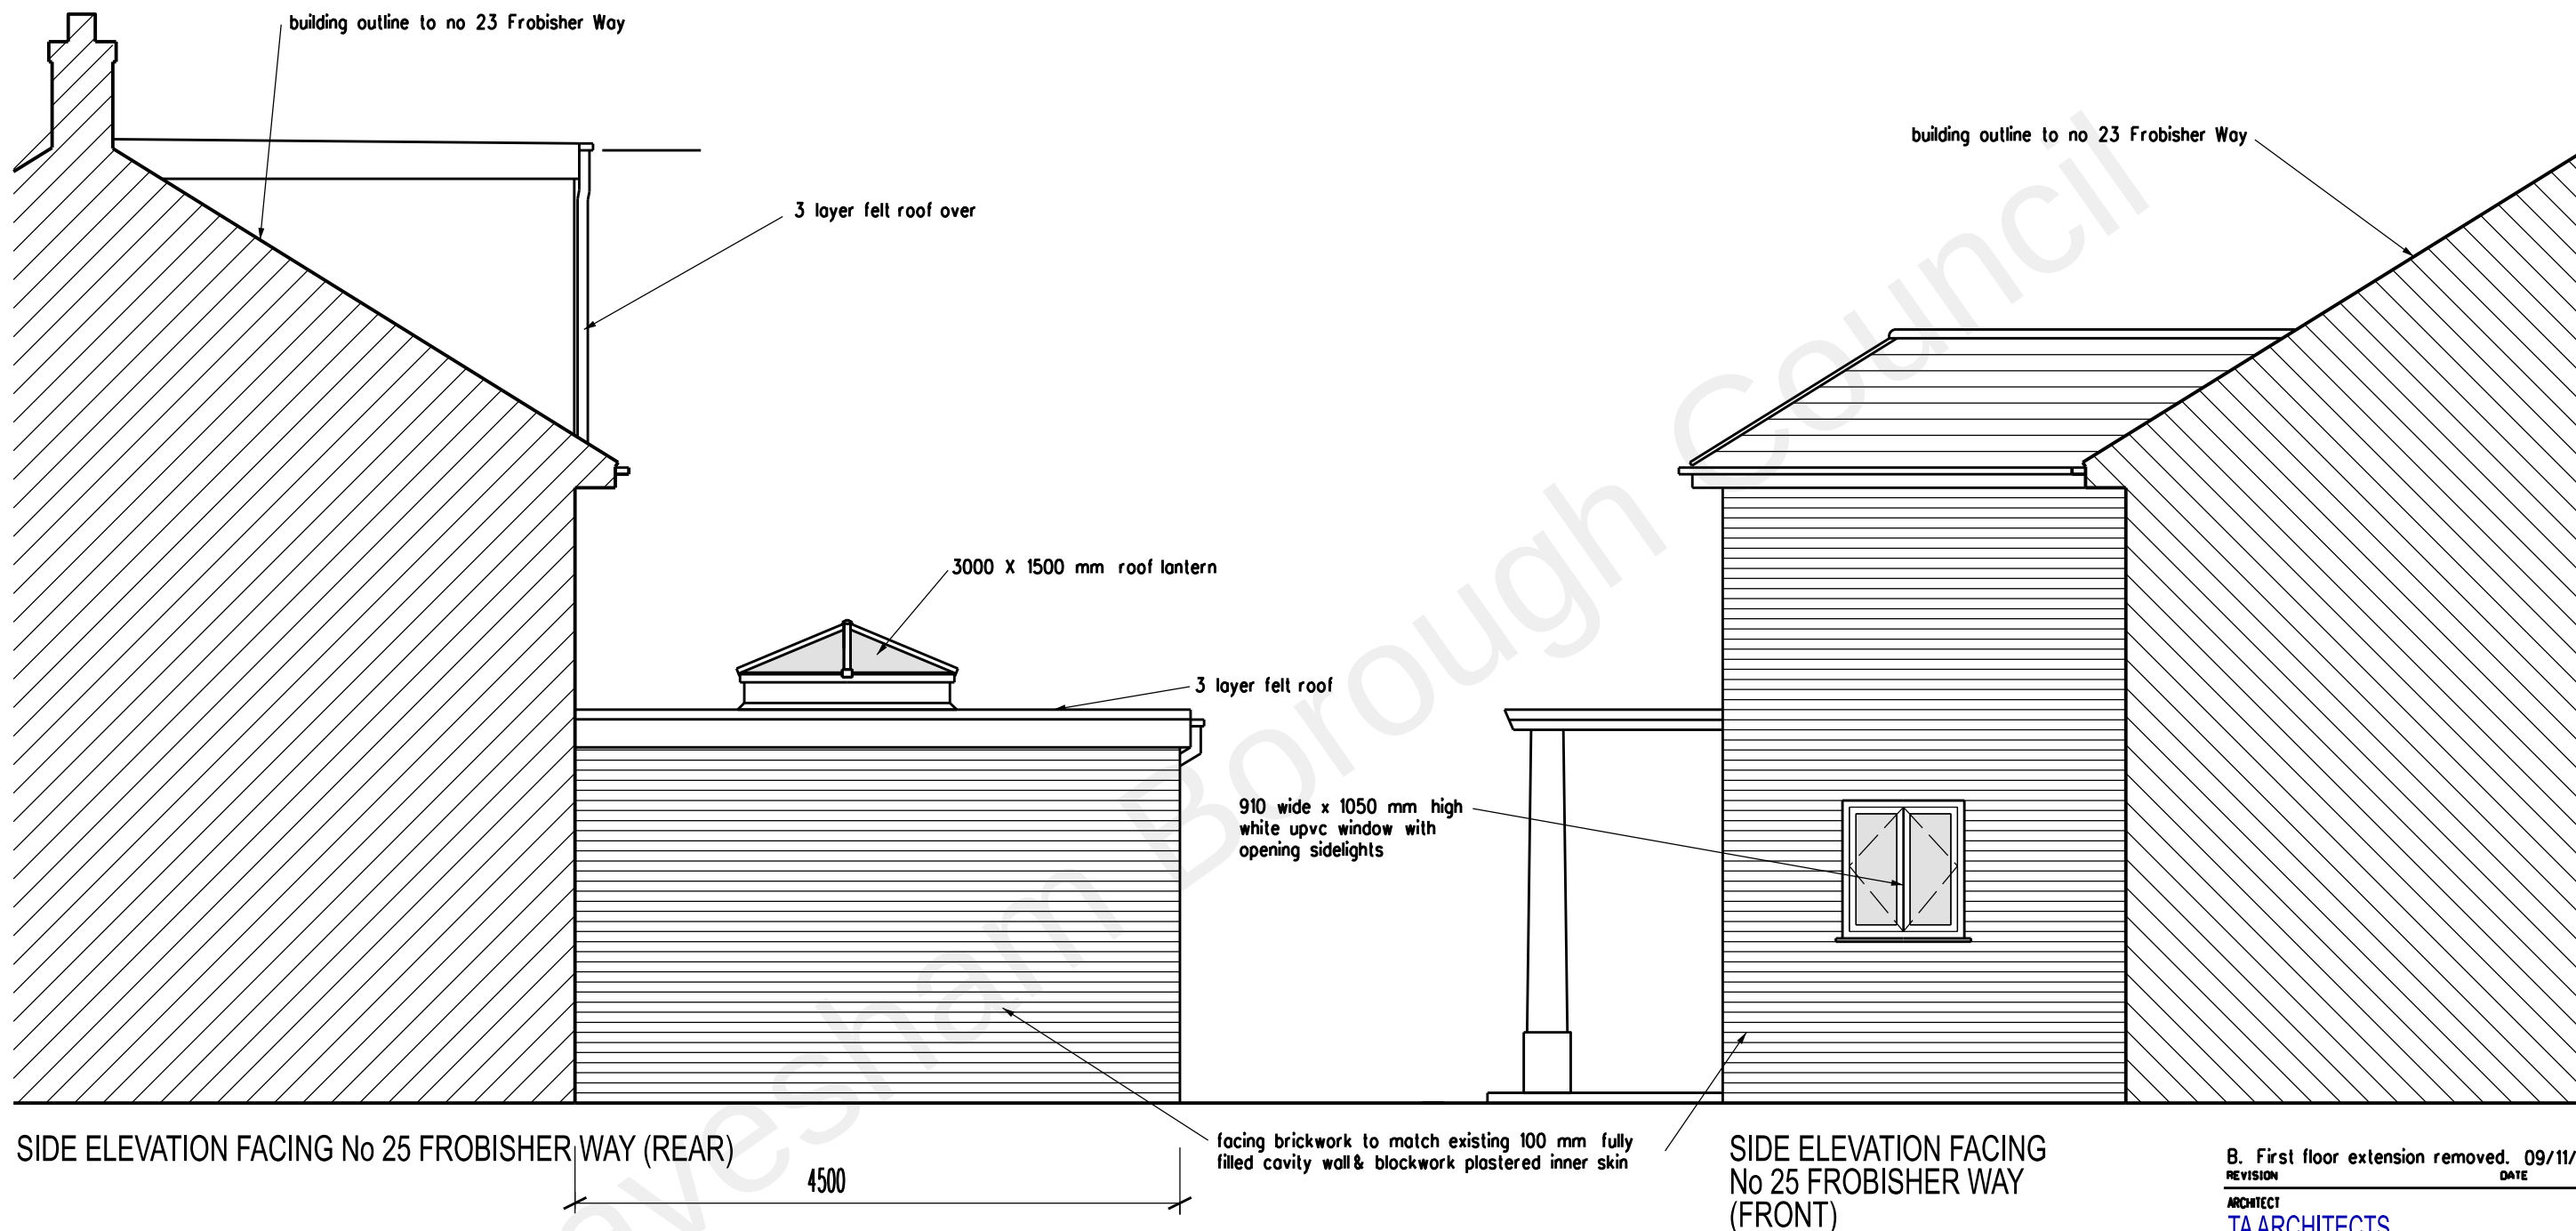

B. First floor extension removed. 09/11/21
REVISION DATE

ARCHITECT
TAARCHITECTS
11 JOYDENS WOOD ROAD BEXLEY
KENT DA5 2HS Tel 07905 130591
ta140256@googlemail.com

JOB
PROPOSED DOUBLE STOREY
FRONT & REAR EXTENSIONS AT
23 FROBISHER WAY
GRAVESEND KENT DA12 4QY

DRAWING
PROPOSED SIDE ELEVATIONS
FACING No 25 FROBISHER WAY

SCALE 1:50 AT A3 DATE MAY 2020

DRAWING NO.
KS/08 B

0 1 2 3 4 5 metres