

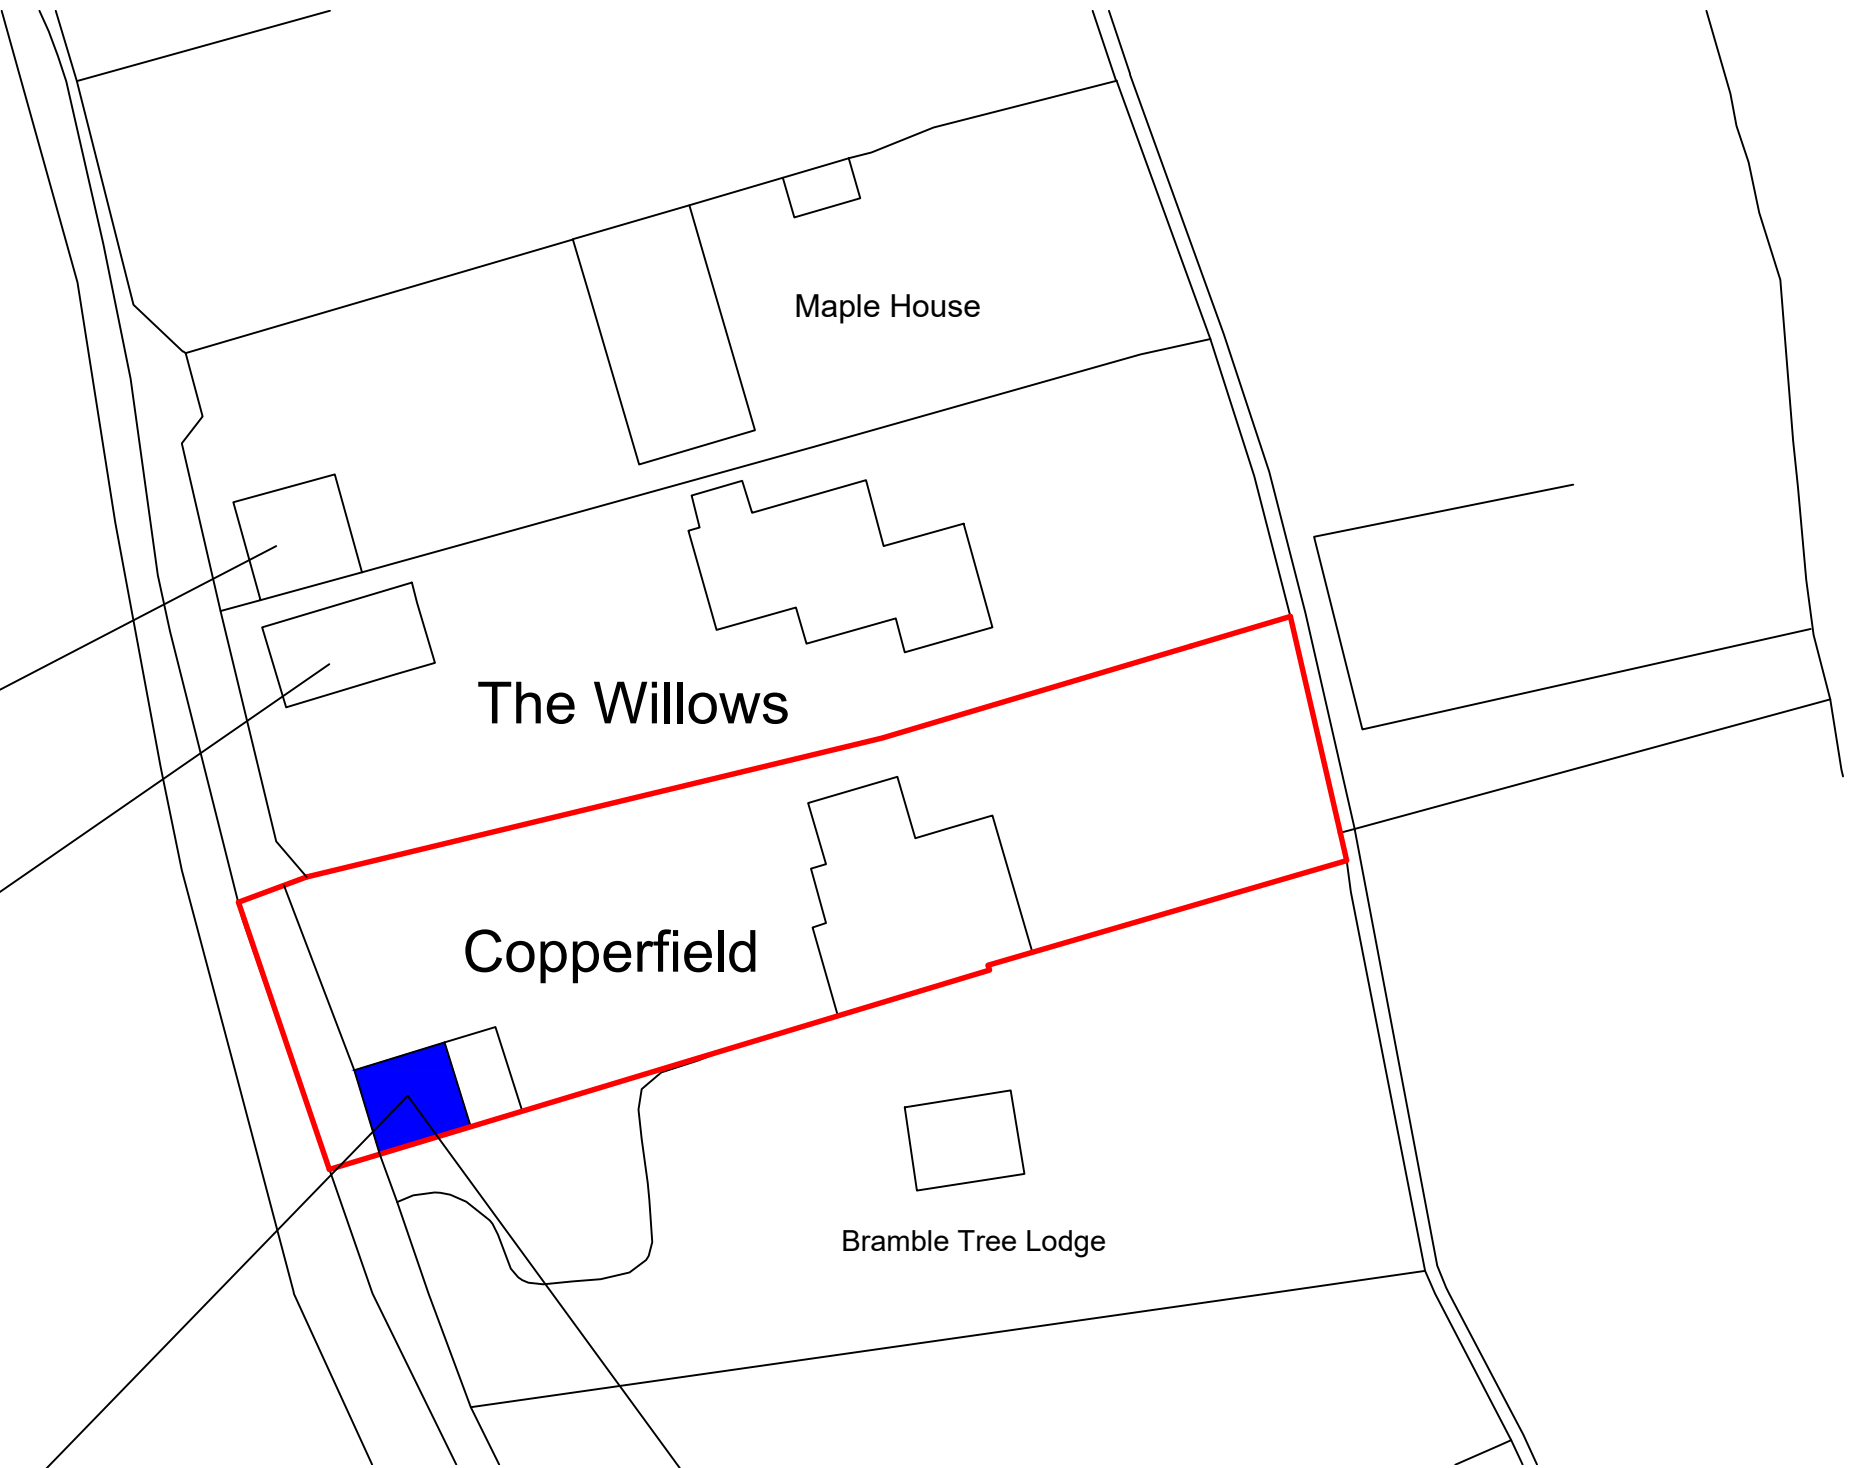


OS MAP @ 1:1250

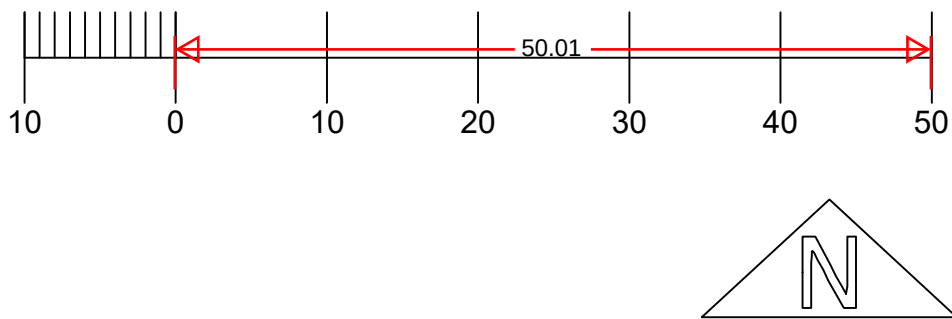

Produced on 25 October 2023 from the Ordnance Survey National Geographic Database and incorporating surveyed revision available at this date.
This map shows the area bounded by 564432 162954, 564574 162954, 564574 163096, 564432 163096, 564432 162954.
Crown copyright and database rights 2023 OS 100054135. Supplied by copla ltd trading as UKPlanningMaps.com a licensed Ordnance Survey partner (OS 100054135).
Data licence expires 25 October 2024. Unique plan reference: v2a/1018326/137355

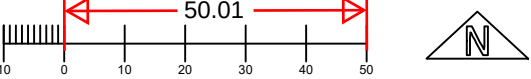

EX & PROPOSED BLOCK @ 1:500



Granny Annexe. Approx 5.2m high



Pitched garage. Approx 5.7m high



Copperfield existing garage 4.8m high



Drawing: GARAGE CONVERSION - MAPS

Property: Copperfield, Valley Lane, Culverstone Meopham Kent, DA13 0DQ

Scale: As Marked on A2 Date: NOV 2023 DWG No: COP/02