


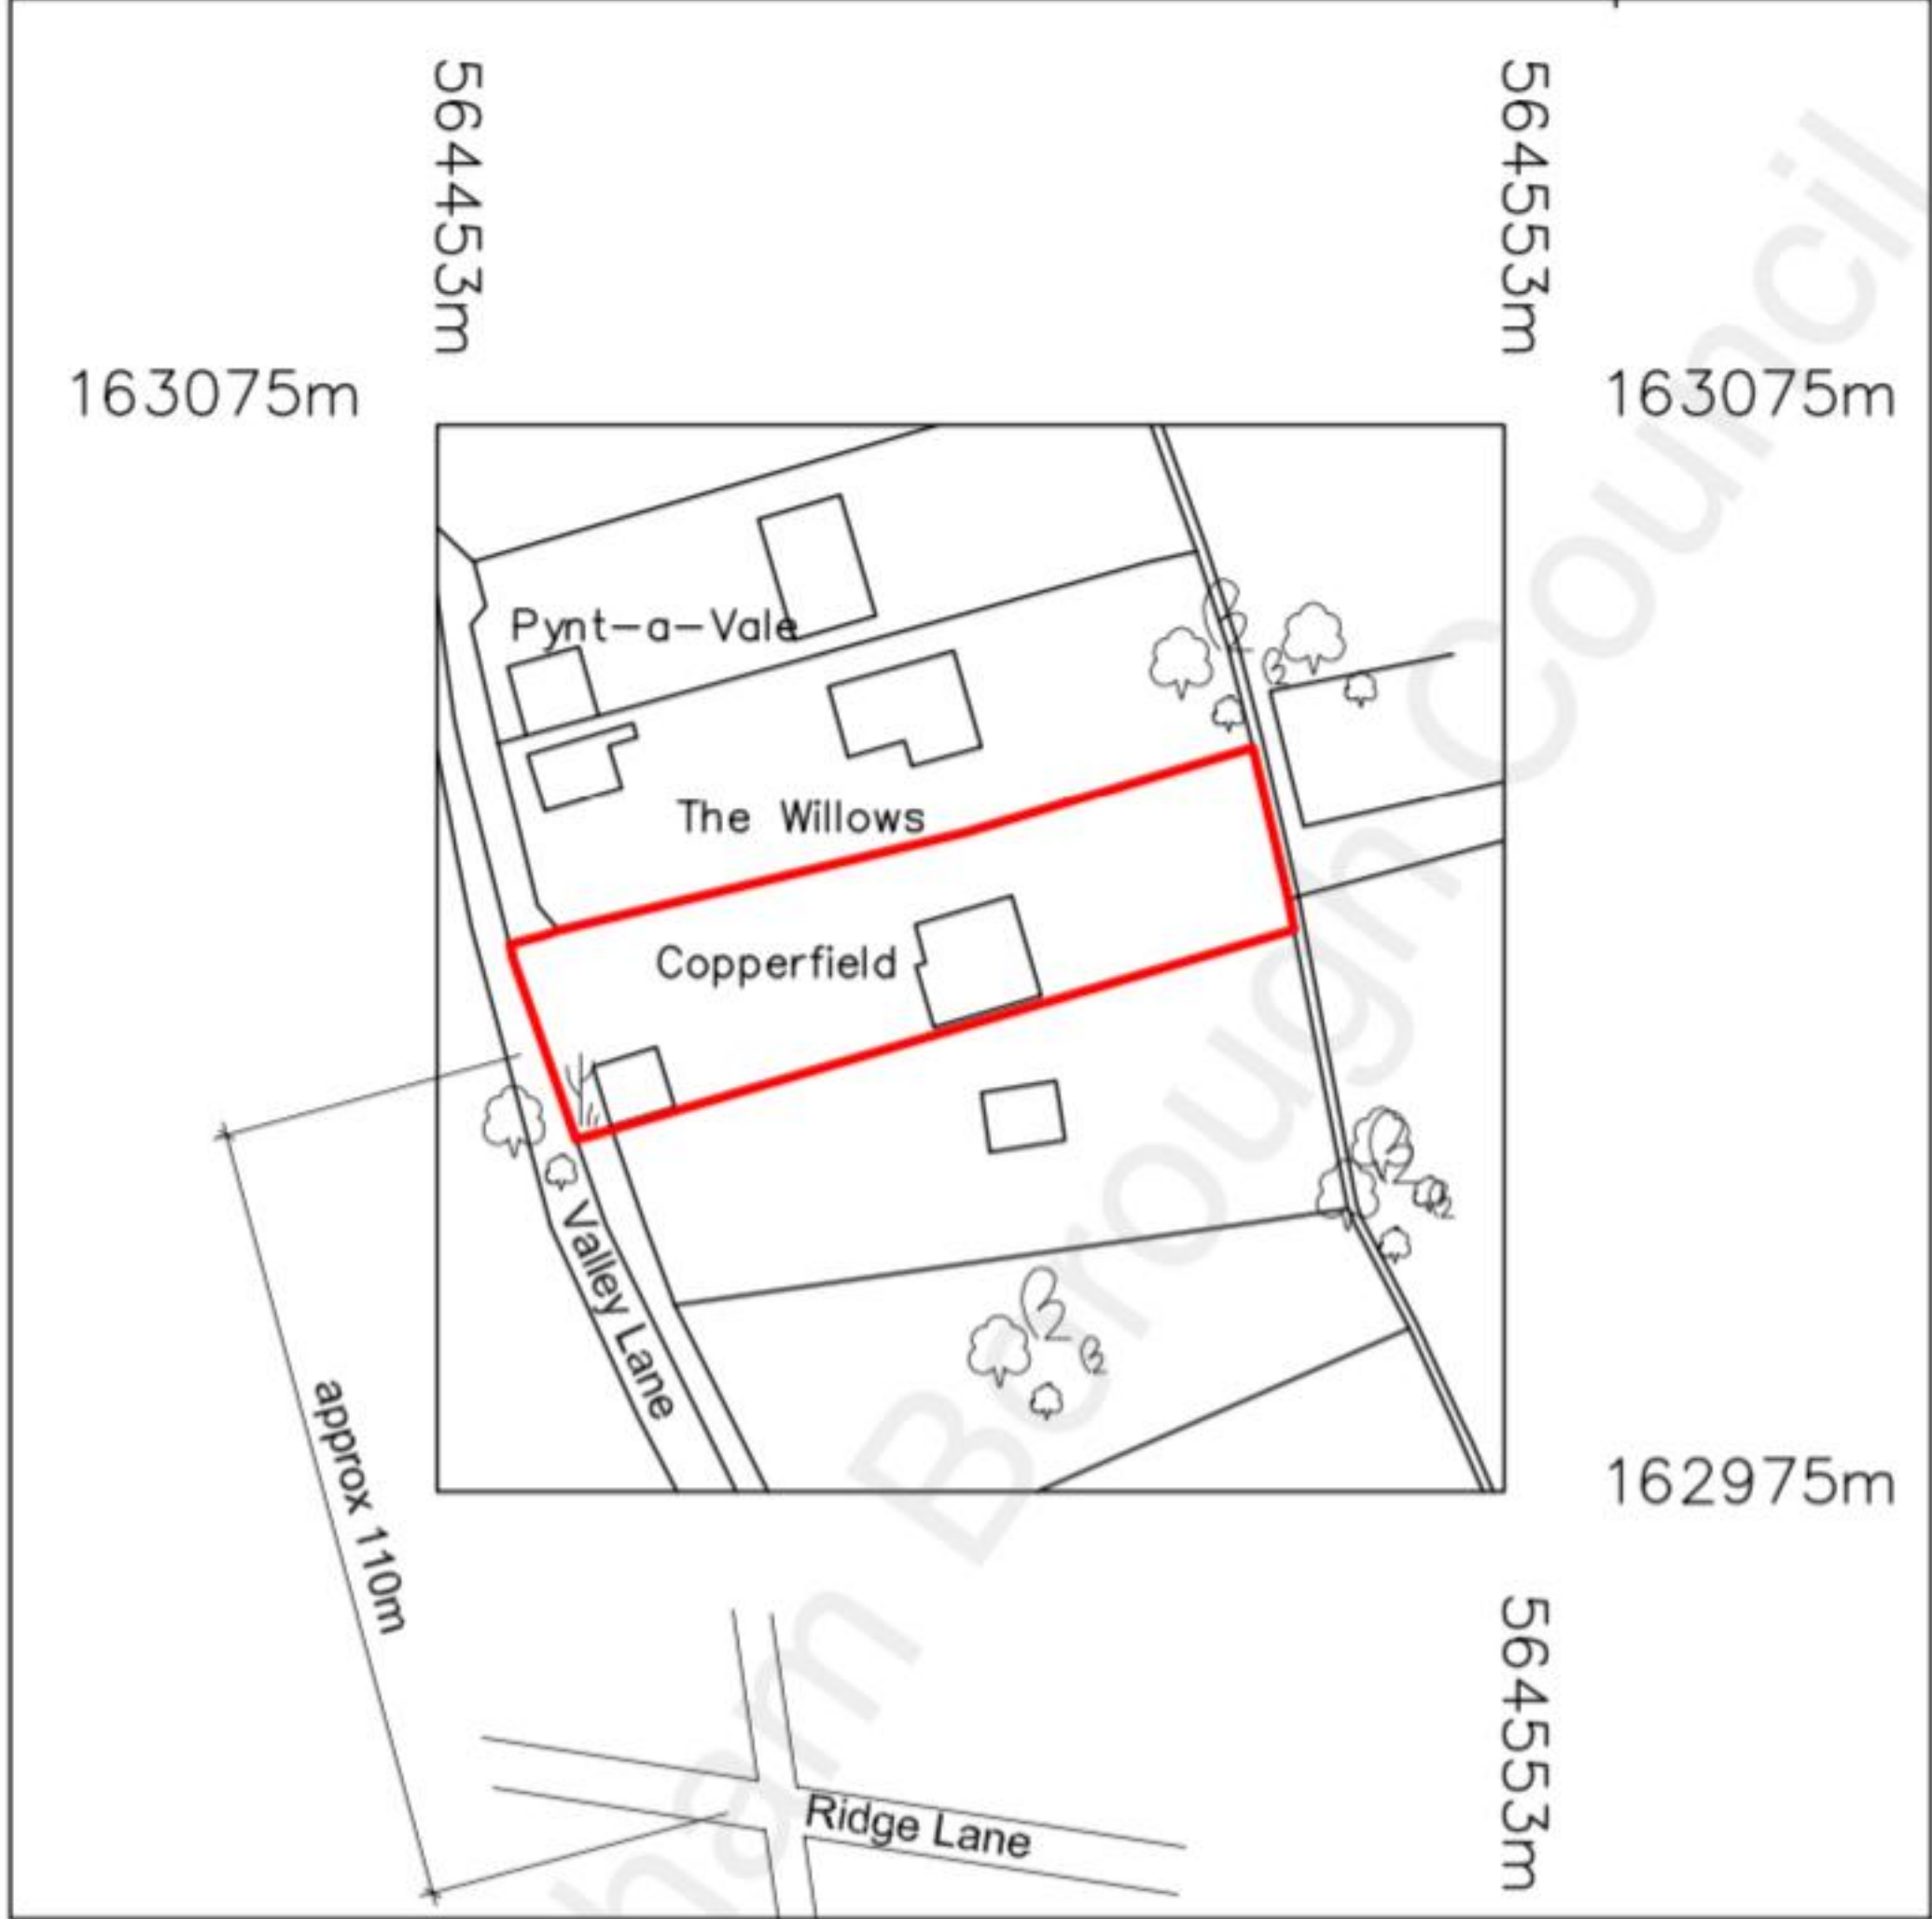

This drawing remains the Copyright of the architects and may not be reproduced in whole or in part without their written permission

Stanfords VectorMap



Metres

© Crown Copyright 2016
Reproduction in whole or in part is prohibited
without the prior permission of Ordnance Survey.

D

A

C

Architects

21 Stone Street,
Gravesend, Kent, DA11 0NP
Tel: 01474 566996
Fax: 01474 320374
Design@DACarchitects.co.uk

CLIENT	Ms PATEL
PROJECT	COPPERFIELD, VALLEY LANE, CULVTN
TITLE	SITE LOCATION PLAN

SCALE	DATE
1:1250	13.06.16
DRAWN BY	
JR	
PROJECT NO.	DRAWING No. REVISION
5033	D-03