




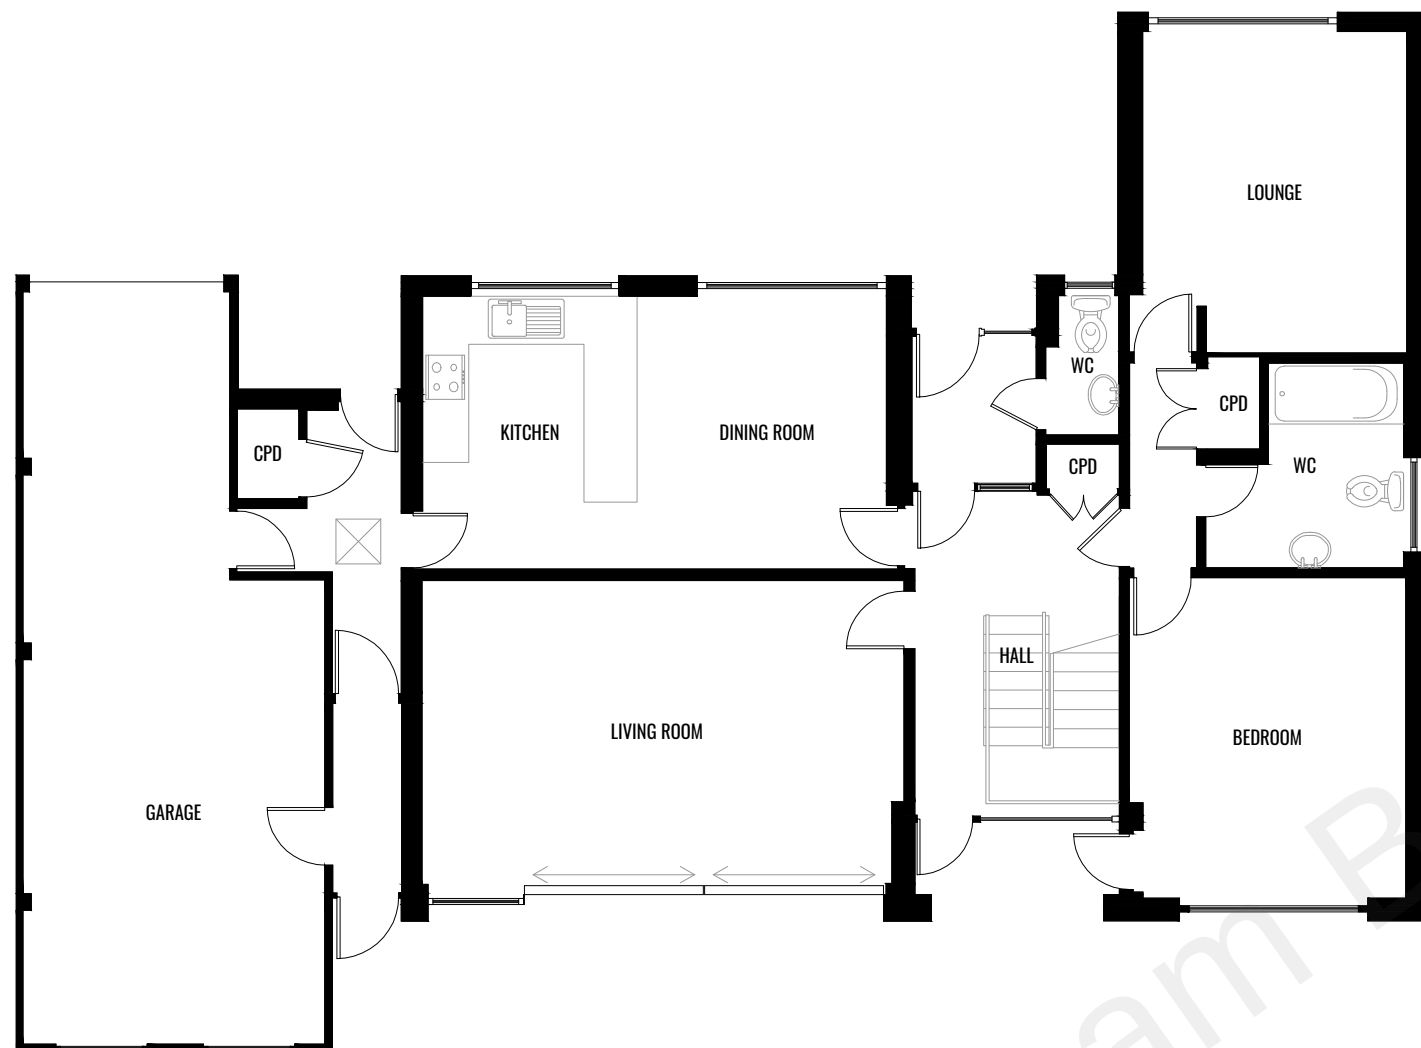

GROUND FLOOR PLAN | EXISTING

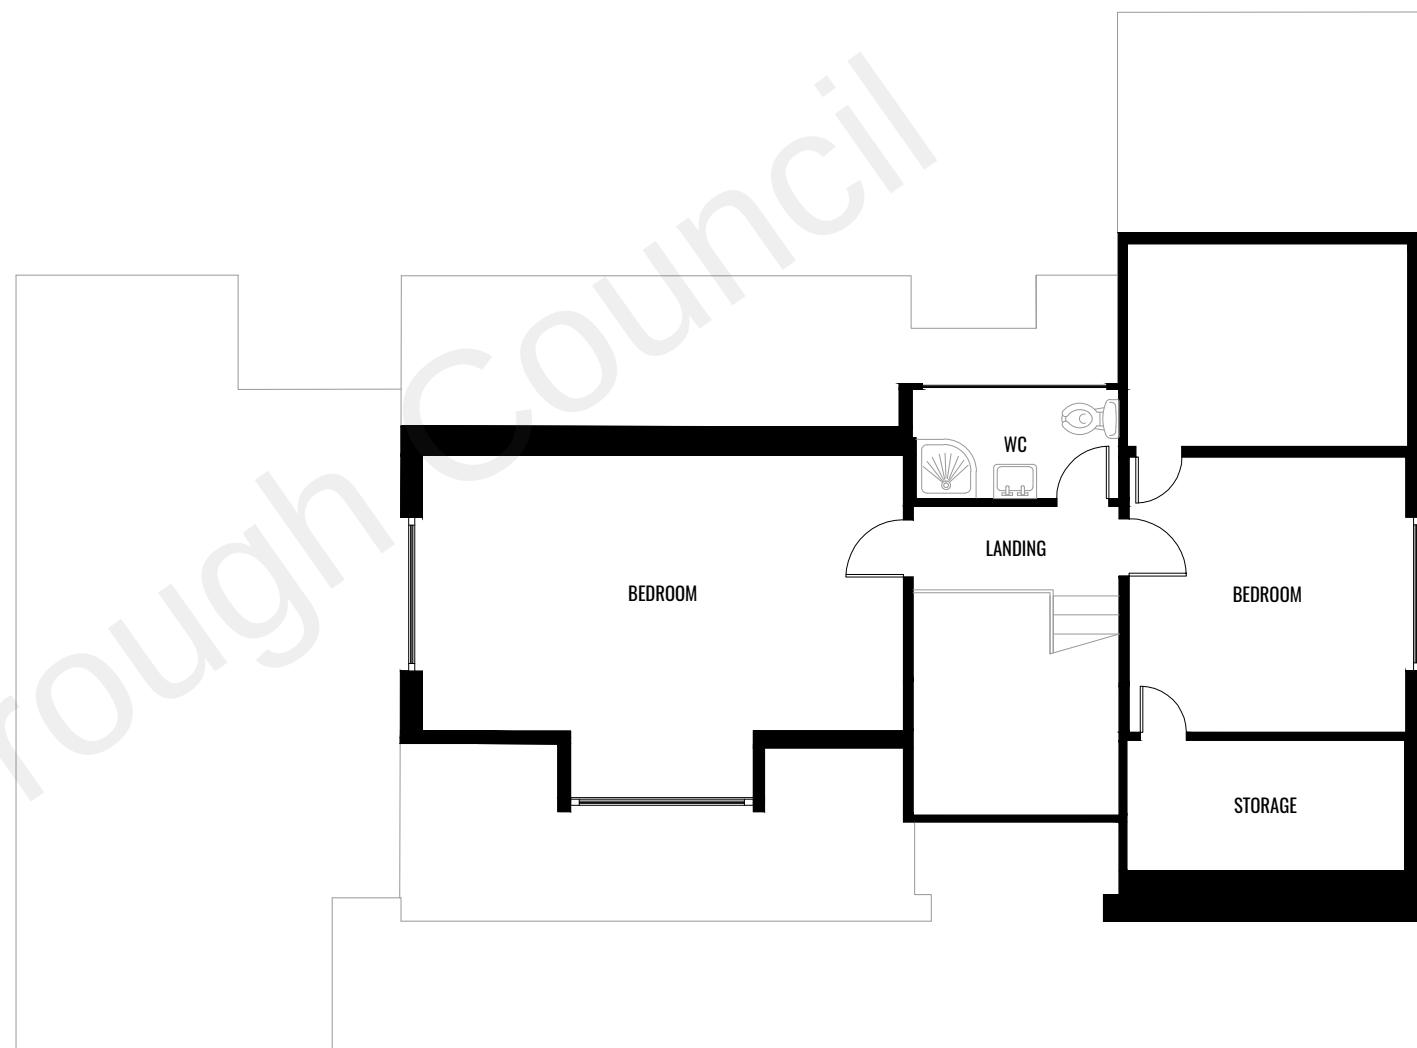

FIRST FLOOR PLAN | EXISTING

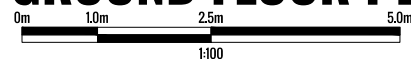