


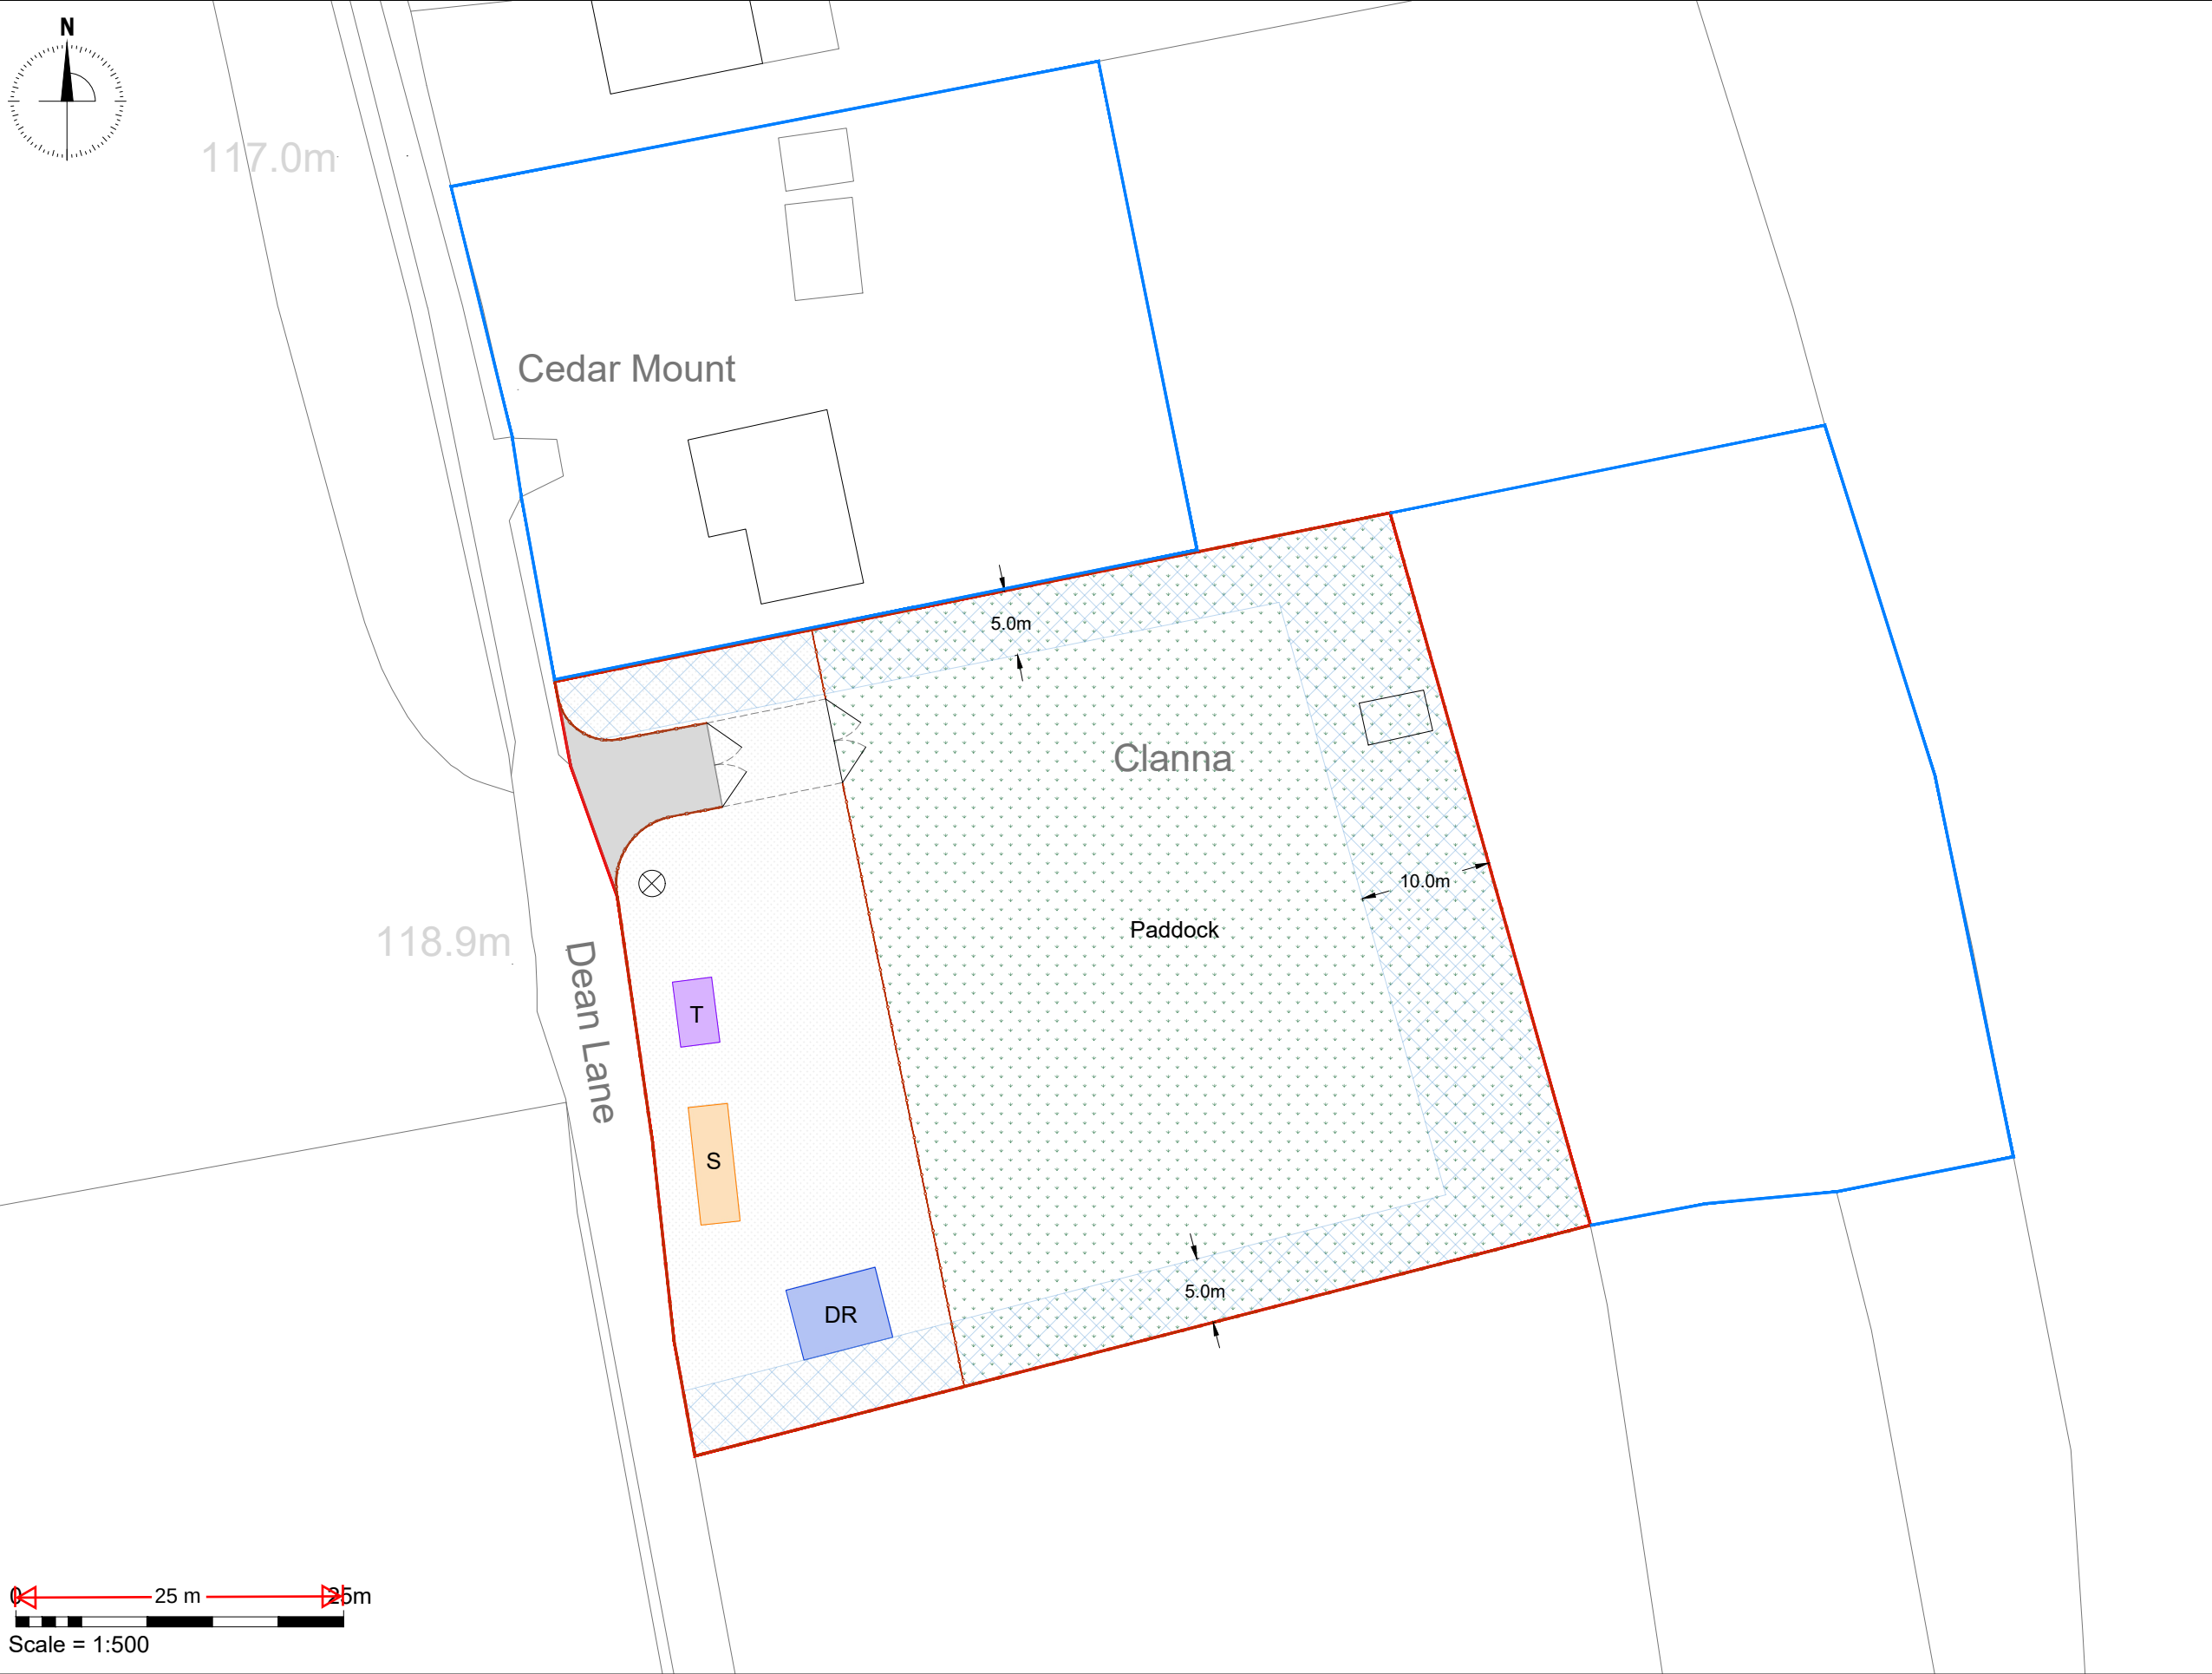

- Key**
- DR = Dayroom
 - T = Touring Caravan
 - S = Static Caravan
 - [Green Hatched Box] = Grass Paddock
 - [Grey Hatched Box] = Hardstanding
 - [Circle with X] = Cesspit
 - [Red Line] = Panel Fencing
 - [Red Line with Dots] = Post and Rail Fencing
 - [Blue Hatched Box] = Buffer Zone

• Apex Strategies Ltd ("the consultant"), has not checked or verified, and shall have no liability whatsoever for any inaccuracies which may be attributable to any data, reports, base plan(s) and drawings provided by the client, or purchased by the consultant on the client's behalf, that may have been utilised within this drawing.

• The consultant shall not be liable for the use by any person of any document for any purpose other than that for which the same were provided by the consultant.

• No liability whatsoever is accepted by the consultant for any error or omissions.

PROJECT:	Clanna, Dean Lane, Meopham, Gravesend DA13 0BS		
TITLE:	Proposed Block Plan		
CLIENT:	D Tebbutt		
DWG REF:	T1249-003	REV:	--
SCALE:	1:500		
DRAWN BY:	BL		