




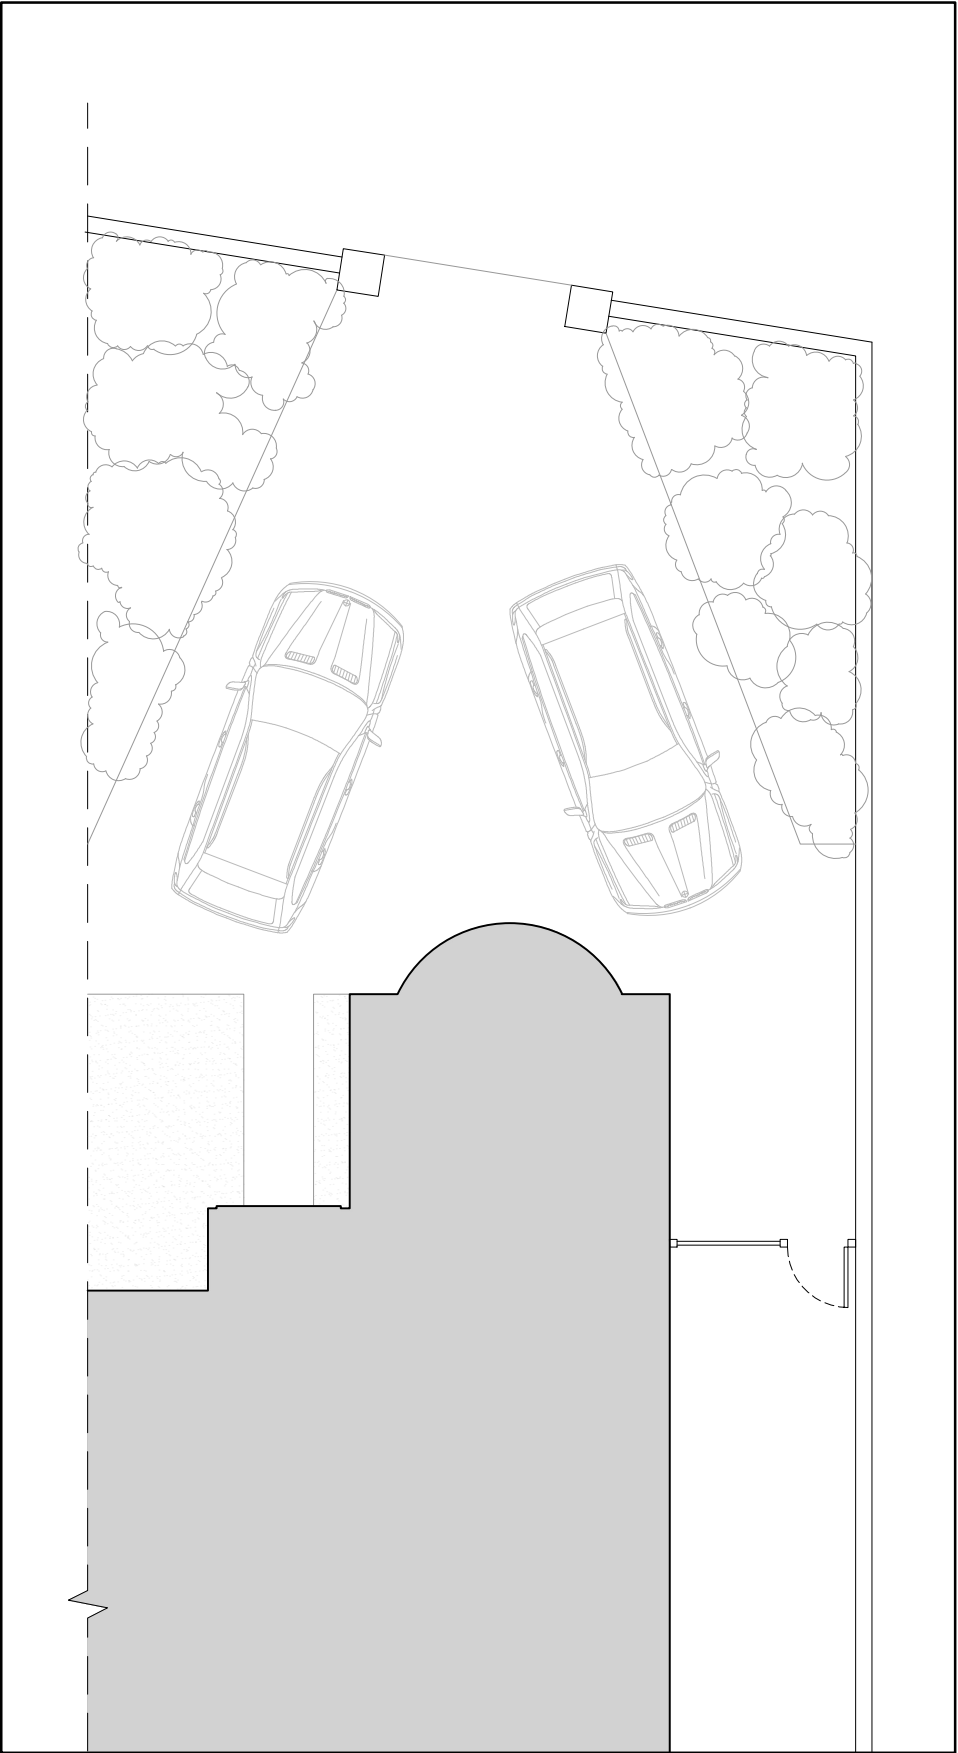

Existing Parking Layout

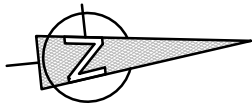

Proposed Parking Layout

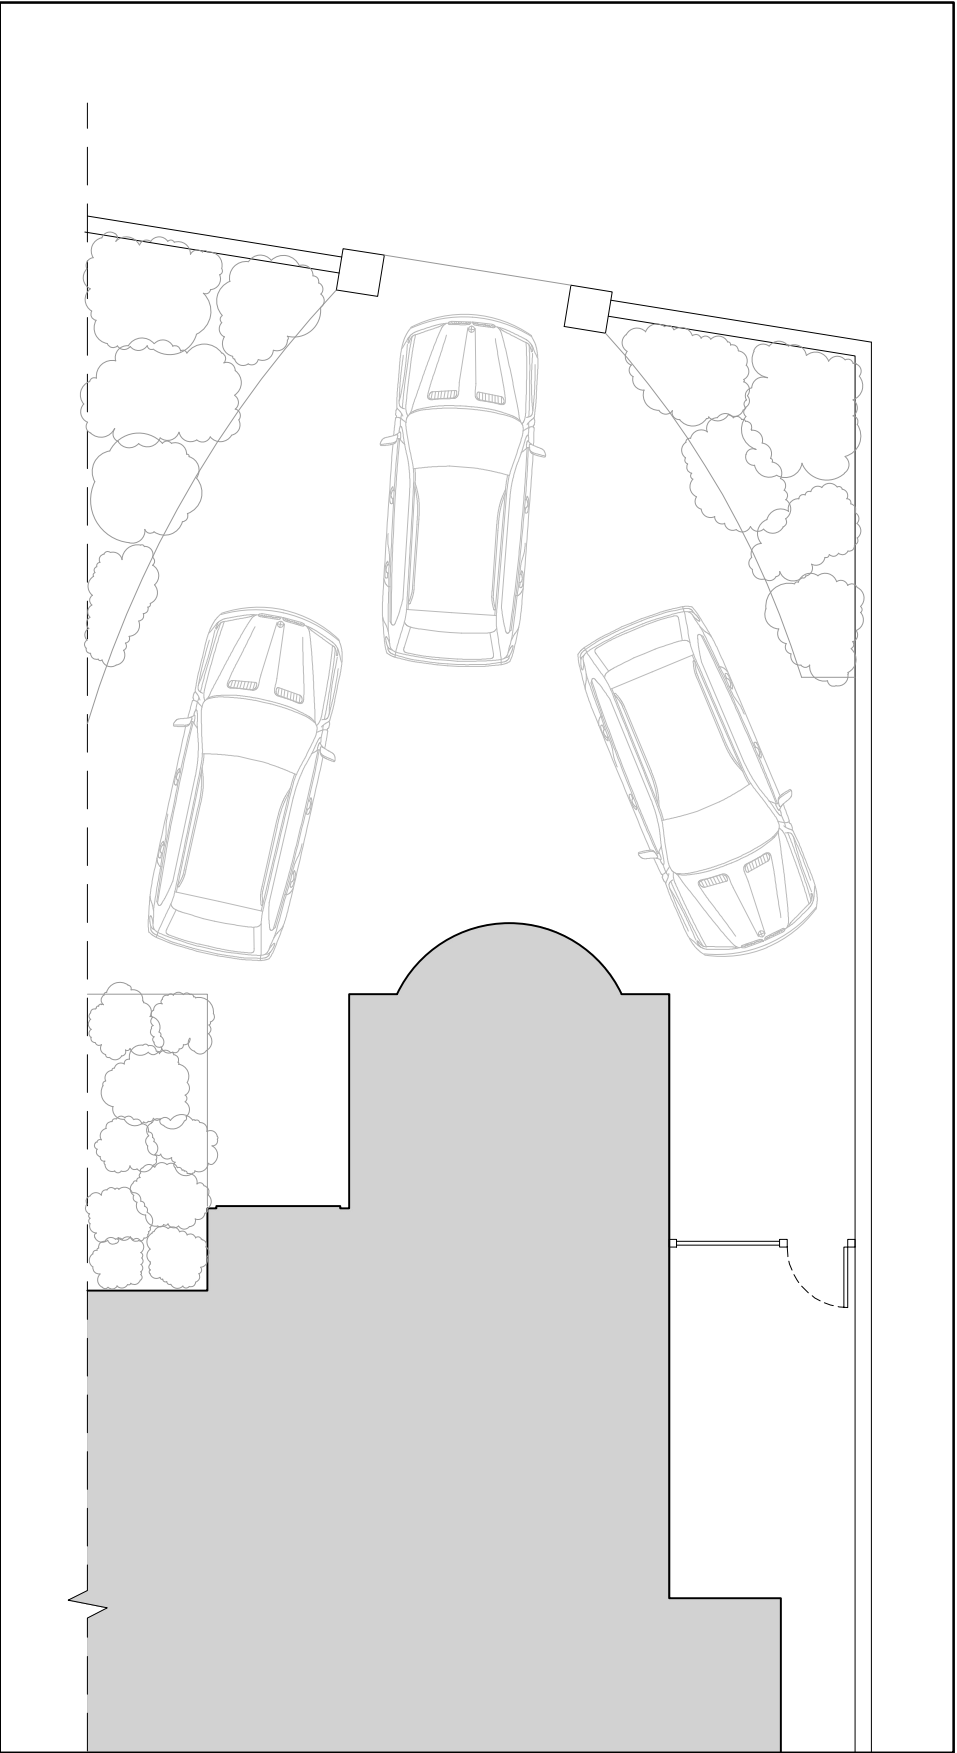

PLANNING		Dwg Title	Existing & Proposed Parking Layout		Scale	1:100 @ A3	
Client	Mr & Mrs Whittaker	Project	98b Wrotham Road	Date	July '23	Job No	0123
		Dwg No	P03	Rev			