

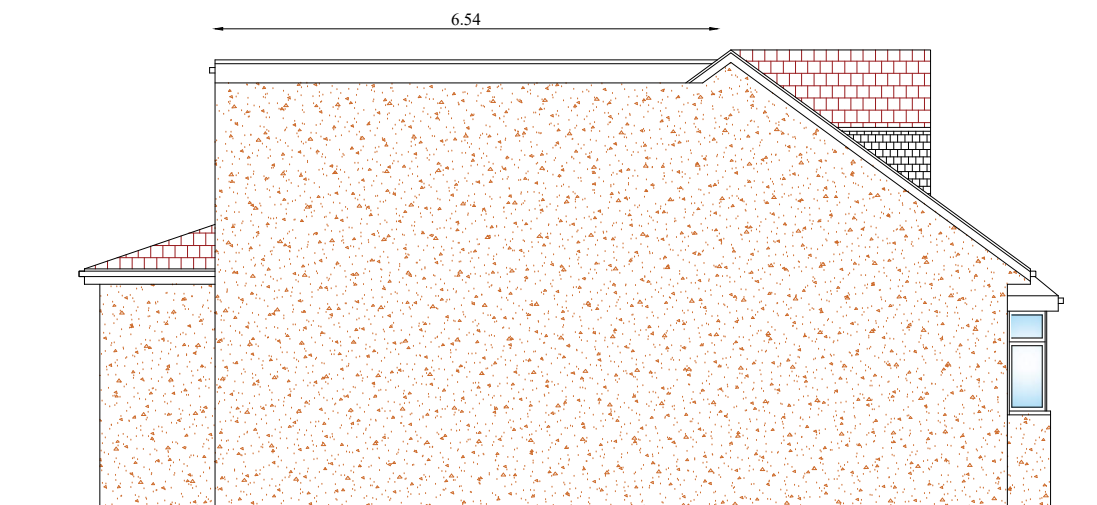
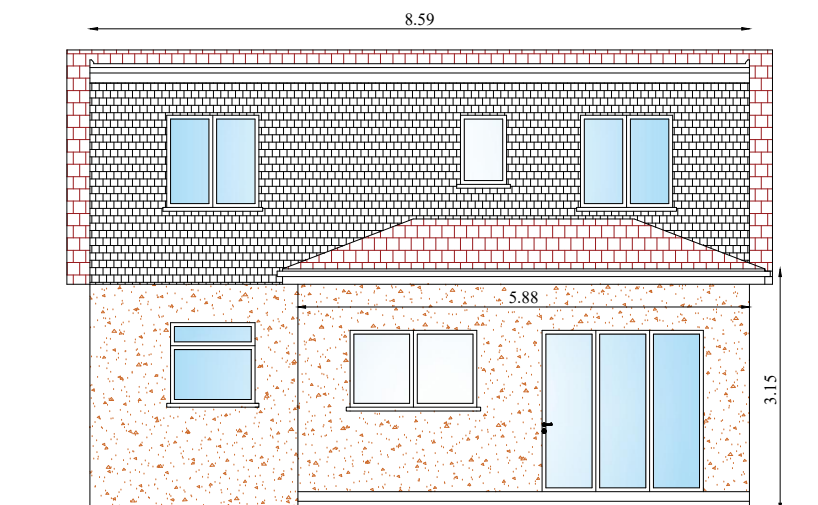
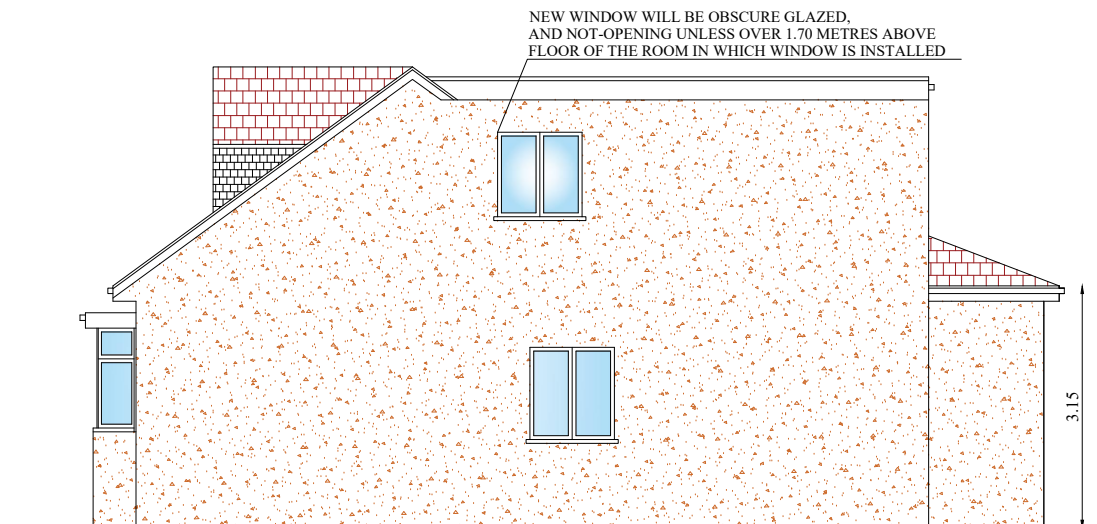


ANY ROOF LIGHTS ON THE FRONT PLANE OF THE ROOF MUST NOT PROTRUDE MORE THAN 150 MM BEYOND THE PLANE OF THE SLOPE OF THE ORIGINAL ROOF WHEN MEASURED FROM THE PERPENDICULAR WITH THE EXTERNAL SURFACE OF THE ORIGINAL ROOF.

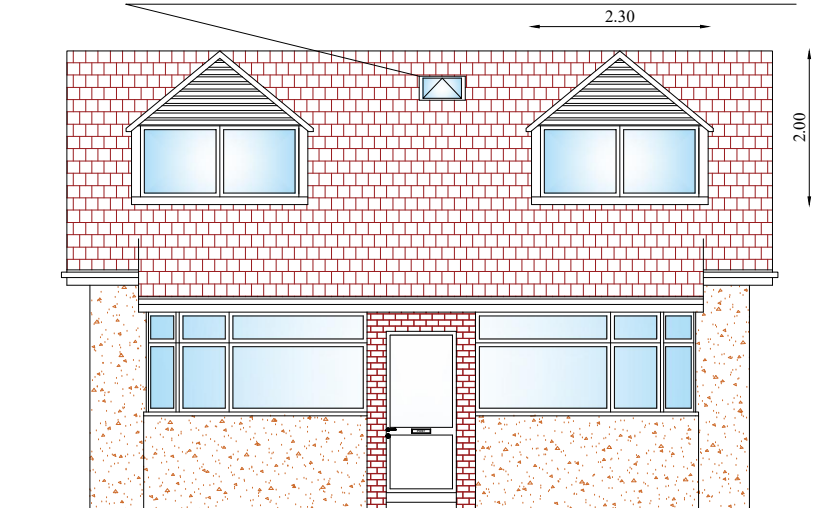

MATCHING MATERIALS TO BE USED FOR SINGLE STORY REAR EXTENSION & LOFT CONVERSION.
SINGLE STORY REAR EXTENSION & LOFT CONVERSION TO BE TILE HUNG WITH MATERIALS TO MATCH EXISTING.
ALL DIMENSIONS IN MILLIMETRES & TO BE CHECKED ON SITE PRIOR TO COMMENCEMENT OF ANY BUILDING WORKS.
FOR EXTENSION TO HABITABLE ROOFSPACE INVOLVING DEMOLITION OF EXISTING SIDE ELEMENT.
THIS DRAWING IS THE COPYRIGHT OF REHAL PLANNING.
IT MUST NOT BE COPIED OR REPRODUCED OR USED IN ANY WAY WITHOUT WRITTEN PERMISSION FROM REHAL PLANNING

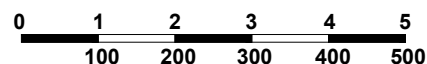

			
P: +44 7453 333775 E: enquiries@rehalplanning.co.uk			
Project 59 ST' JAMES AVENUE, DA11 0HB GRAVESEND			
Drawing Title PROPOSED SINGLE STORY REAR EXTENSION AND LOFT CONVERSION			
Scale 1:100	Date 18/07/23	Drawn By NC	Checked REH
Drawing Number D04			Revision