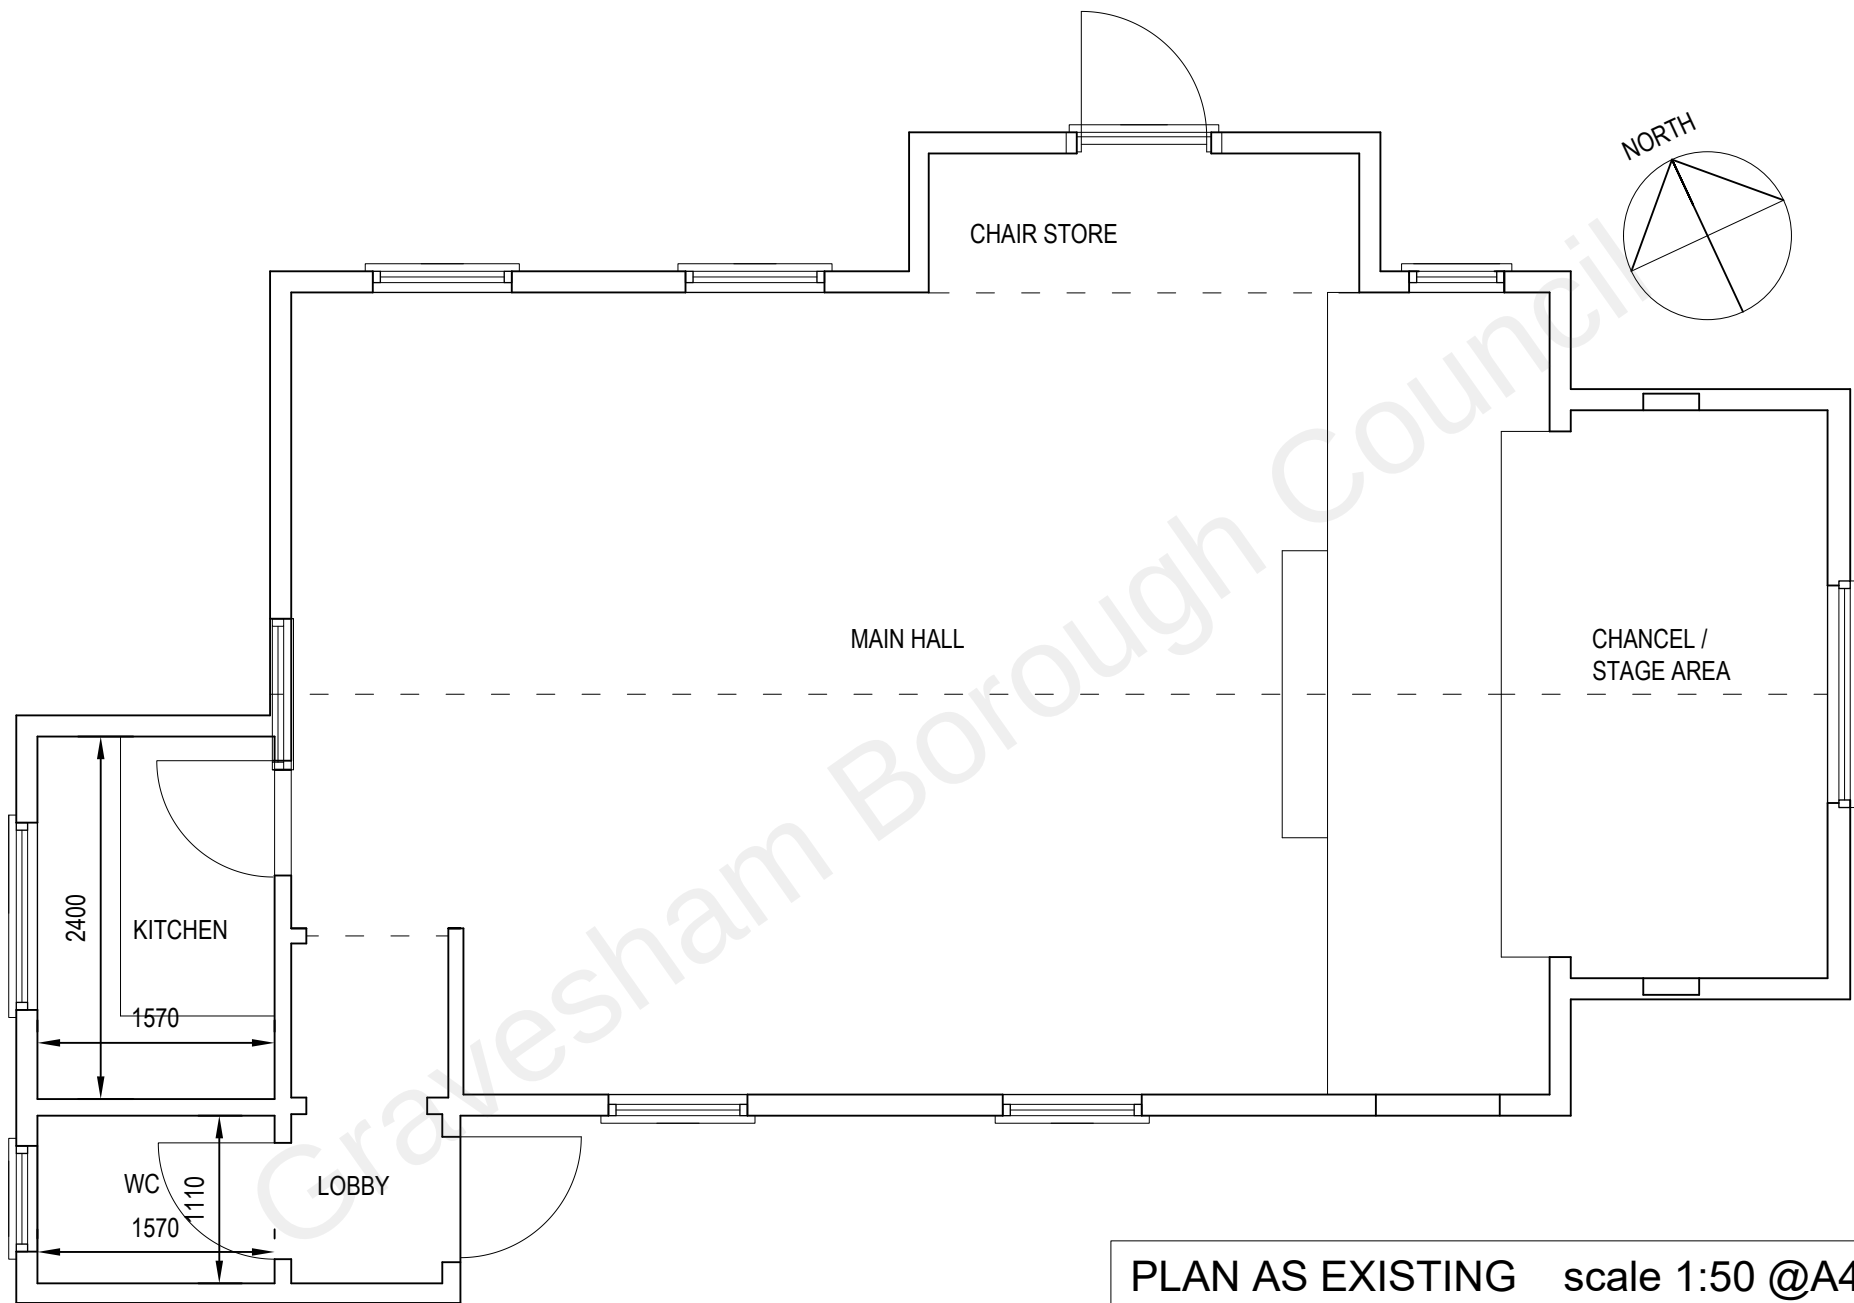


PLAN AS EXISTING scale 1:50 @A4
St Mary's Church Room, Sole Street
RUTHERFORD ARCHITECTS
1802/03 Nov 2018