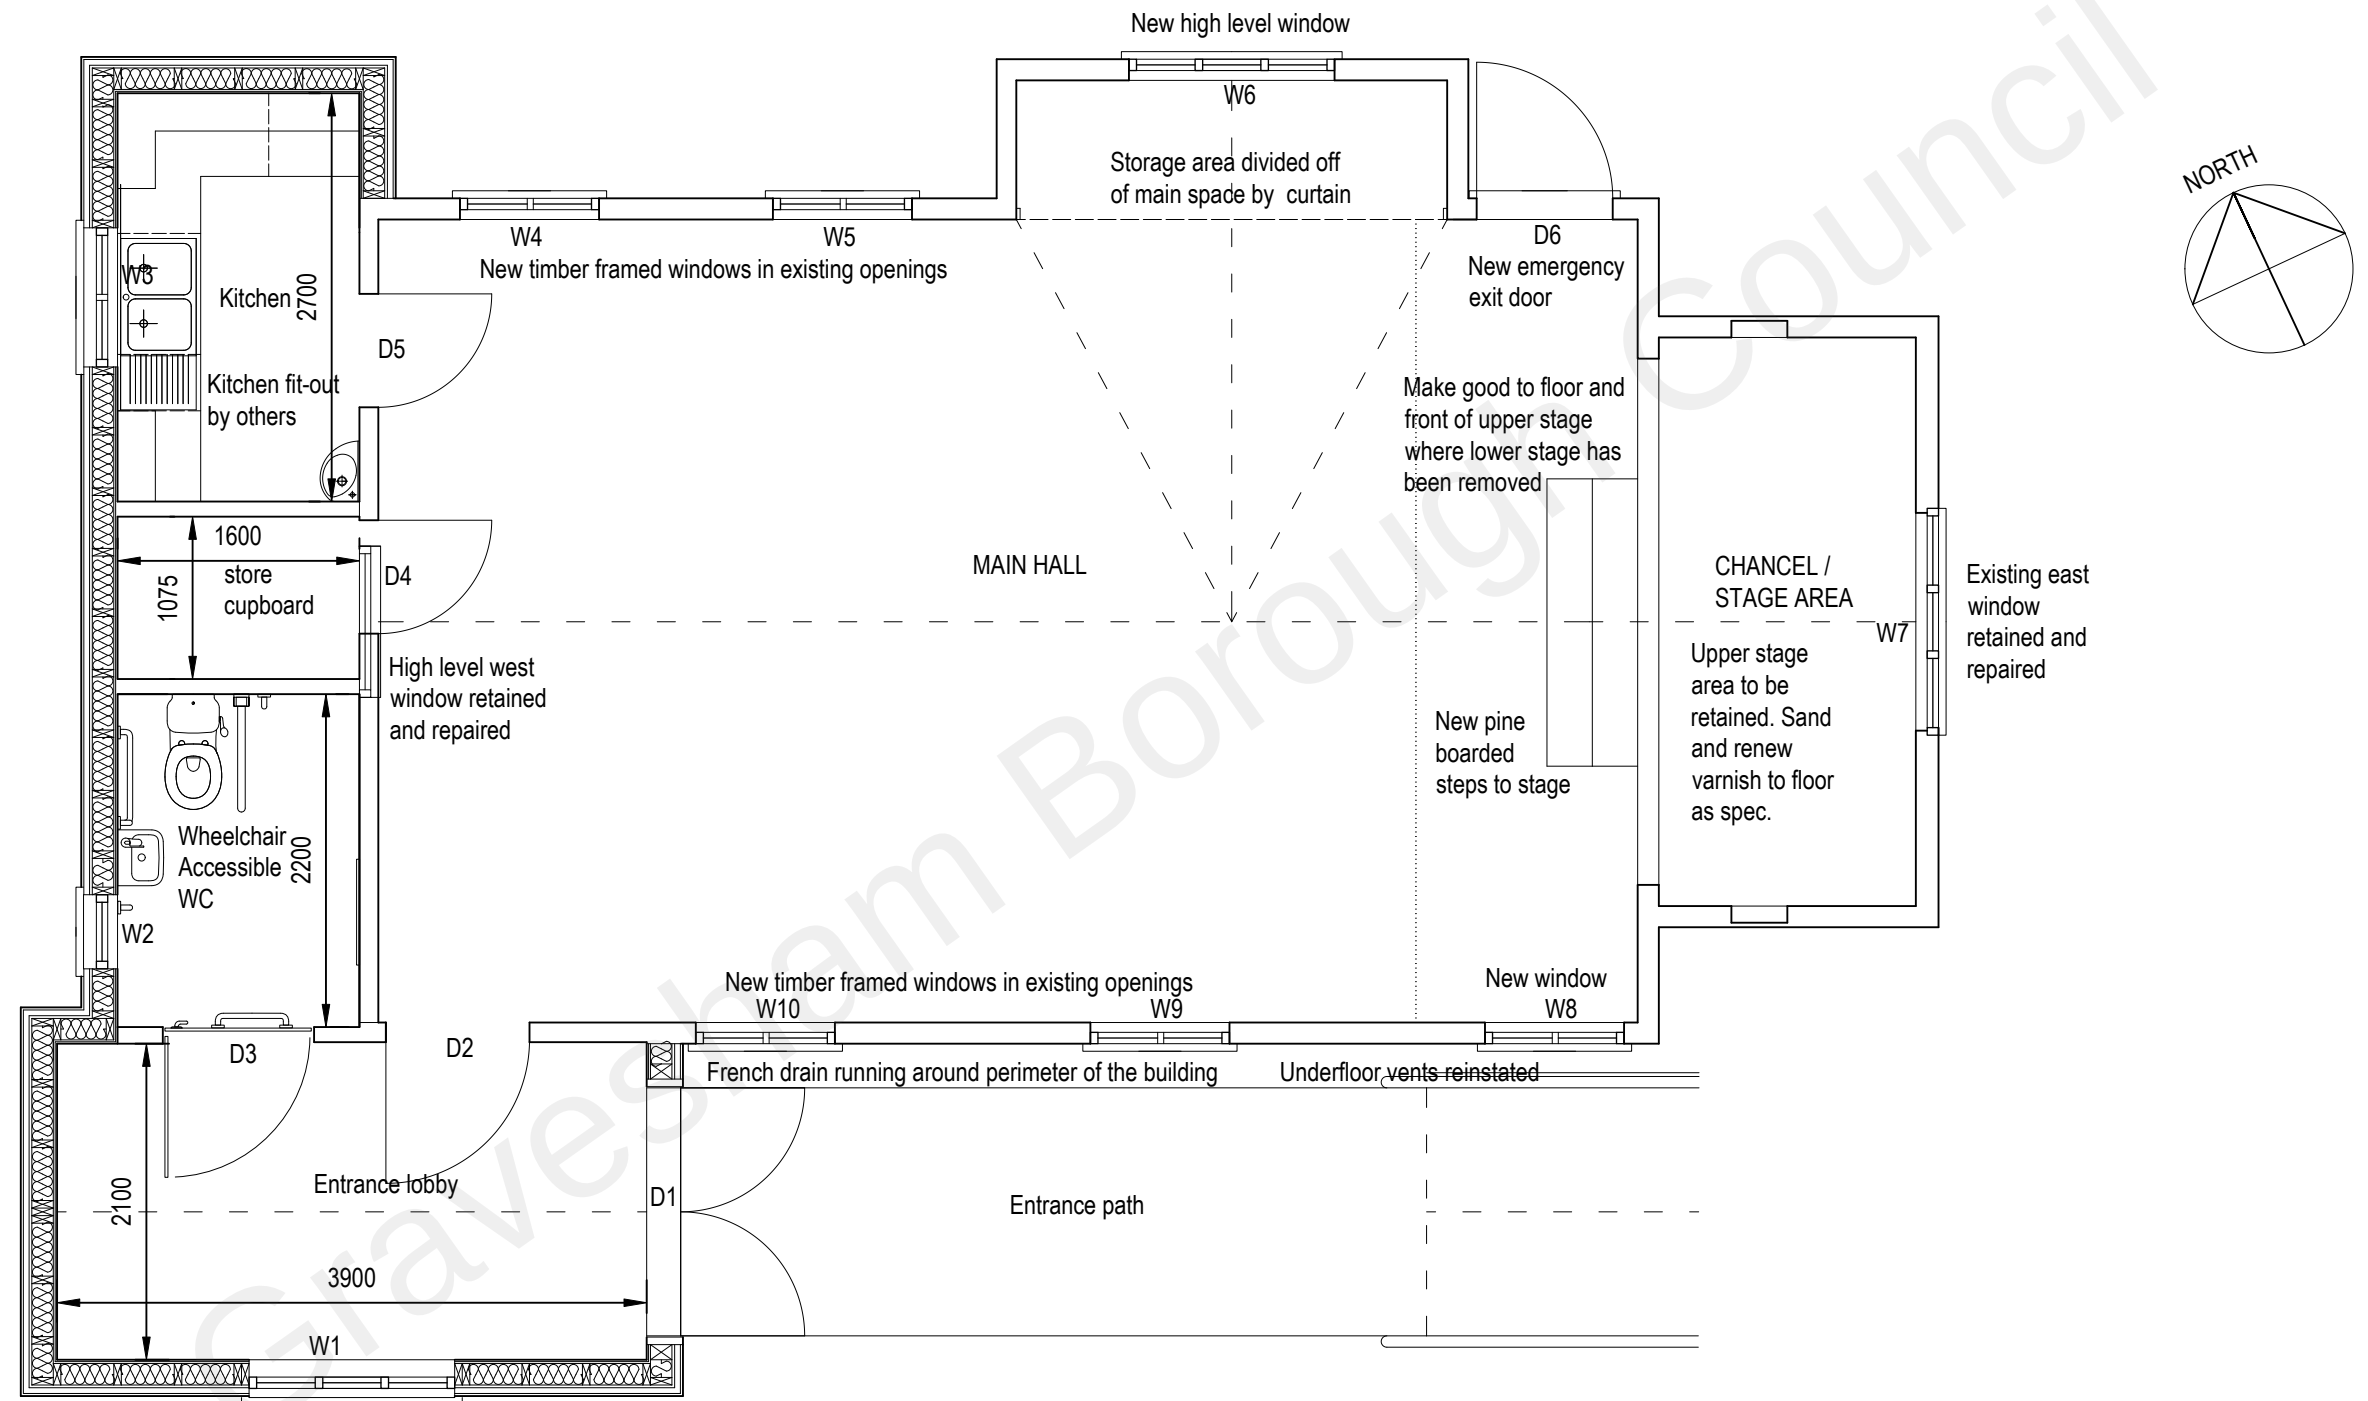


PLAN AS PROPOSED scale 1:50@A3

ST MARY'S CHURCH ROOM, SOLE STREET
 RUTHERFORD ARCHITECTS 1802/05D Oct 2021