


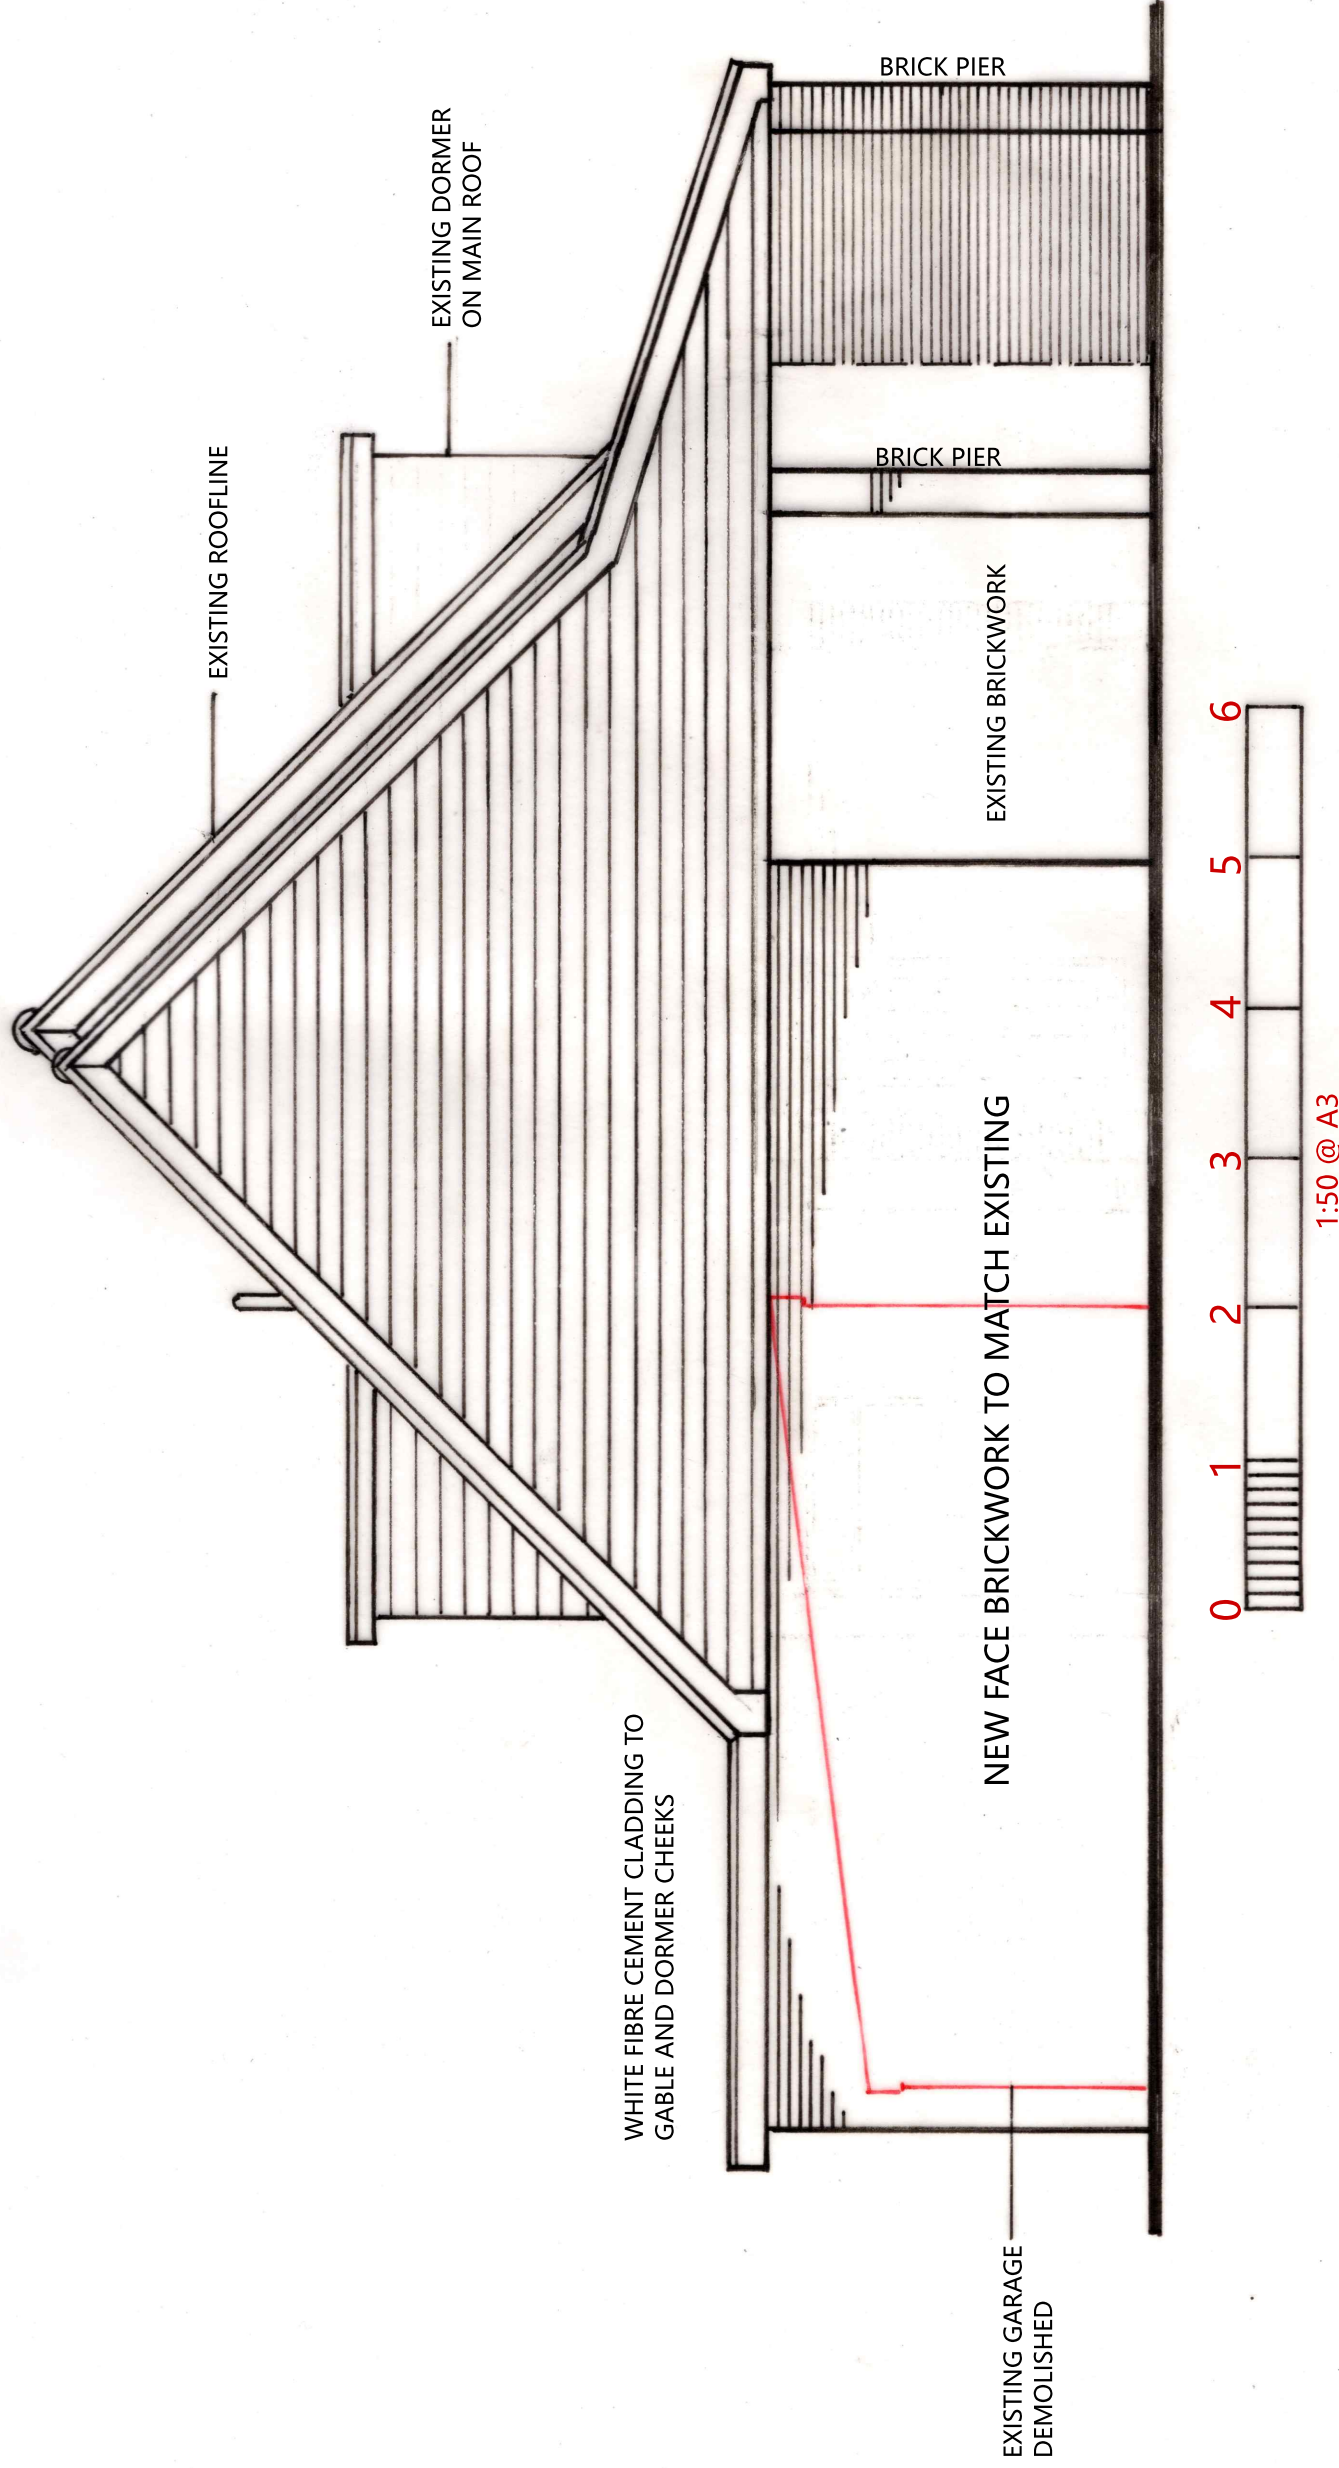

PROPOSED SIDE ELEVATION - NORTH

PROPOSED GROUND AND FIRST FLOOR SIDE AND GROUND
FLOOR FRONT EXTENSIONS AT: 8 FAIRVIEW DRIVE HIGHAM
ROCHESTER KENT ME3 7BG

PROPOSED SIDE ELEVATION - NORTH

SCALE: 1:50 @ A3 DRG No: FD/10/02

25/08/2025

DAVID HAIME | d.haime@btinternet.com | +44 7974 156510

Chartered Institute of Architectural Technologists



CIAT
Registered Practice