
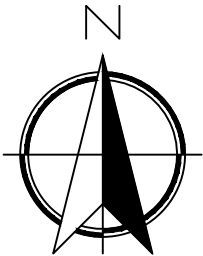


SCALE BAR @ 1:1250

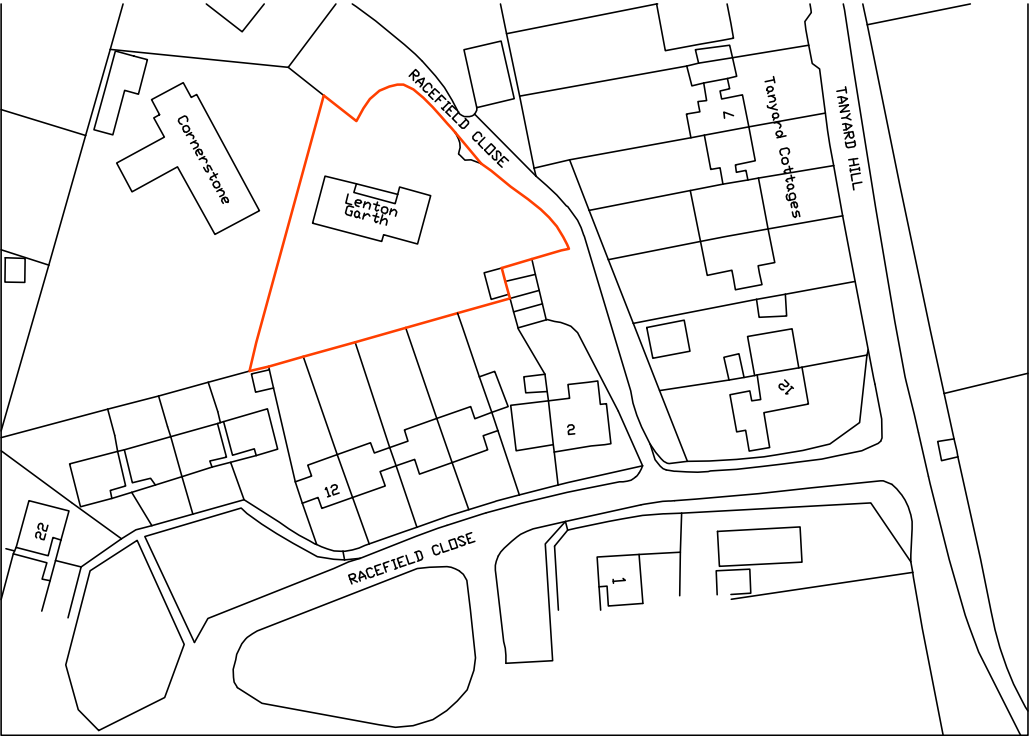

Date	No	Revision

Penfold Project Services

Epmarket, Wrotham Road, Meopham, Kent, DA13 0JH
Telephone: 01474 816690
e-mail: apenfold448@btinternet.com

Job Title:
LENTON GARTH
RACEFIELD CLOSE
SHORNE
KENT
DA12 3EL

Dwg Title: SITE LOCATION PLAN

Scale: 1:1250 @ A4

Dwg No.: 1003

Date: June 2025