

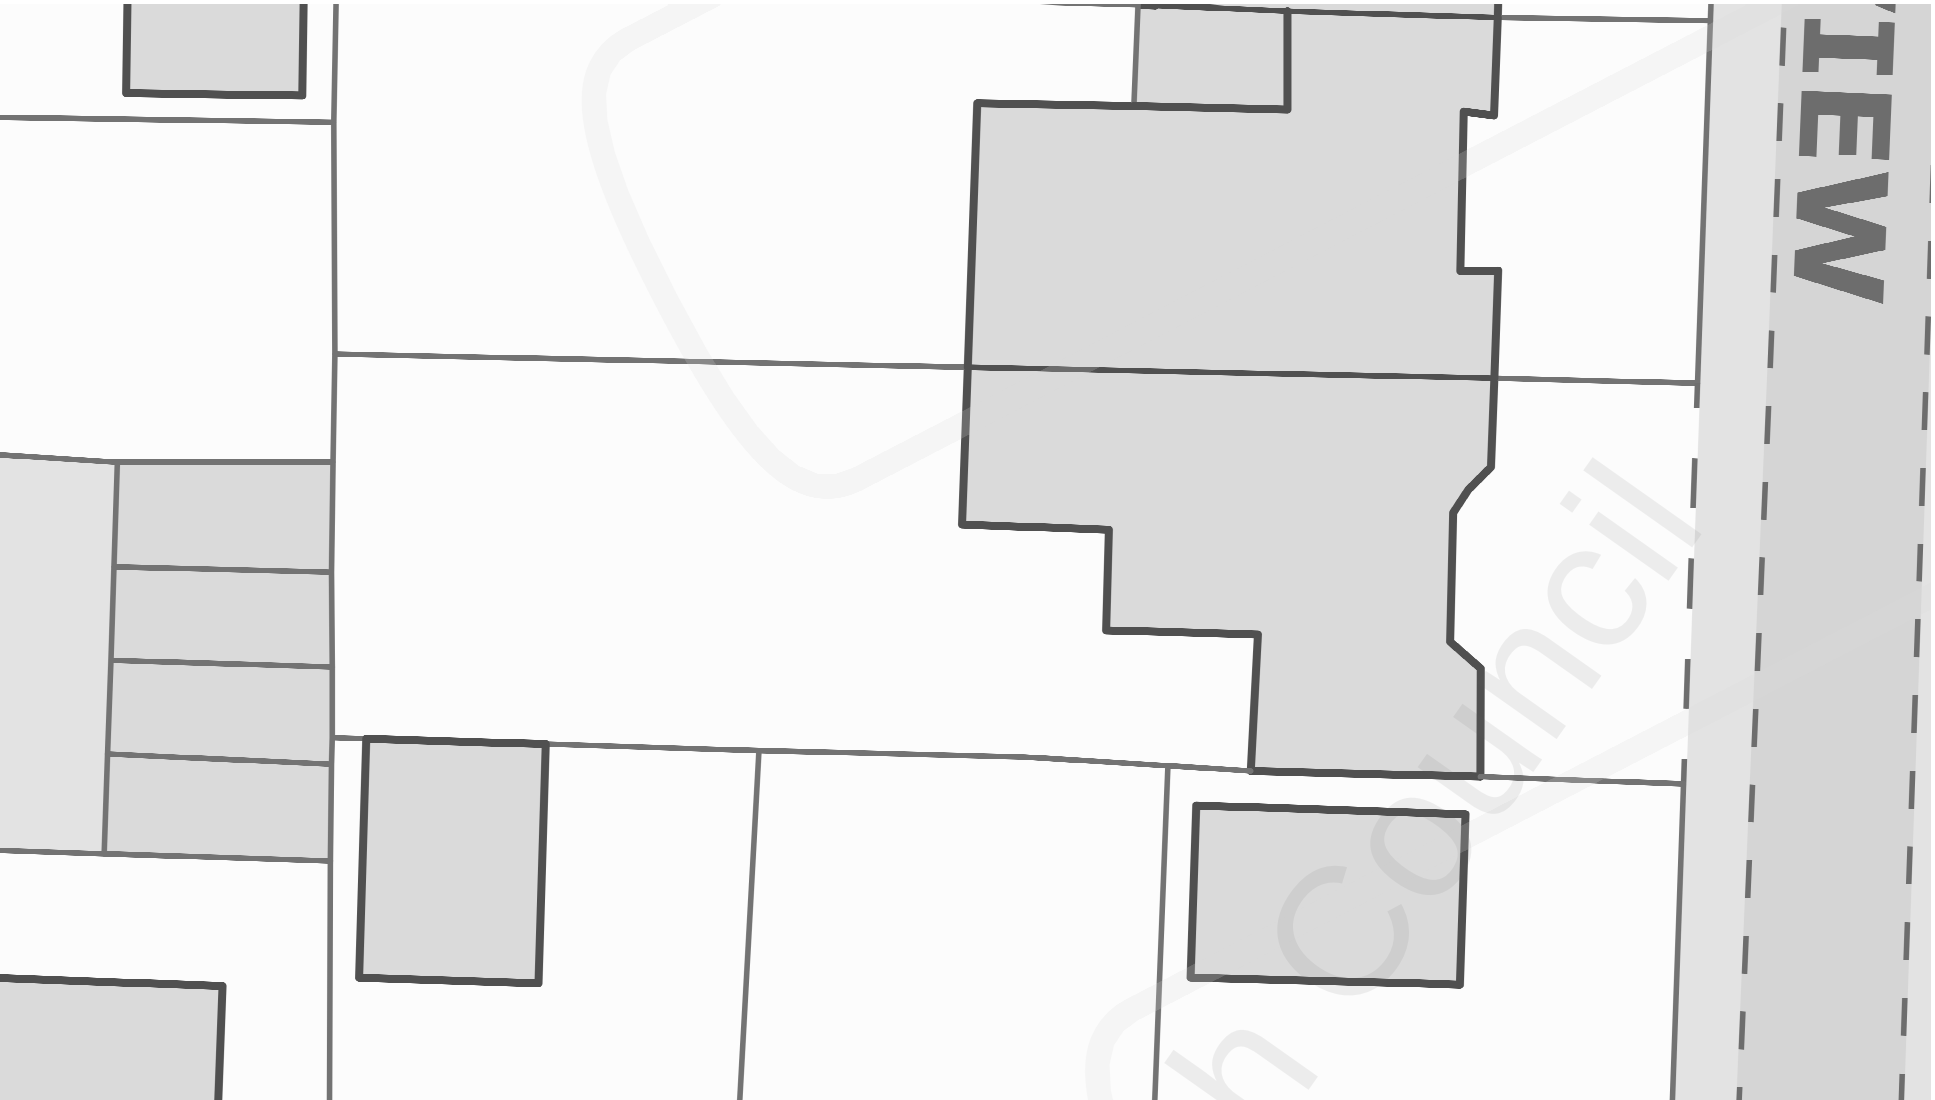


The Contractor is to check all dimensions on site and report any discrepancies to the Contract Administrator. This drawing is to be read in conjunction with all other standard documentation.

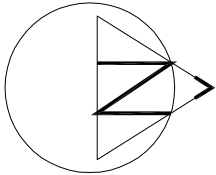

EXISTING BLOCK PLAN - SCALE 1:200

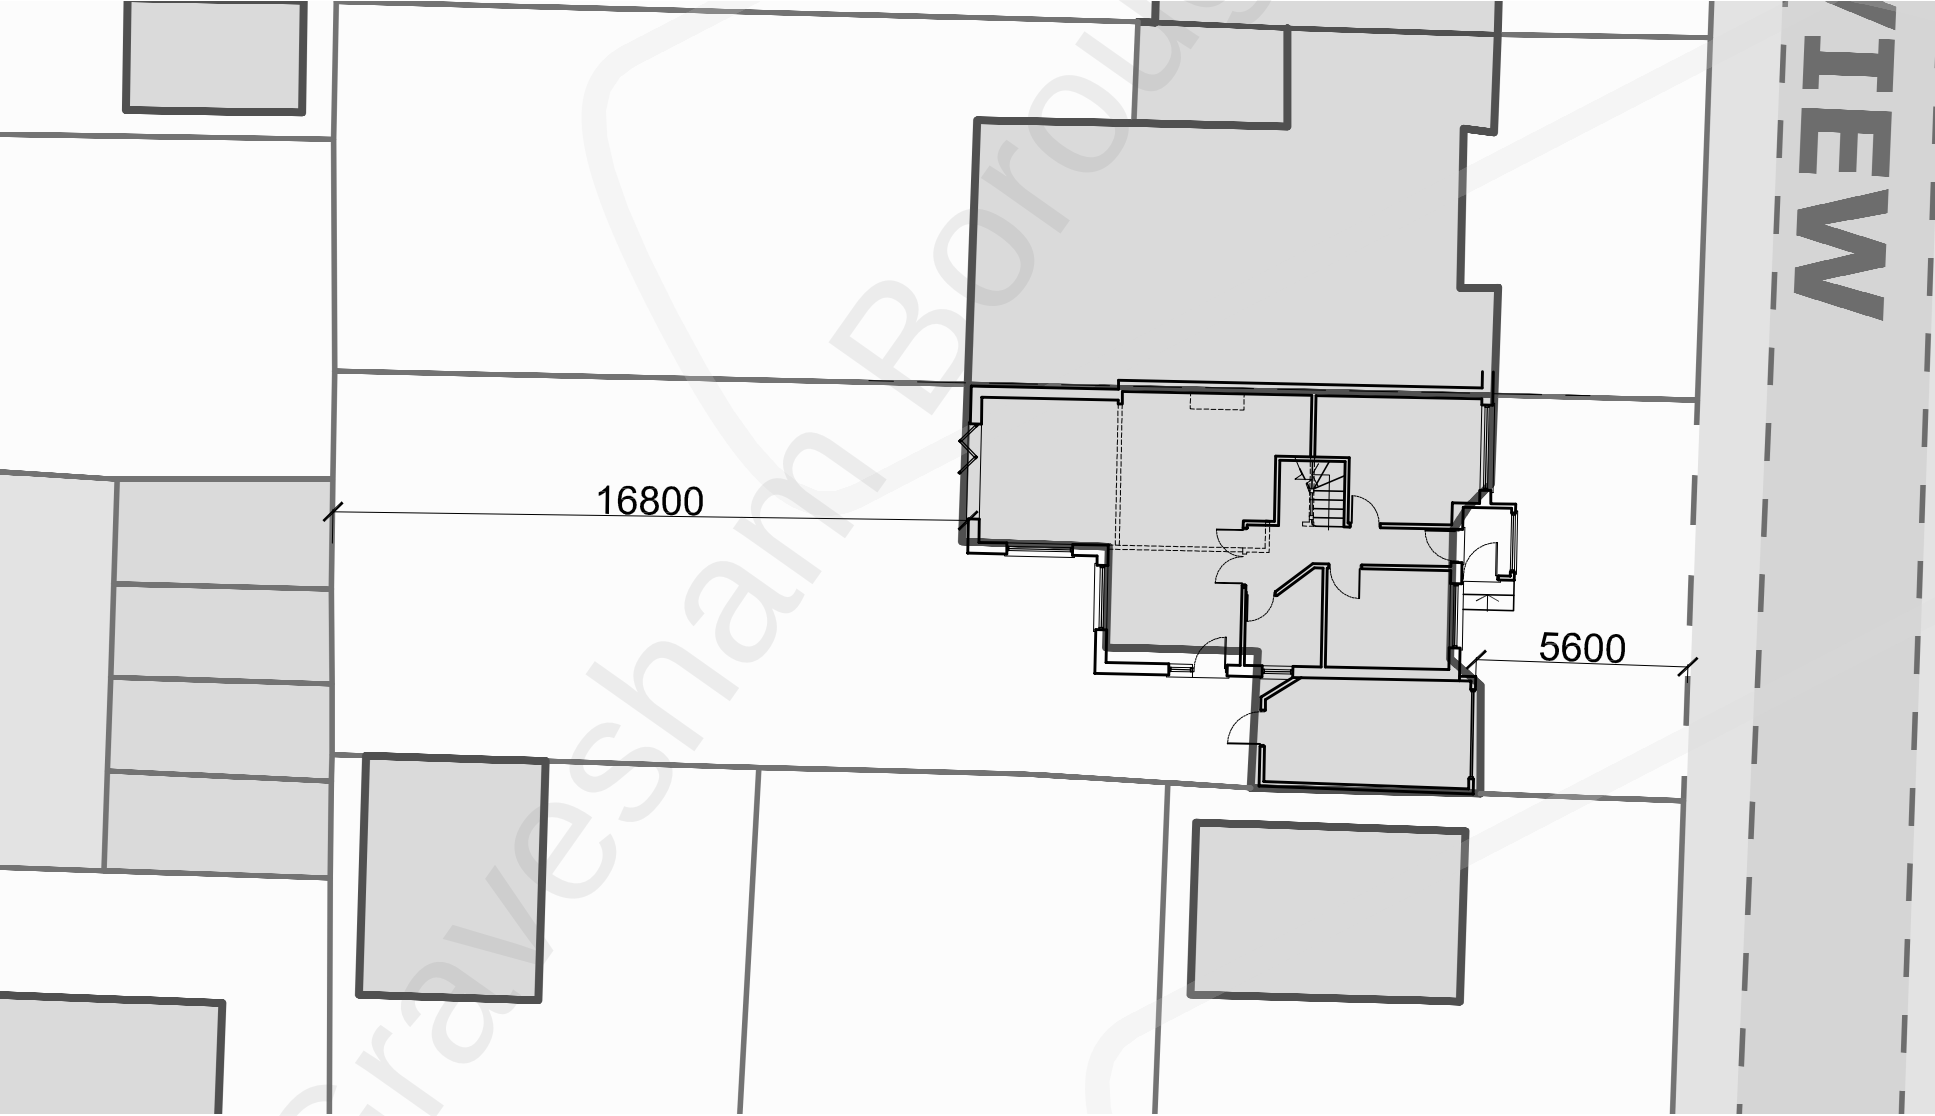

PROPOSED BLOCK PLAN - SCALE 1:200

rev.	description	date	chkd.
	93 Colmandene Crescent, Orpington, Kent BR5 2RA		
	020 3004 9238		
	07931 931 035		
	s.nagpal@dapconsultants.co.uk		
	www.dapconsultants.co.uk		

project : 2 High View, Higham
Rochester

drawing title :

Existing and Proposed Block Plans

drawn: SN	chkd : SS	date: 23.09.2022
status: Permitt. Develop	scale: 1:200@A3	
proj no : 2003	drg no: 06	rev no: