


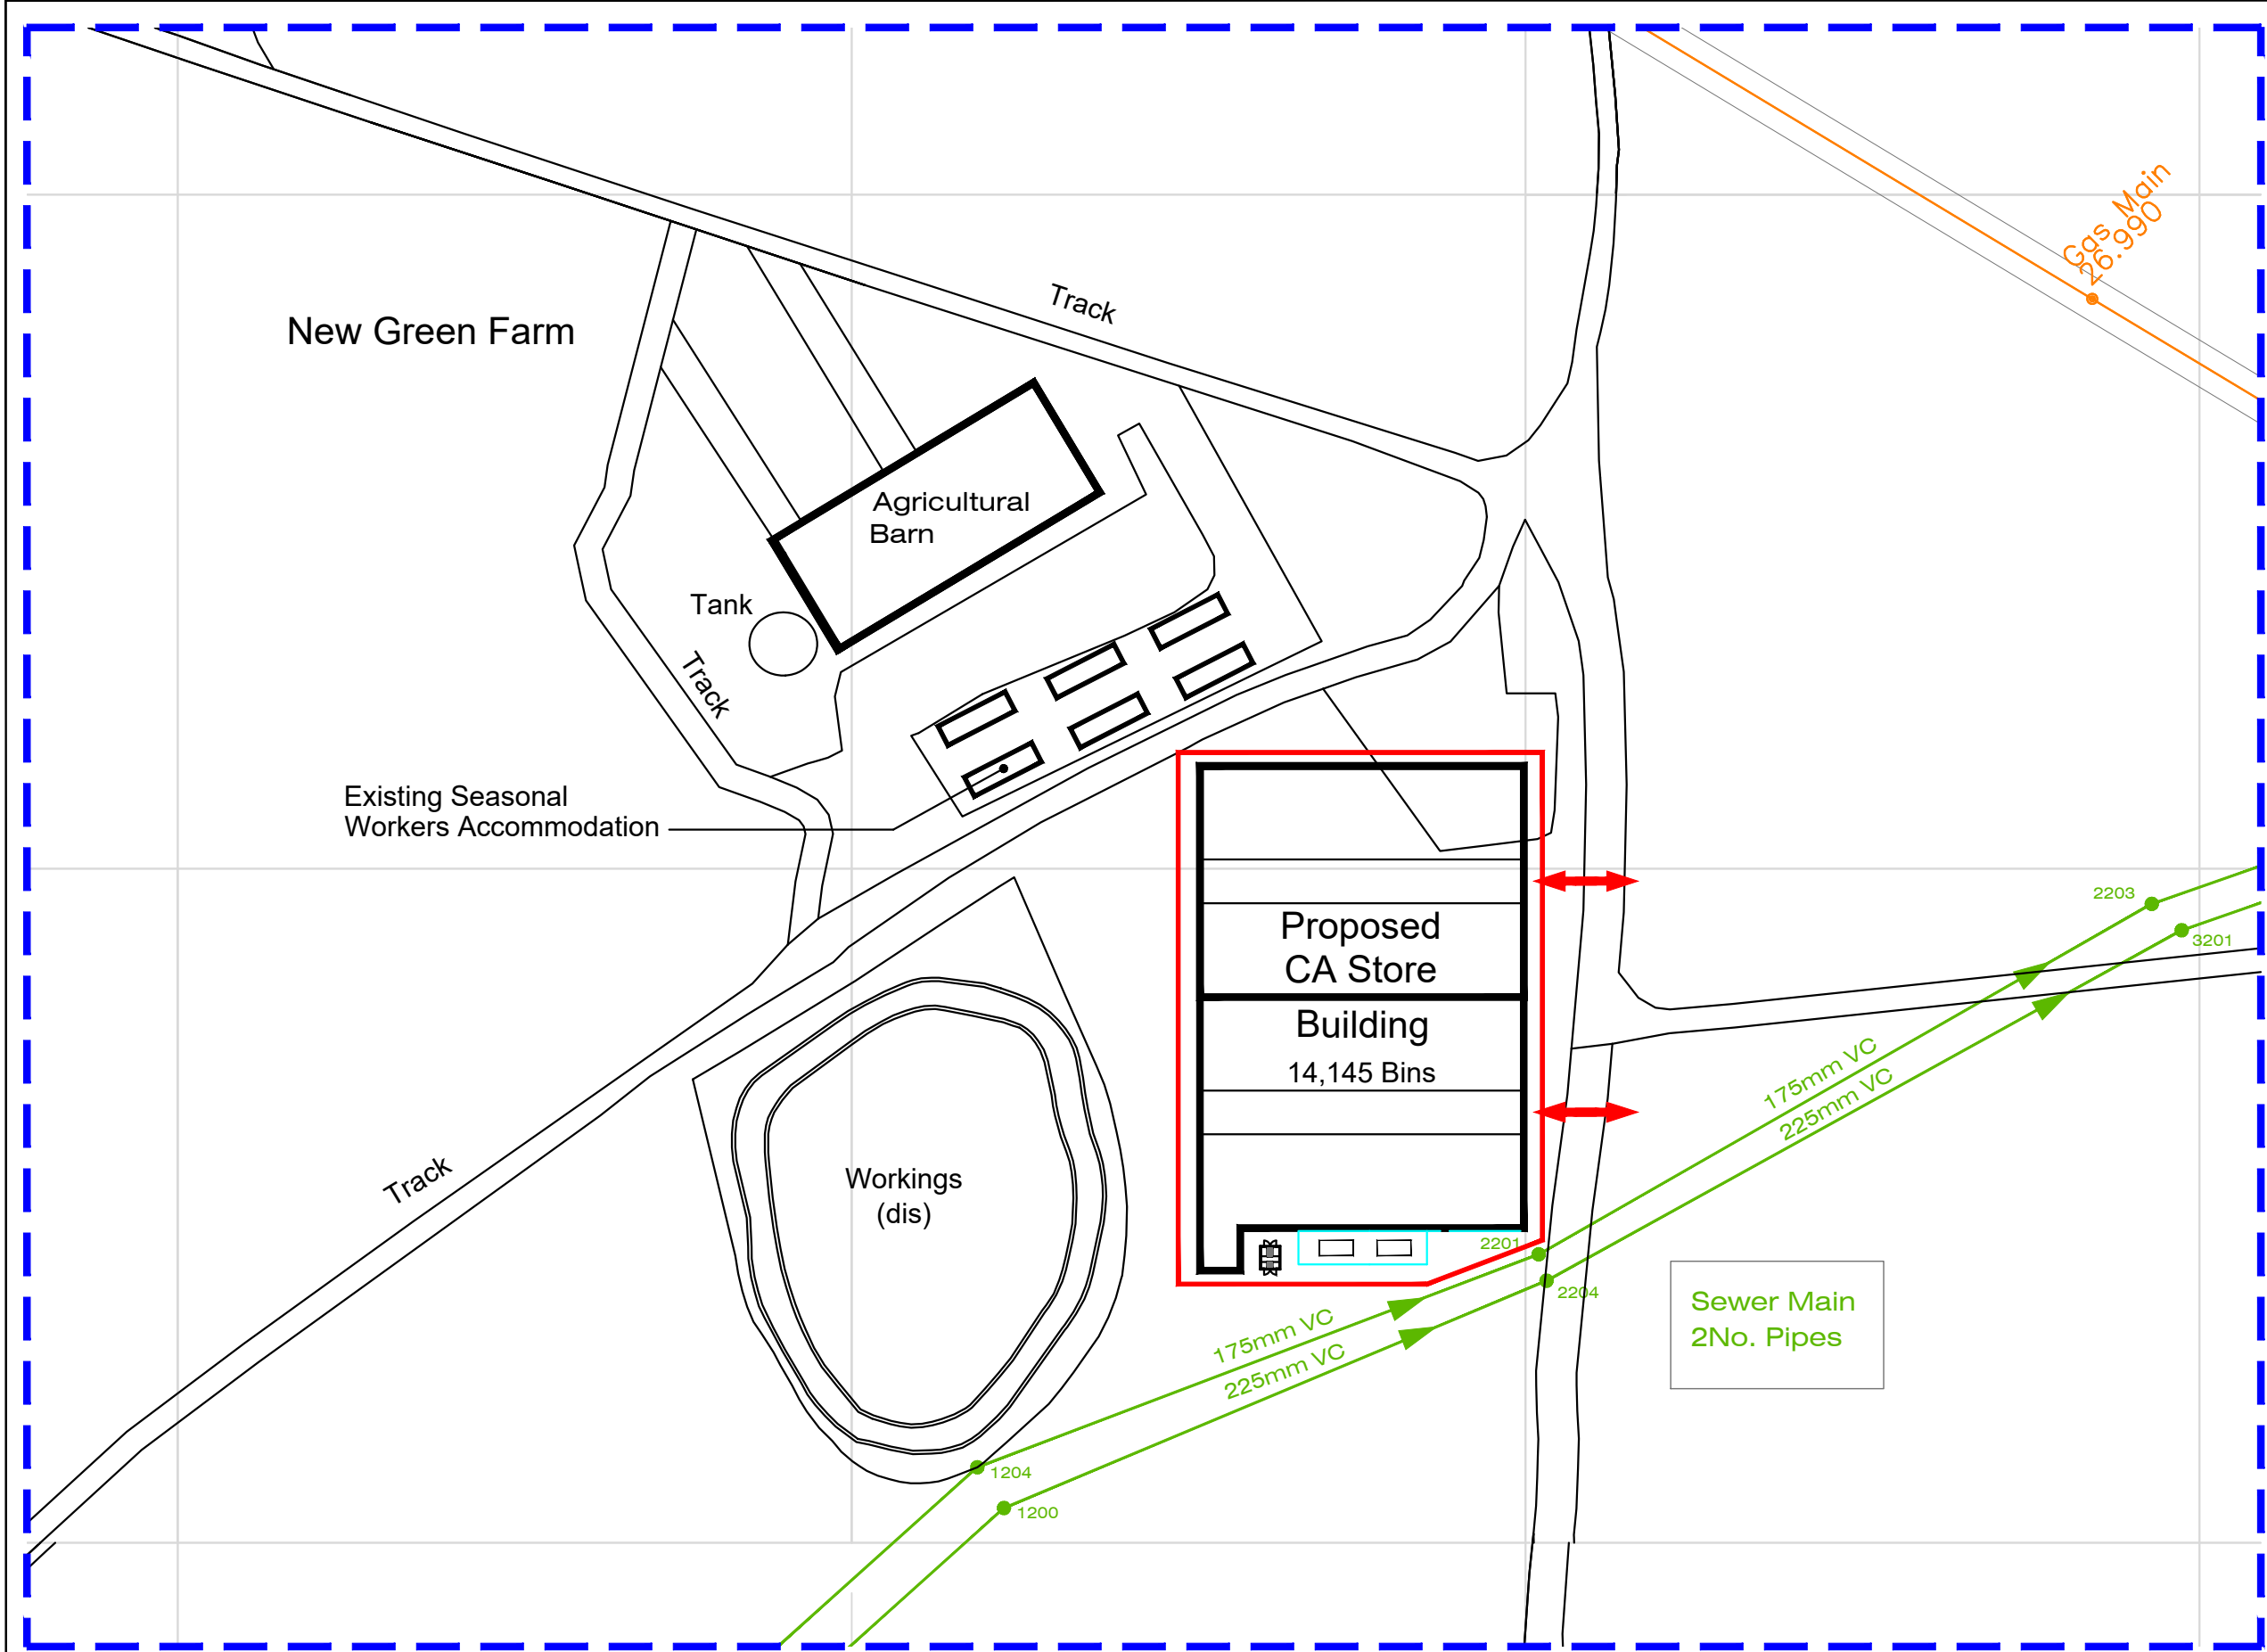

REV	B	May 25	Building Rotated 180°
	A	Mar 25	First Issue
REV		DATE	ISSUE

SITE
A.C. GOATHAM & Son
New Green Farm
Lower Shorne, Gravesend
Kent DA12 3HL

DRAWING TITLE
Services and Plant Plan

SCALE	DRAWN	DATE
1:1000@A3	LFB	Mar 25



AC Goatham & Son
Flanders Farm,
Ratcliffe Highway,
Rochester,
Kent
ME3 8QE
01634 253424

DRAWING No. ACG&S-NGF-910