


BLOCK PLAN - 40 FARLEY ROAD, GRAVESEND, KENT. DA12 2LT

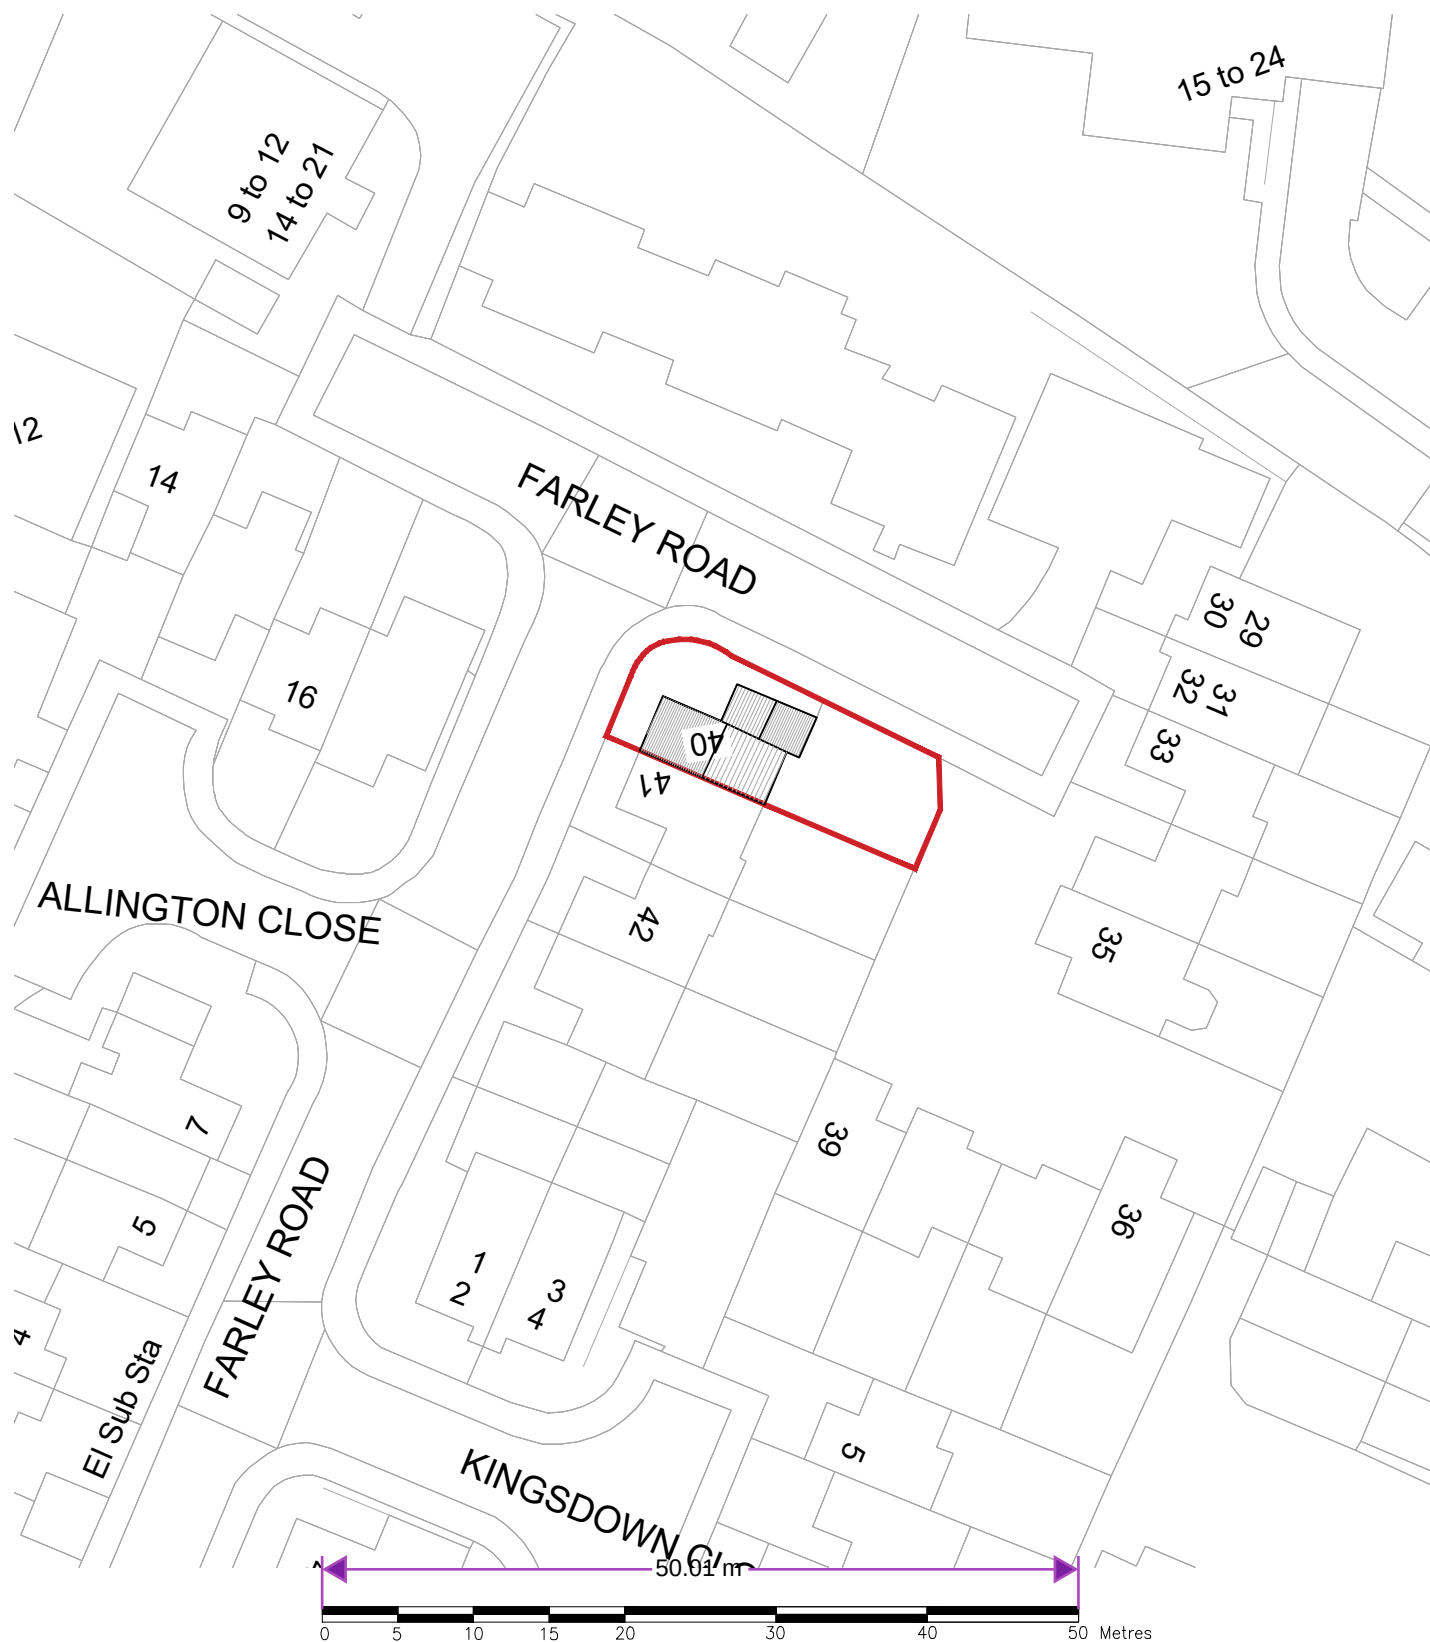

Map Produced for: Gravesham Brough Council

Date of Produced: 19-06-2025

Map number/Project ID: TQRQM25170095843250

Scale: 1:500 at A4

