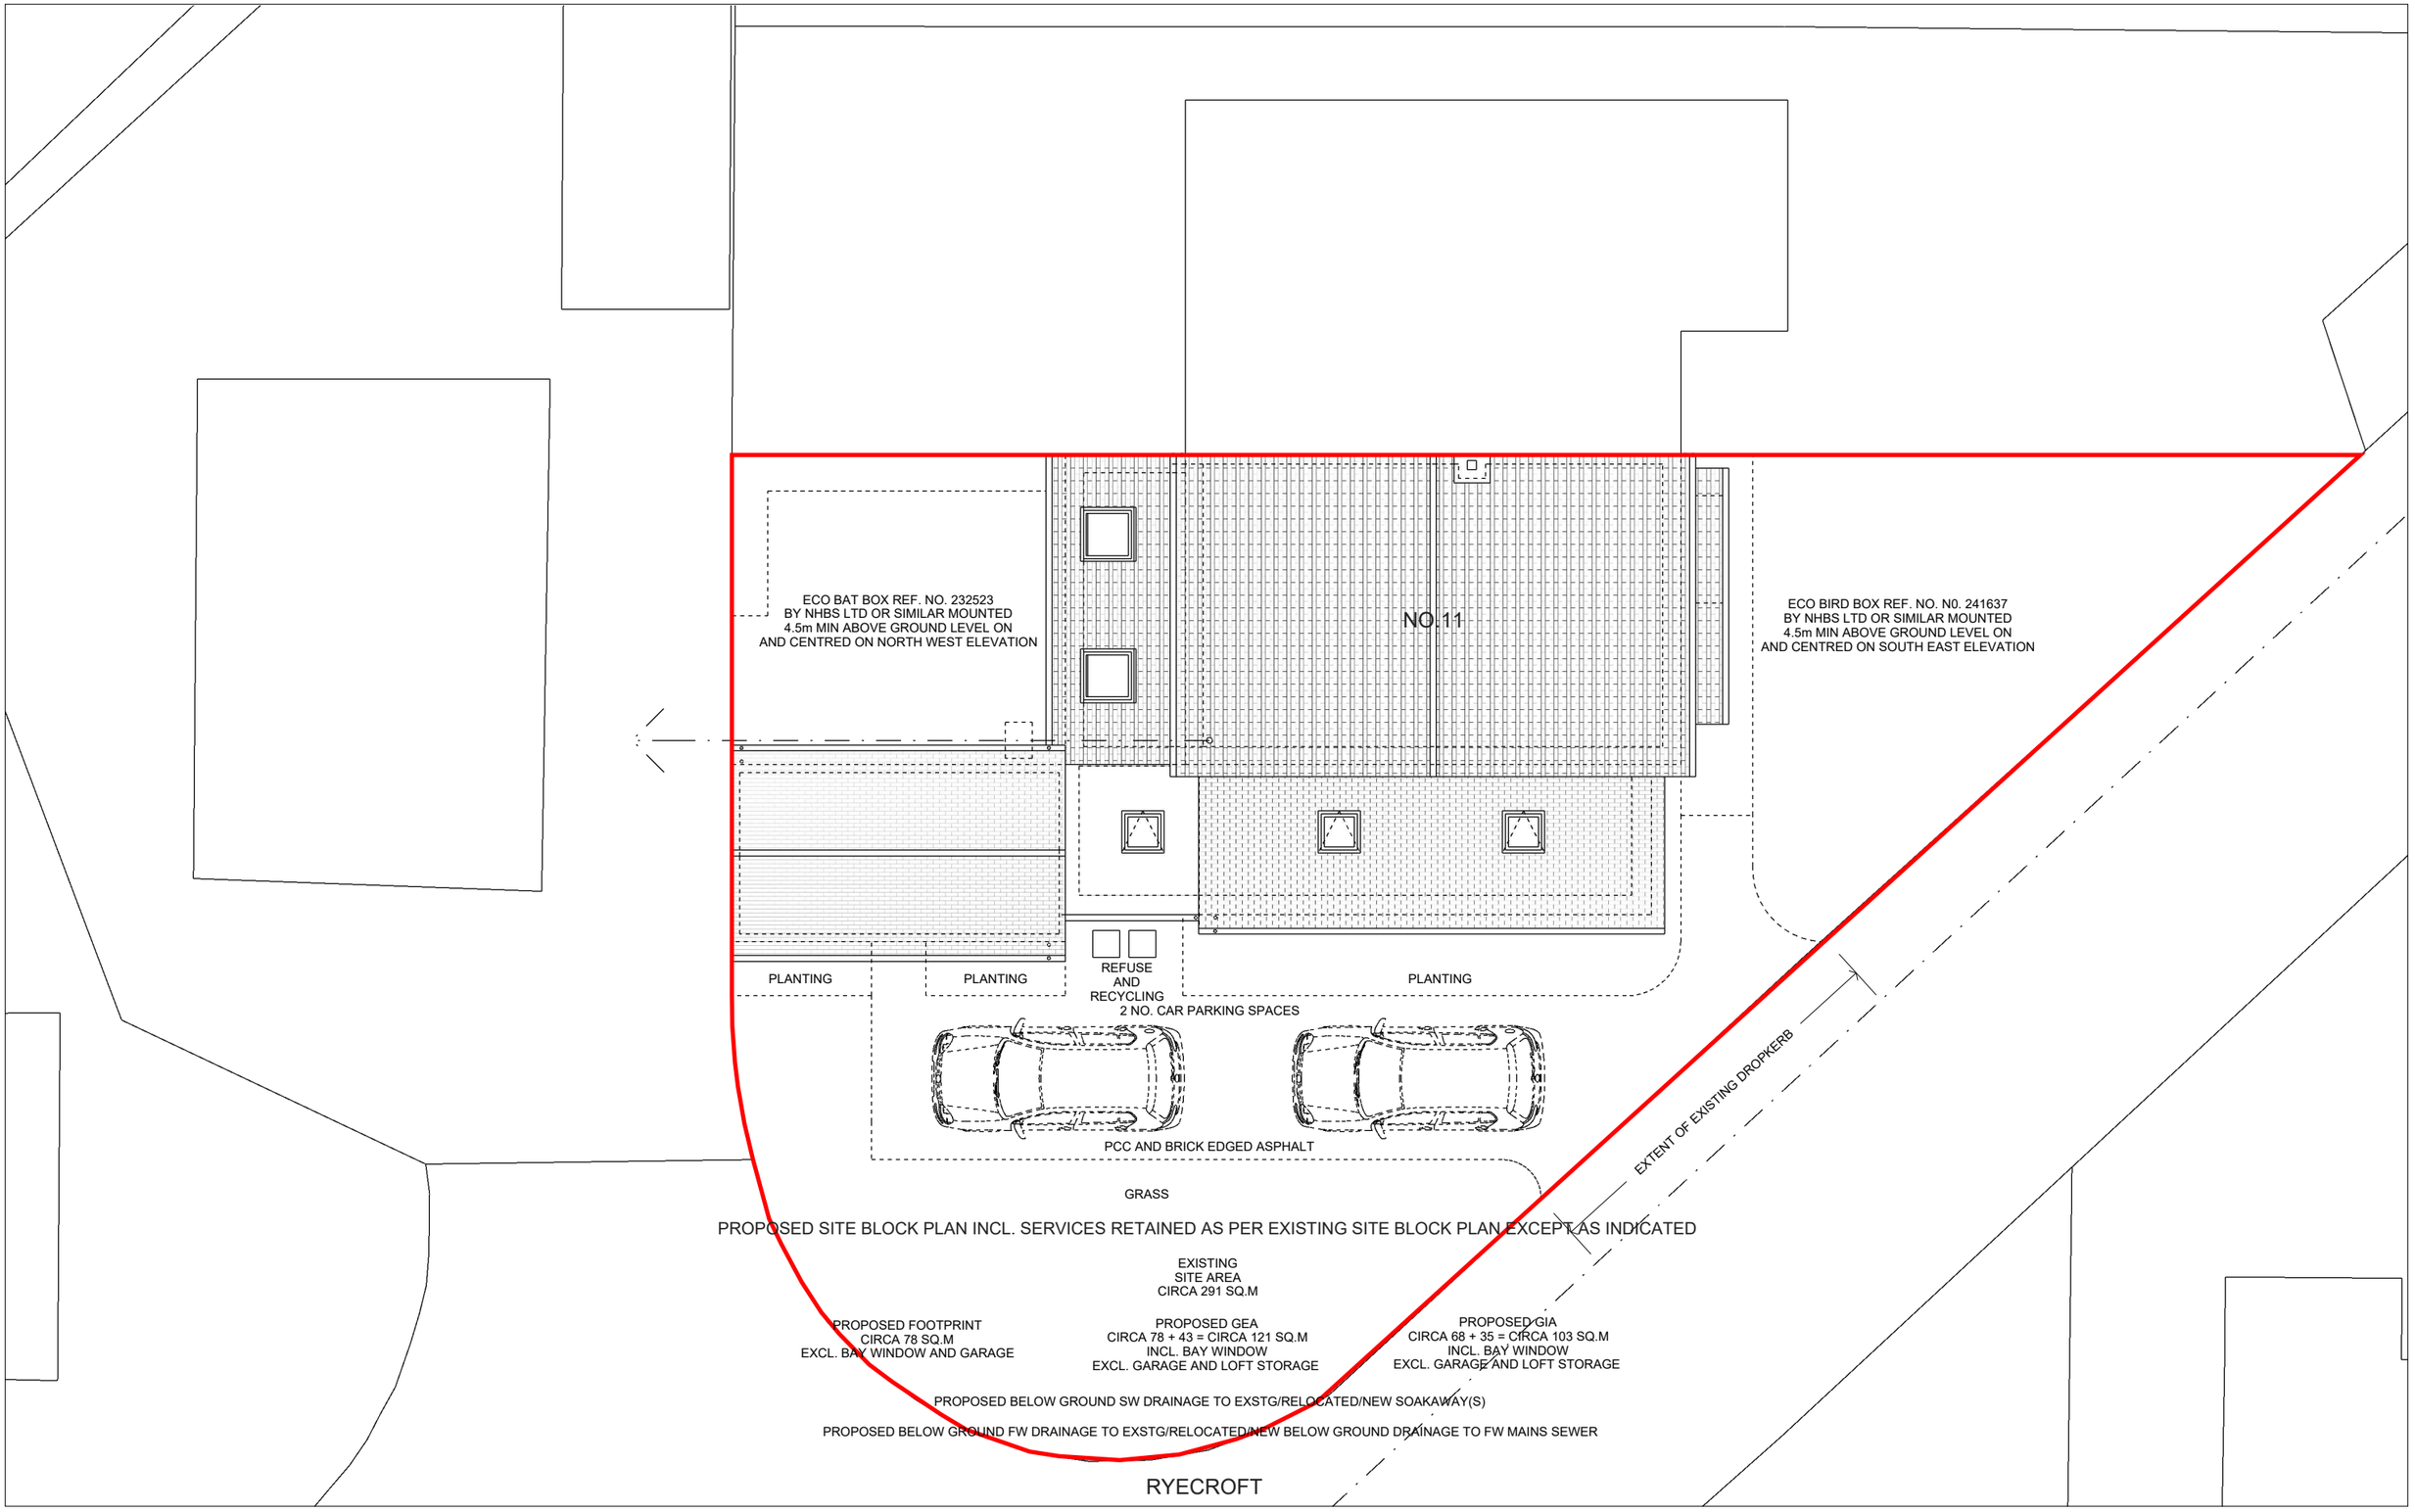

Steve Baker **Architect**

78 Pound Road East Peckham Tonbridge Kent TN12 5BJ

18 Hatton Place London EC1M 8RU

T:+44 (0)1622 870275
E:contact@stevebakerarchitect.com
W:www.stevebakerarchitect.com

S	R	Date	Description

Note - Do not scale from this drawing except for planning application purposes. All dimensions must be checked on site by the contractor and any discrepancies reported immediately.

© COPYRIGHT 2024 STEVE BAKER ARCHITECT
Ordnance Survey. © Crown Copyright 2024. All rights reserved.
Supplied by UK Map Centre Licence number 100048957.

Architects Registration Board

RIBA Chartered Practice

MR and MRS S. BARKER

0 1 1:50 @ A1 2 3m
0 2 1:100 @ A3 4 6m
6 m

Client:
MR and MRS S. BARKER

Project Title:
11 RYECROFT, GRAVESEND

Status:	Stage:	Scale:	Sheet:
PLANNING	P	1:50/100	A1/A3

Drawing Title:
PROPOSED SITE BLOCK PLAN

Project No:	Disc:	Building:	Package:	Drawing No:	Revision:
A25260	A	-	-	1101	A