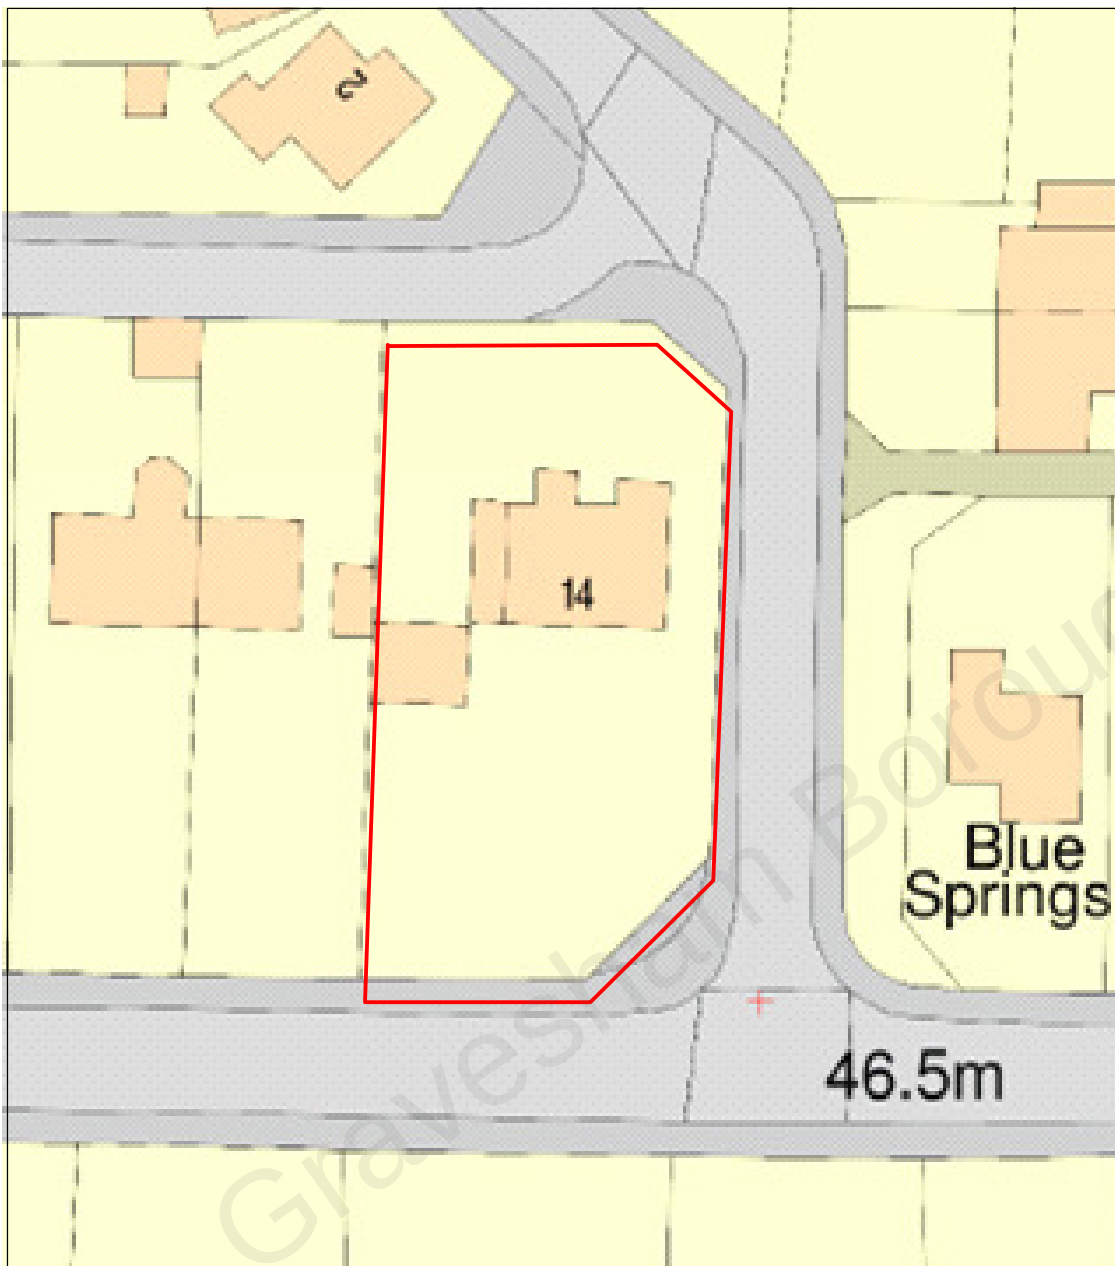


See Drg. Nos:
No.21 (Rev.A) for PLANS
No.22 (Rev.A) for ELEVATIONS
No.23 (Rev.A) for LOCATION PLAN

BLOCK PLAN (Scale: 1 in 500)

**PROPOSED REAR SINGLE
STOREY EXTENSION**

at
14 Istead Rise, DA13 9JF
Client: Mr Anthony Tomkins

Scale: 1 : 500

Date: July 2022

BLOCK PLAN

Drawing No. AT - 14 - 24 (A)