

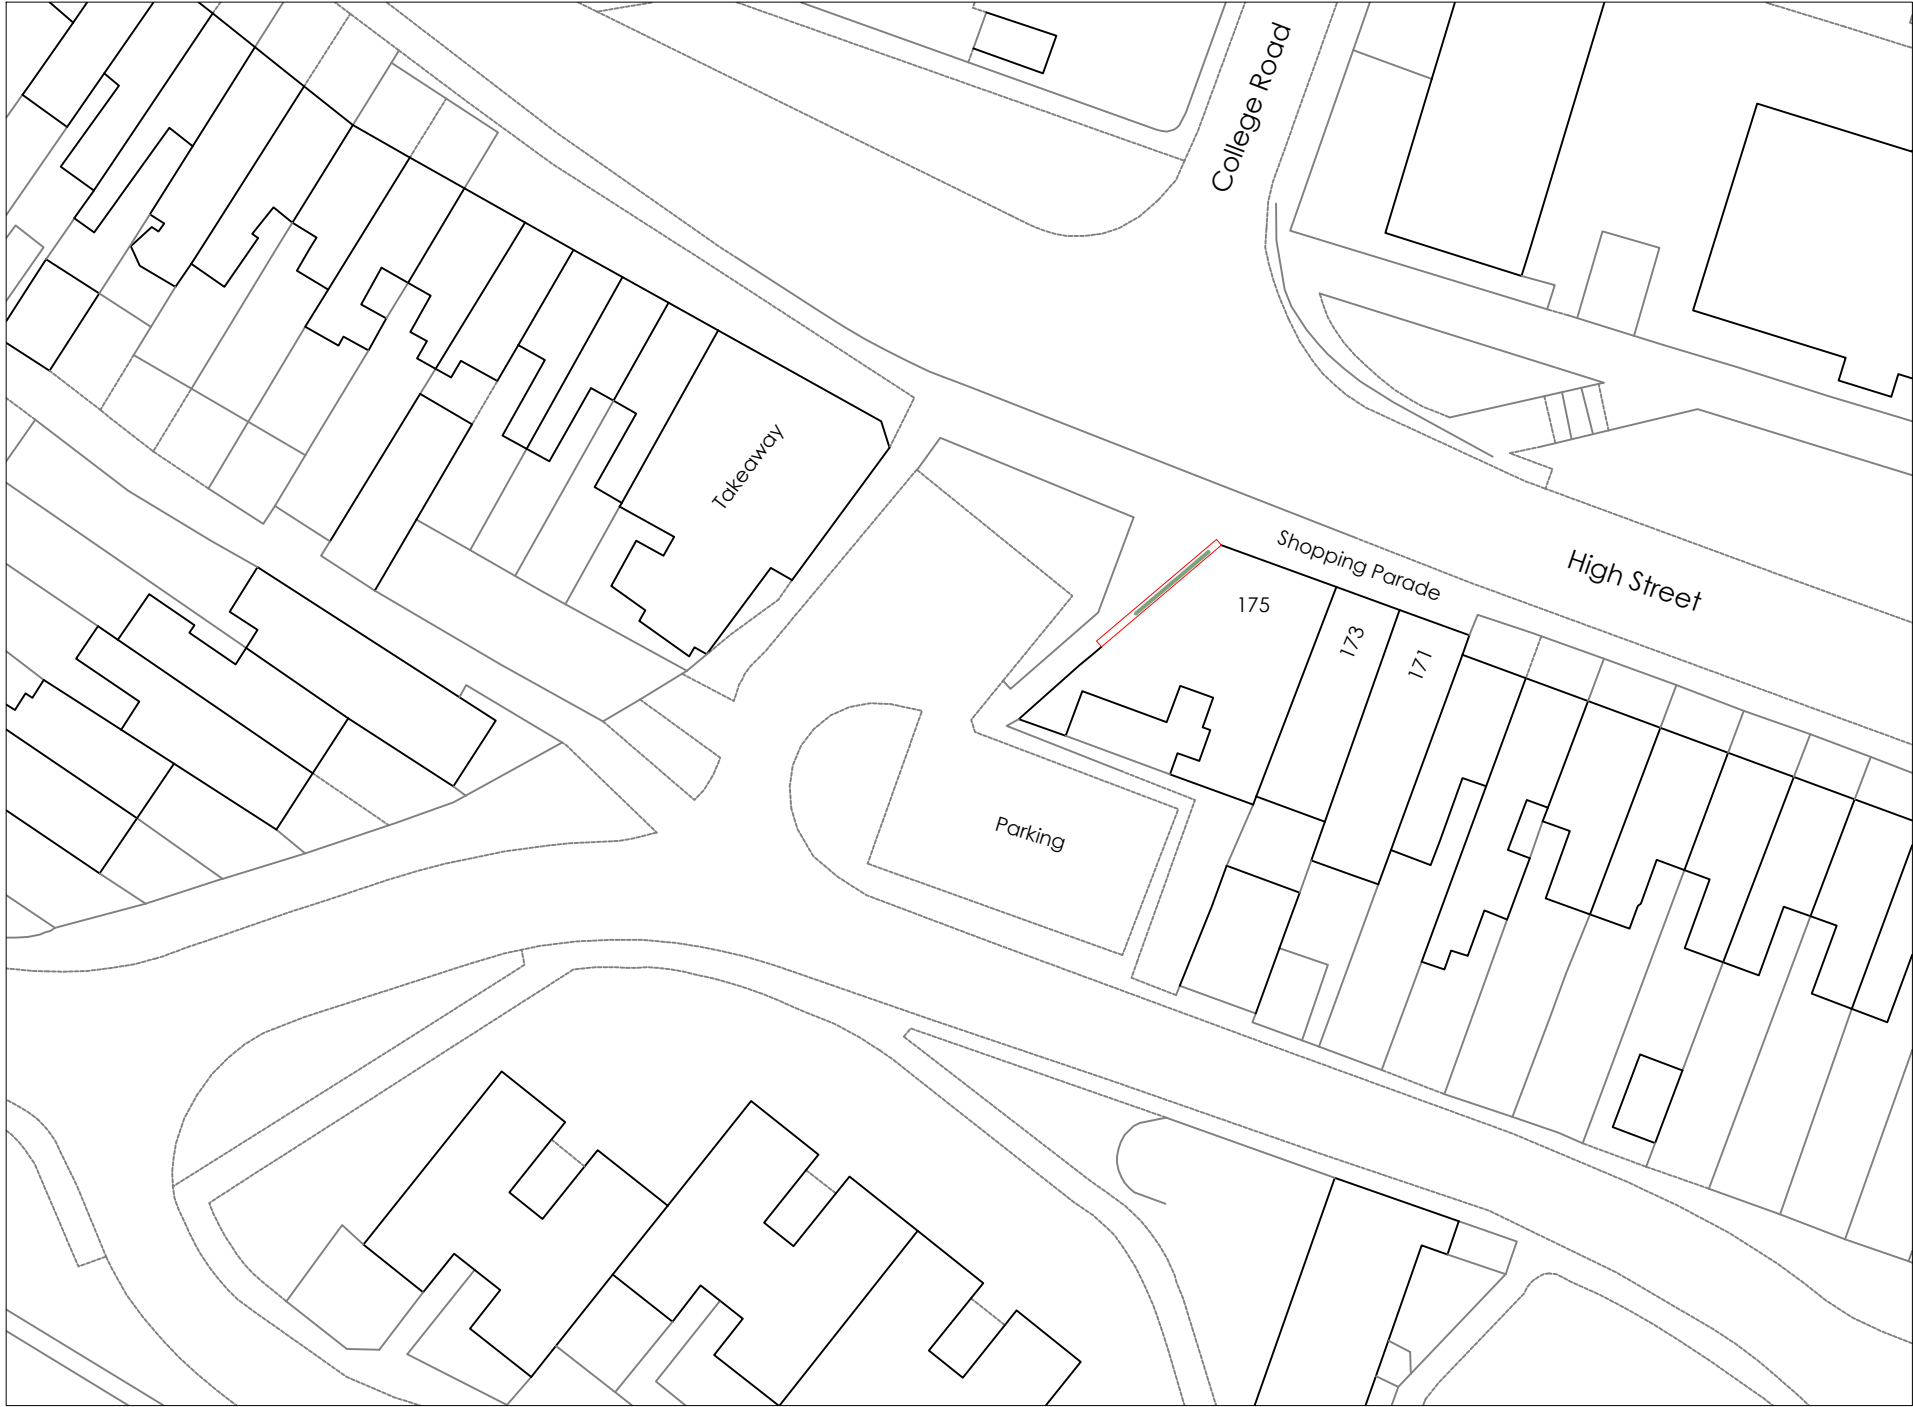


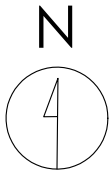

Crown copyright and database rights (2021) OS (100063368)

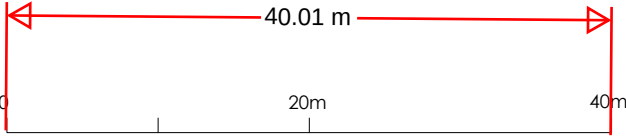

Title
Existing Site Plan

Address
175 High Street, Northfleet,
Gravesend, DA11 9HG

Client

Job No.
9391

Issued
21/09/23

Scale
1:500 @ A3

- Key**
- 1. Site Boundary
 - 2. Existing Advertising Board to be Removed

All information is to be checked on site for accuracy and fit. Only drawings with WD status with the most recent revision are to be used for construction.