

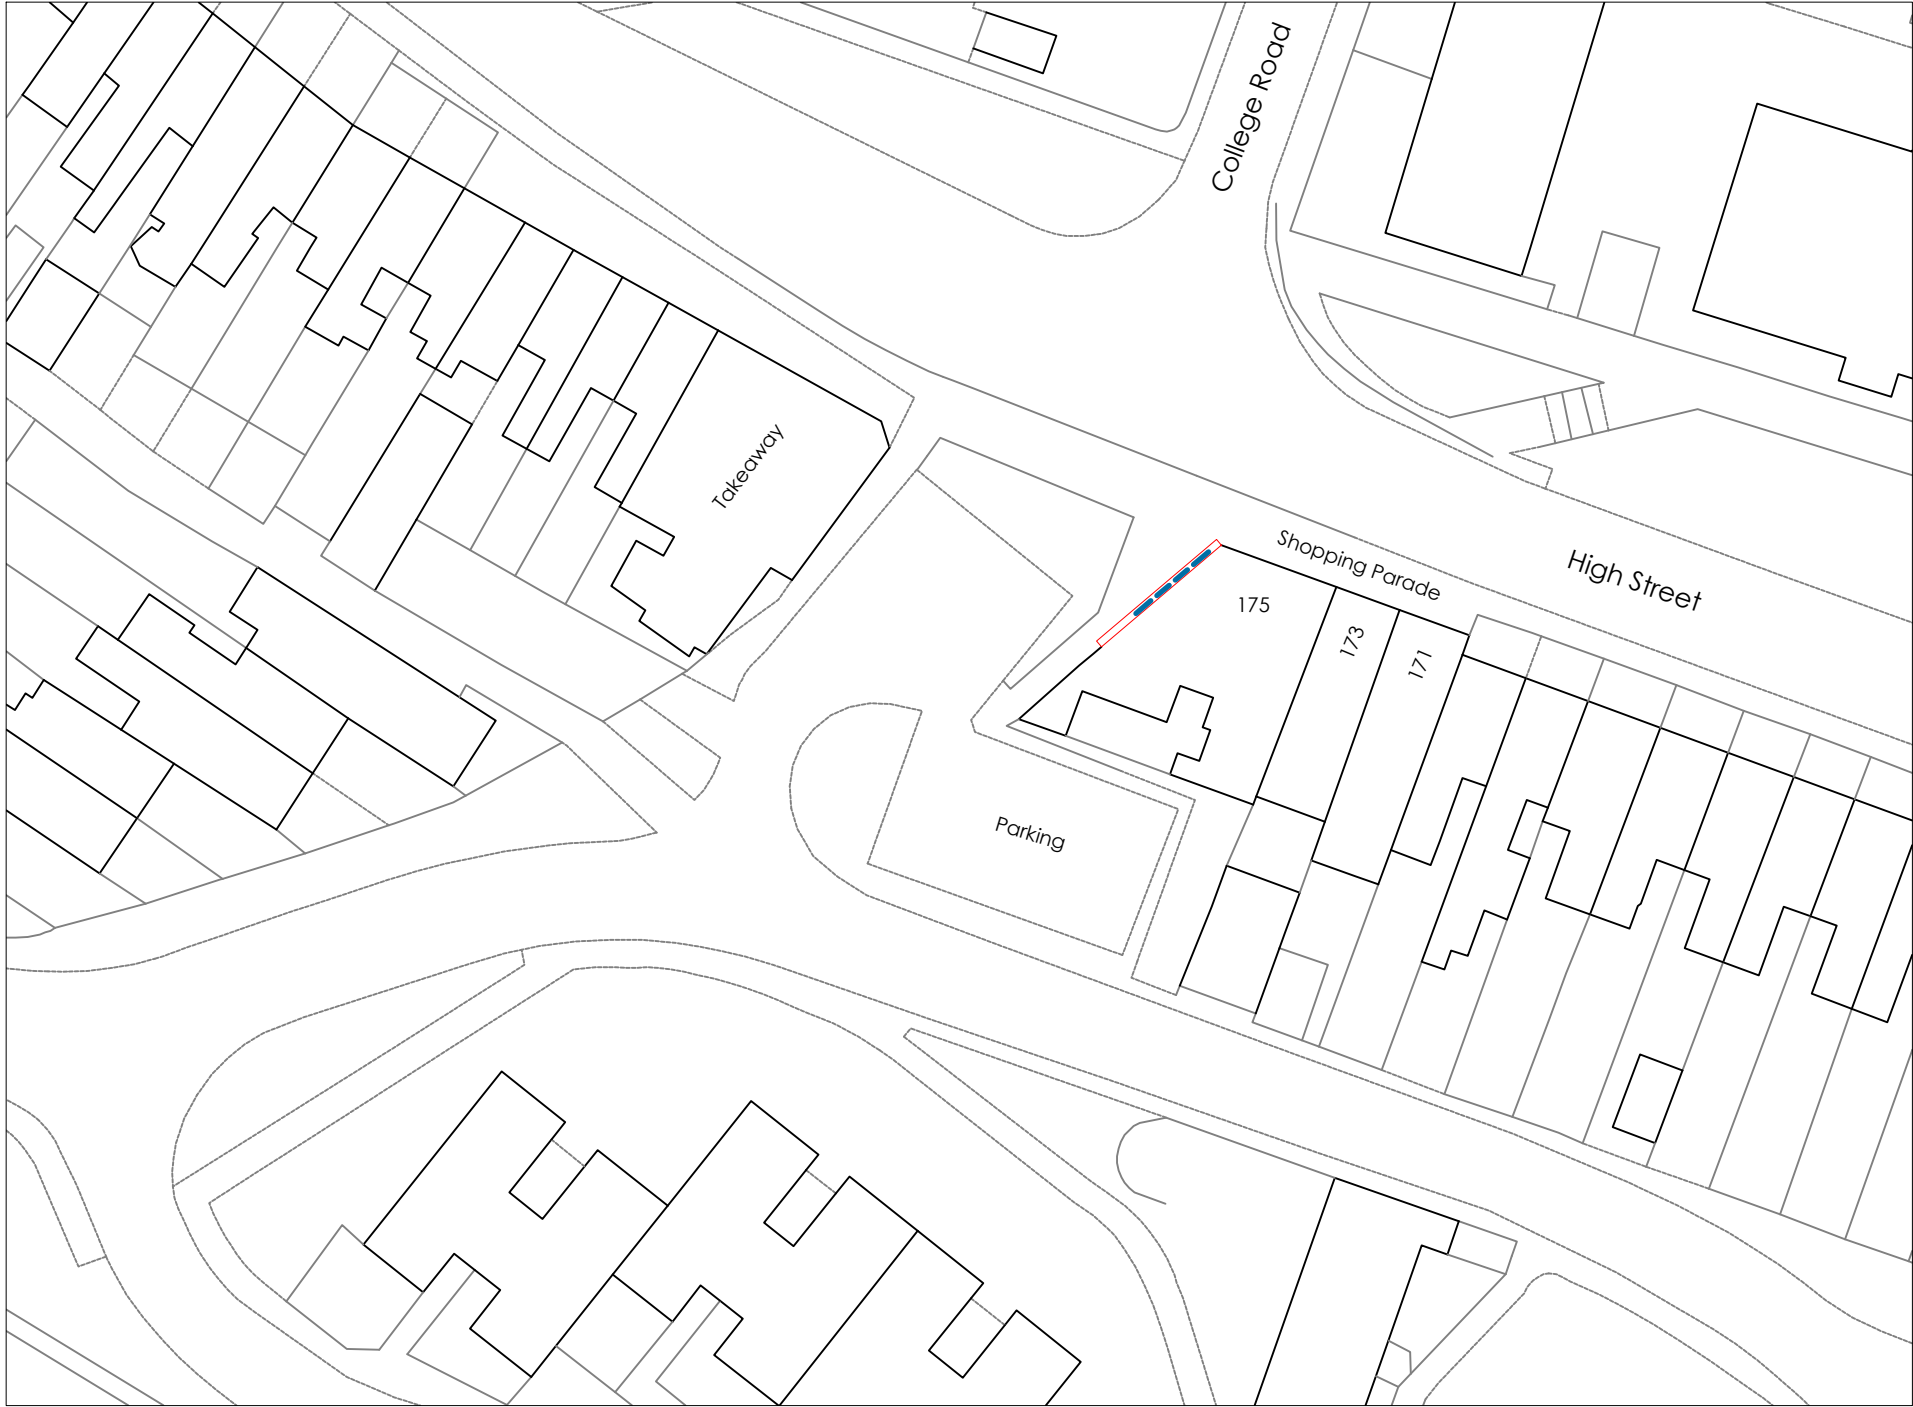


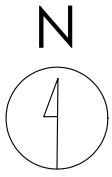

Crown copyright and database rights (2021) OS (100063368)

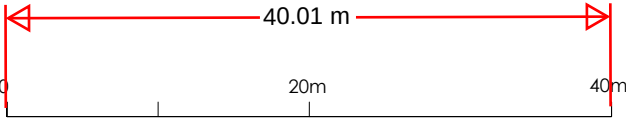

Title
Proposed Site Plan

Address
175 High Street, Northfleet,
Gravesend, DA11 9HG

Client

Job No. 9391
Issued 21/09/23

Scale
1:500 @ A3

Key

—	1. Site Boundary
- - -	2. Proposed Digital Display

All information is to be checked on site for accuracy and fit. Only drawings with WD status with the most recent revision are to be used for construction.