

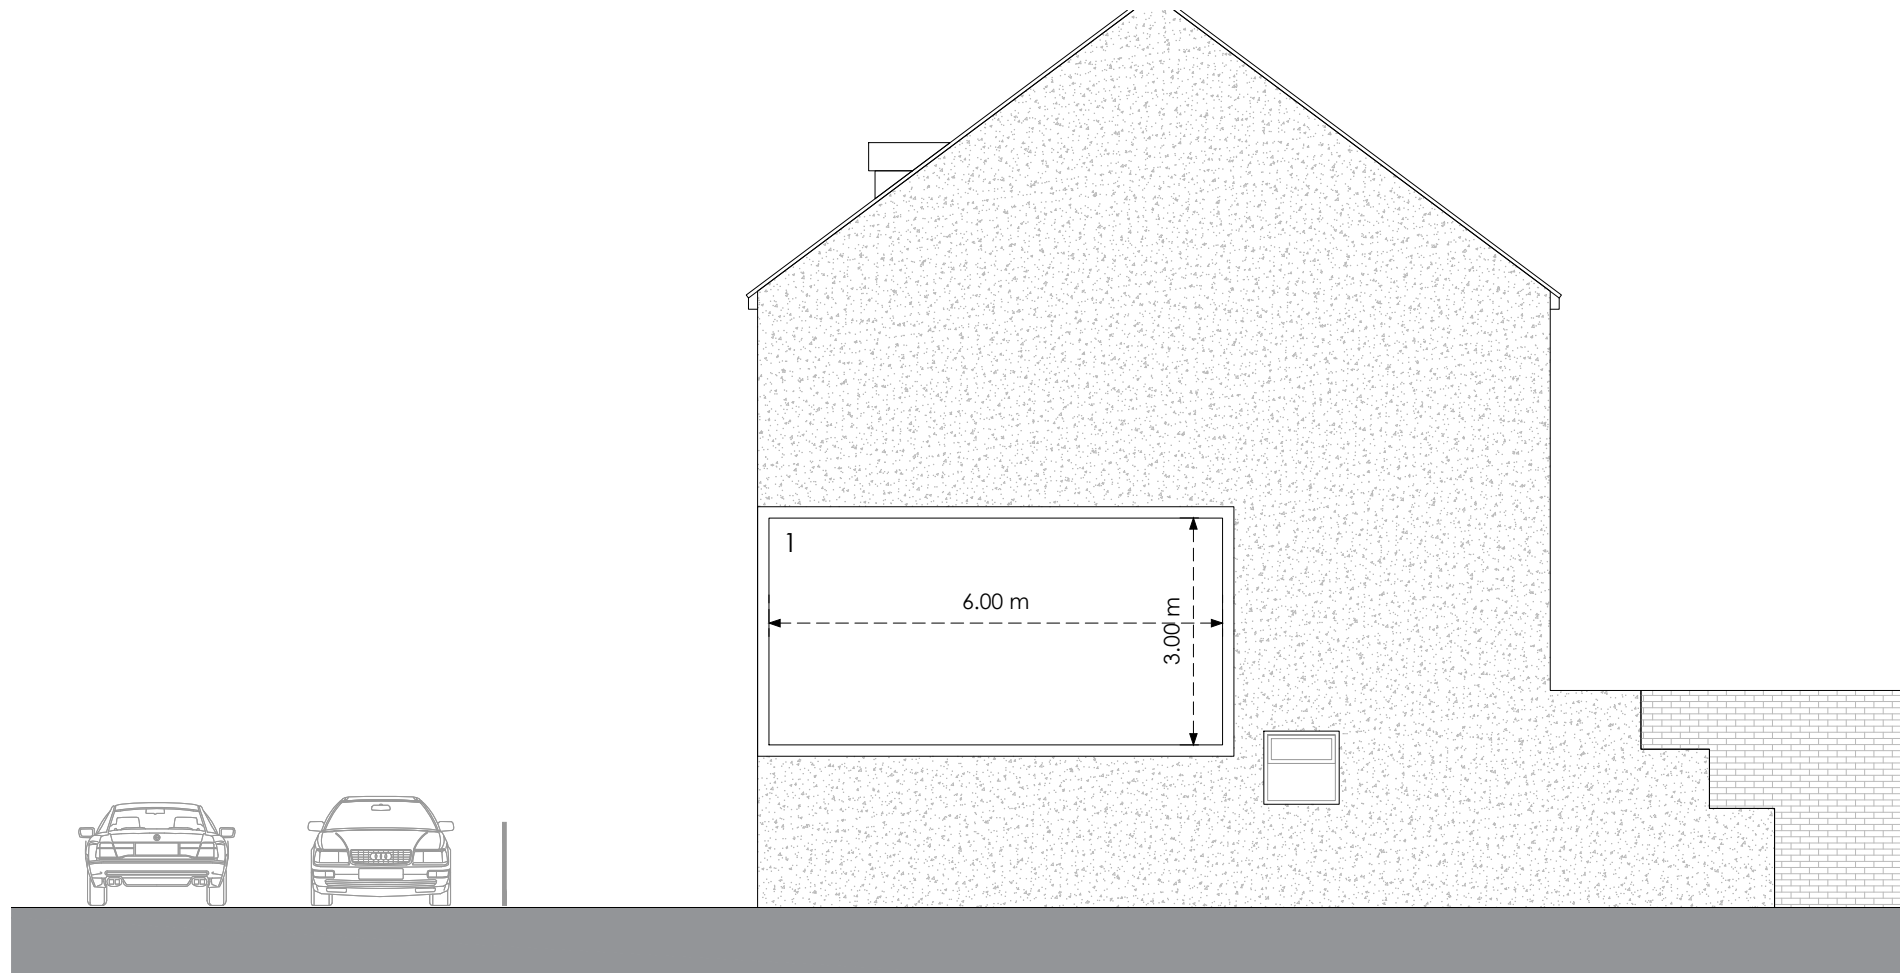
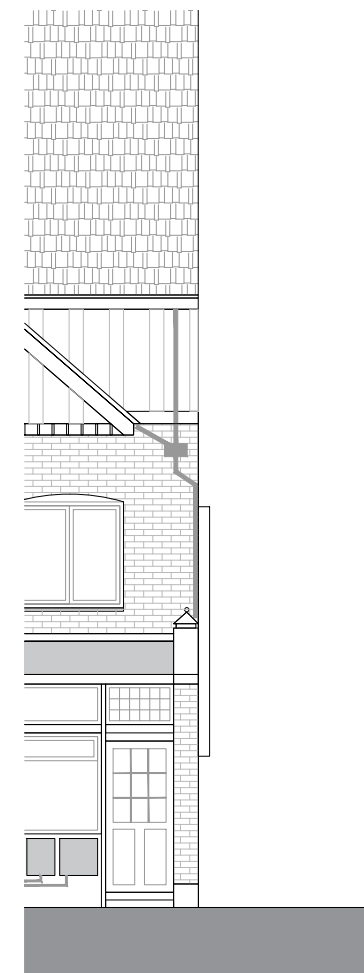


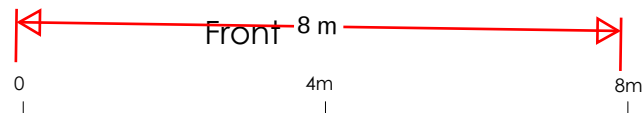


Front

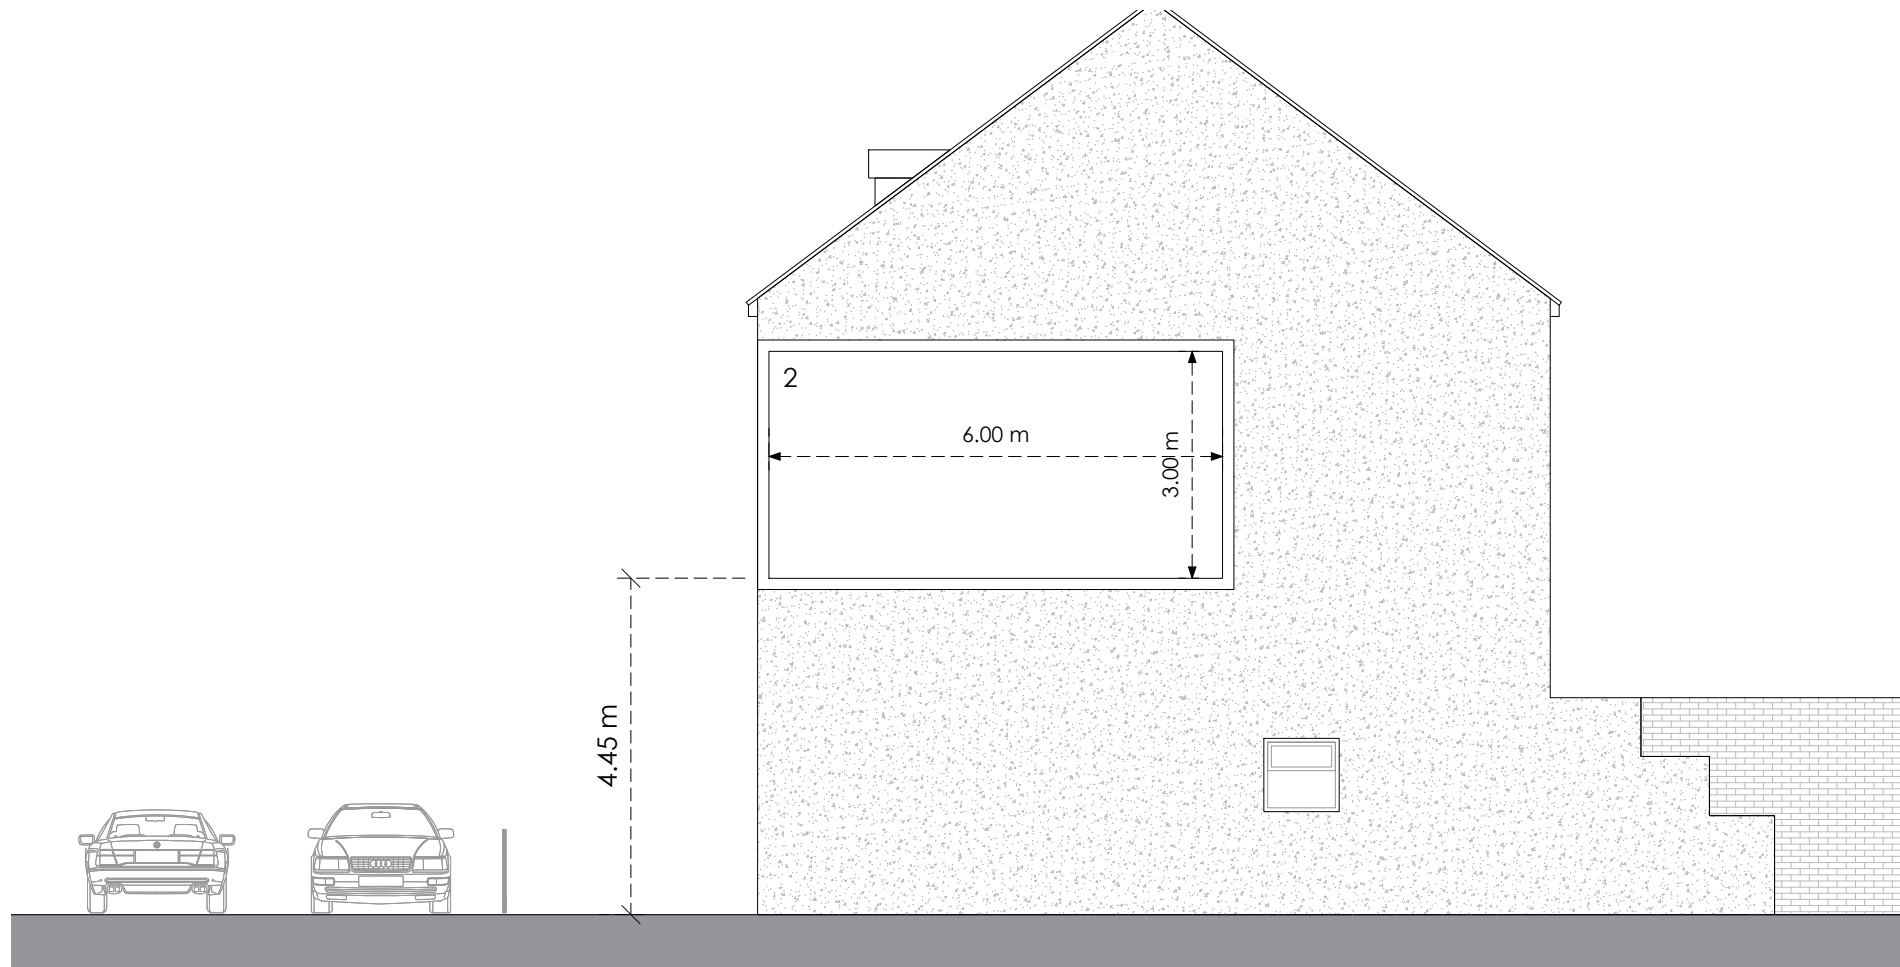

Side

Existing

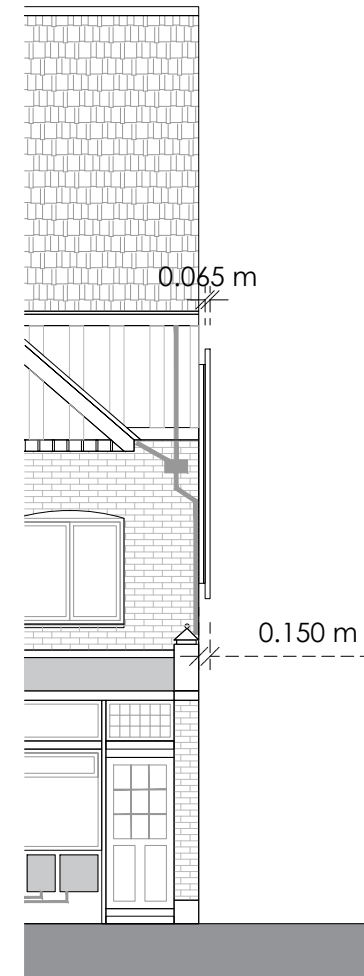

Side

Proposed

Title
Existing and Proposed Elevations

Address
175 High Street, Northfleet,
Gravesend, DA11 9HG

Client

Job No.
9391

Issued
21/09/23

Scale
1:100 @ A3

Key

- 1. Existing Advertising Board
- 2. Proposed Digital Display

All information is to be checked on site for accuracy and fit. Only drawings with WD status with the most recent revision are to be used for construction.