


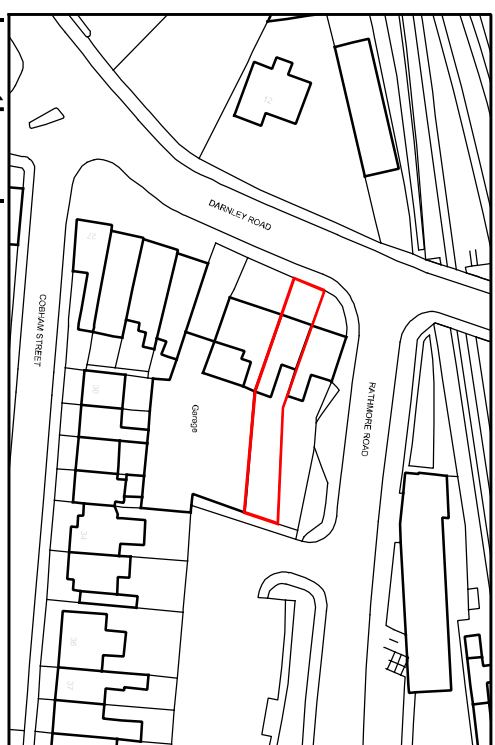


location plan

1:1250 0 50




NOTES
No existing walls or chimneys to be removed without the prior approval of the client's structural engineer.
The proposed scheme is subject to Building Regulation Approval

Space standards
Flat 1 3 bedroom/5 person flat GIA 94sqm
Flat 2 1 bedst. GIA 54sqm
Flat 3 1bedroom/2 person flat GIA 67sqm

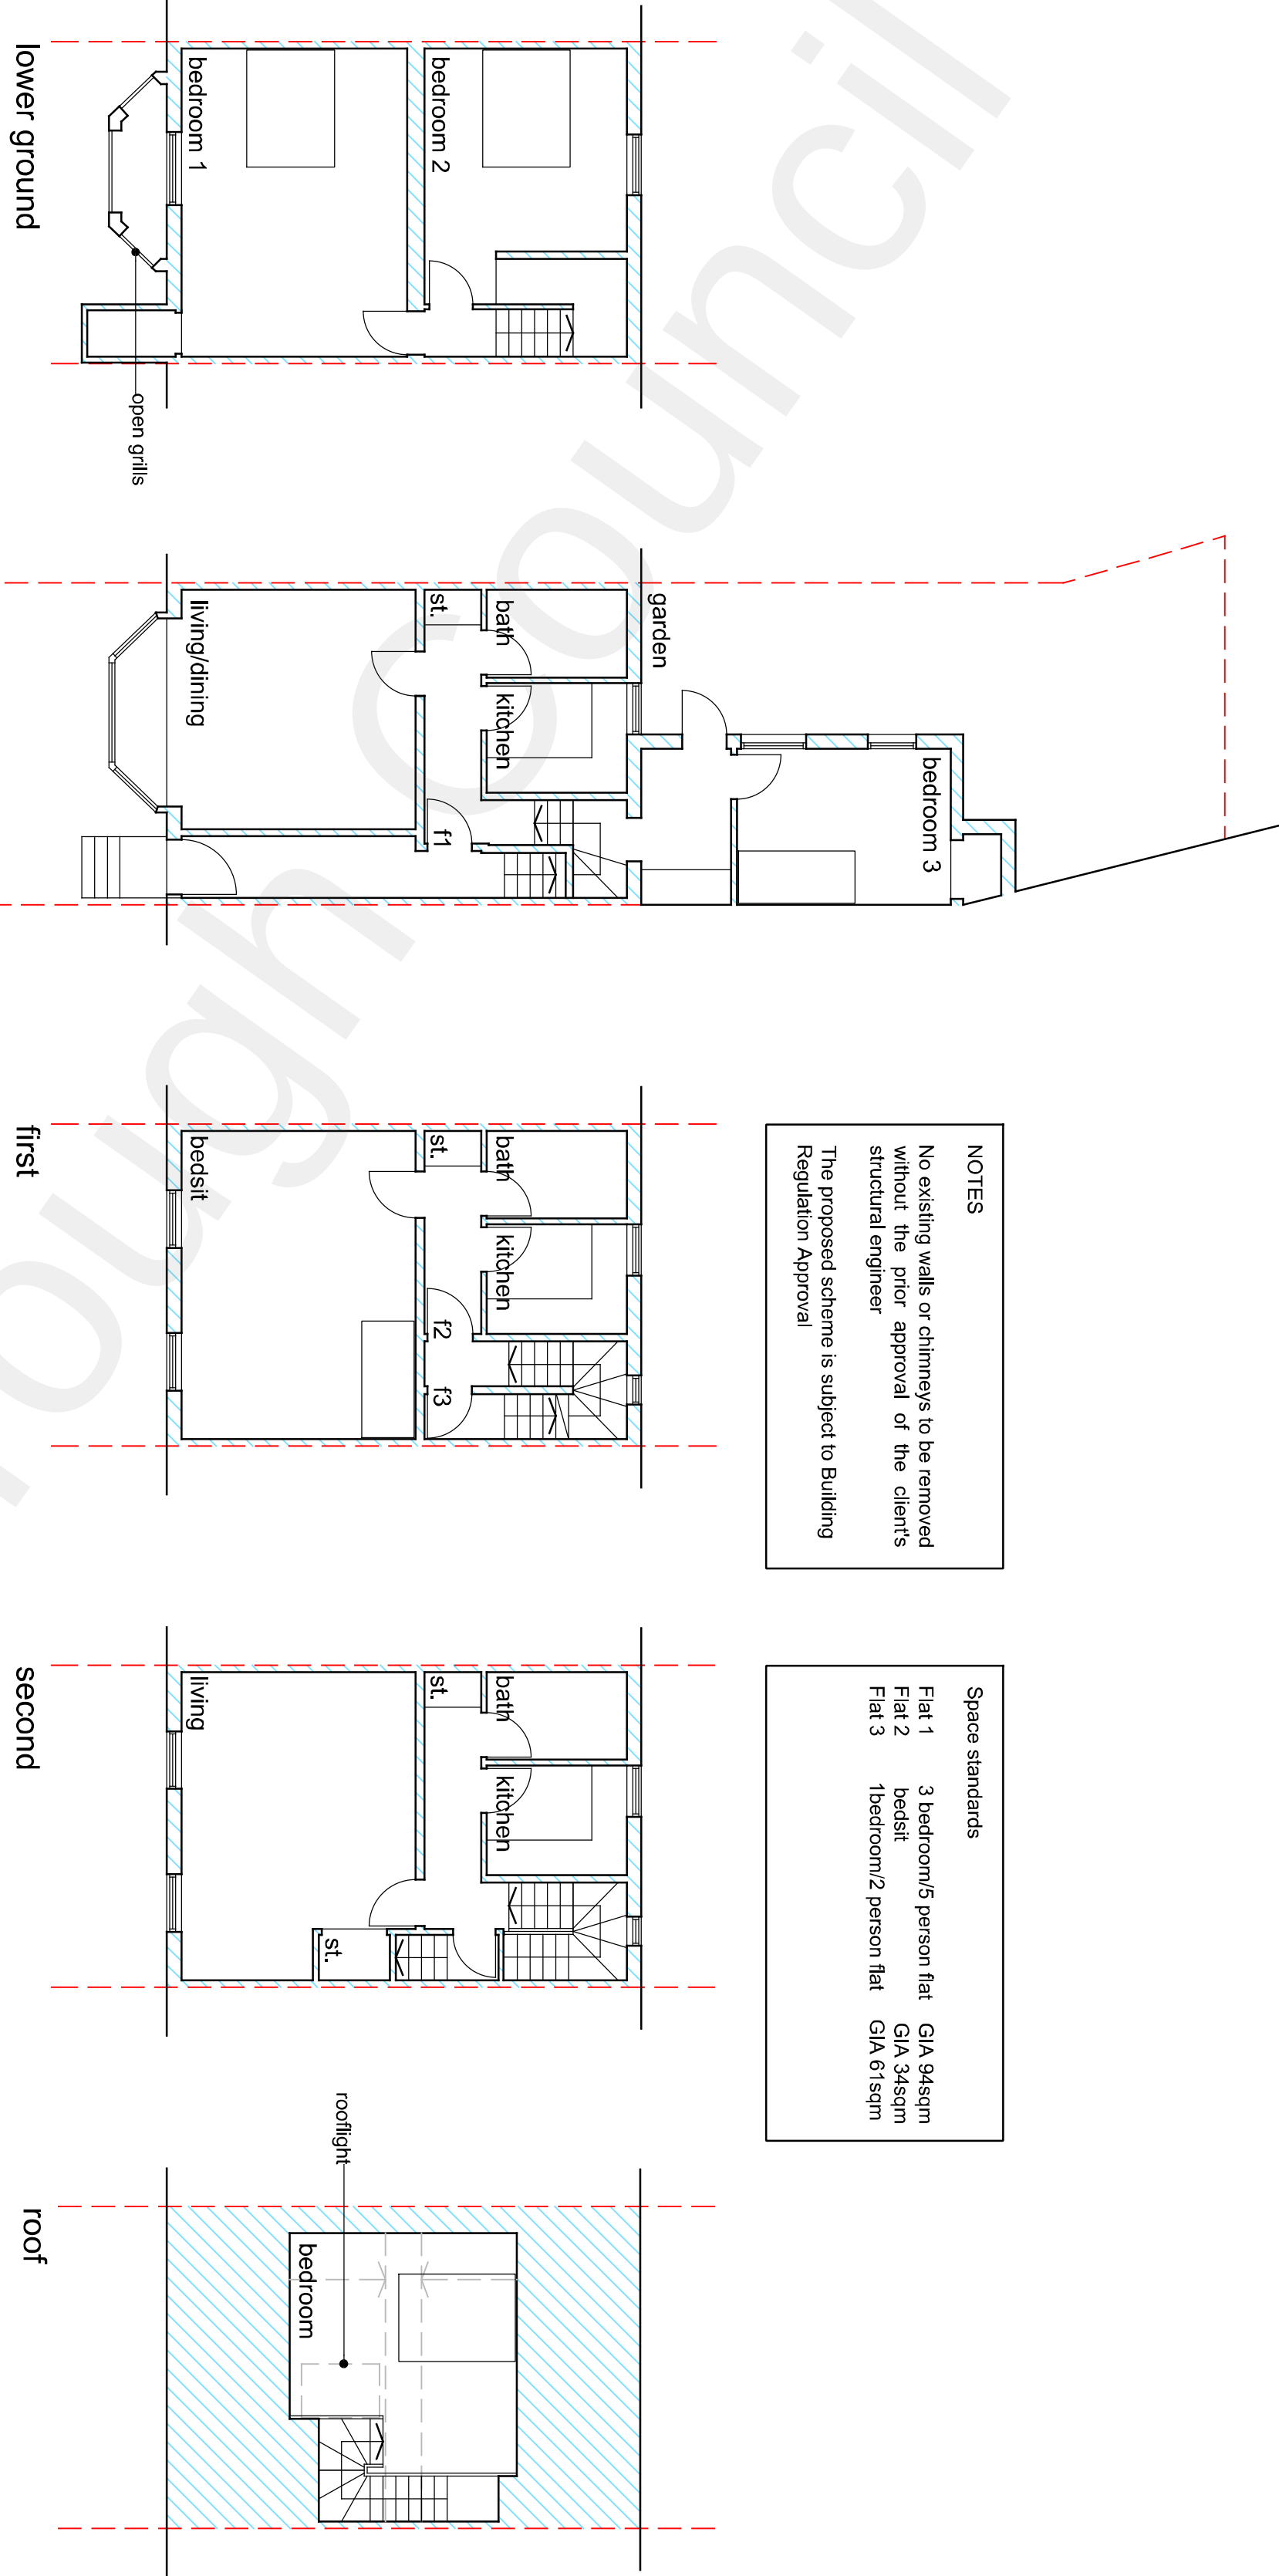

1:100 0 5

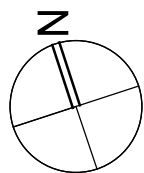

Conversion to three flats

17 Danley Road

As proposed

DRAWING STATUS

Primary
for Approval



Information



Final
for Approval



Actual



Revisions

Project	Conversion to three flats
Client	M. Hayer
Site	17 Danley Road
Title	As proposed
Scale at A1	1:100
Date	Mar 22

sub rosa
architecture

SUB ROSA ARCHITECTURE LTD
The Studios 62 Pine Avenue Gravesend DA12 1QZ
t: 01474 74707
e: carous@subrosa.co.uk

DRAWING NUMBER

22 - 1421 - 02B