
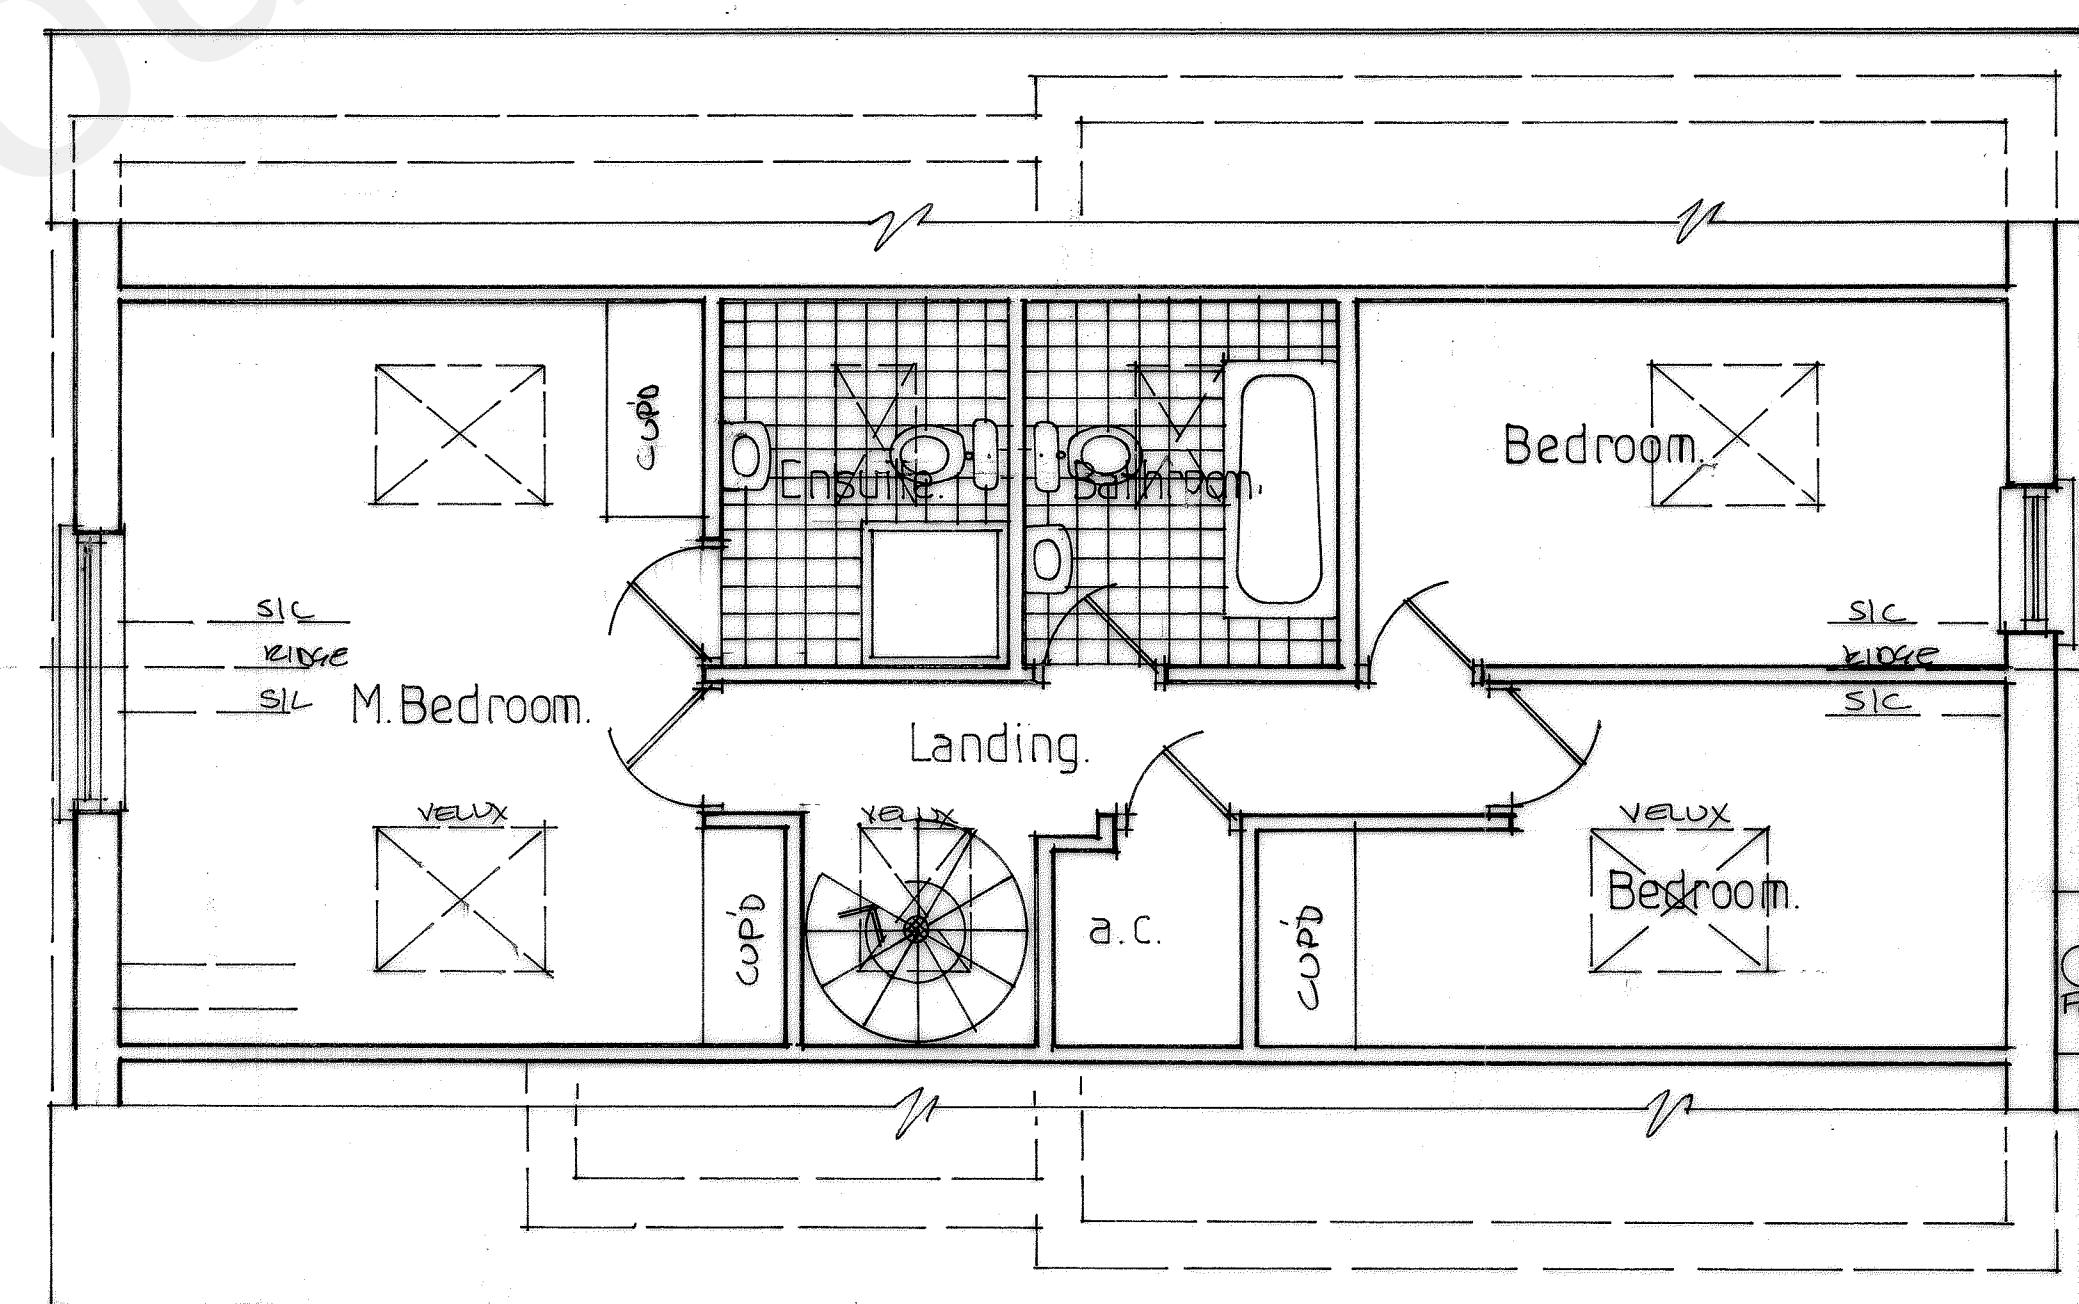
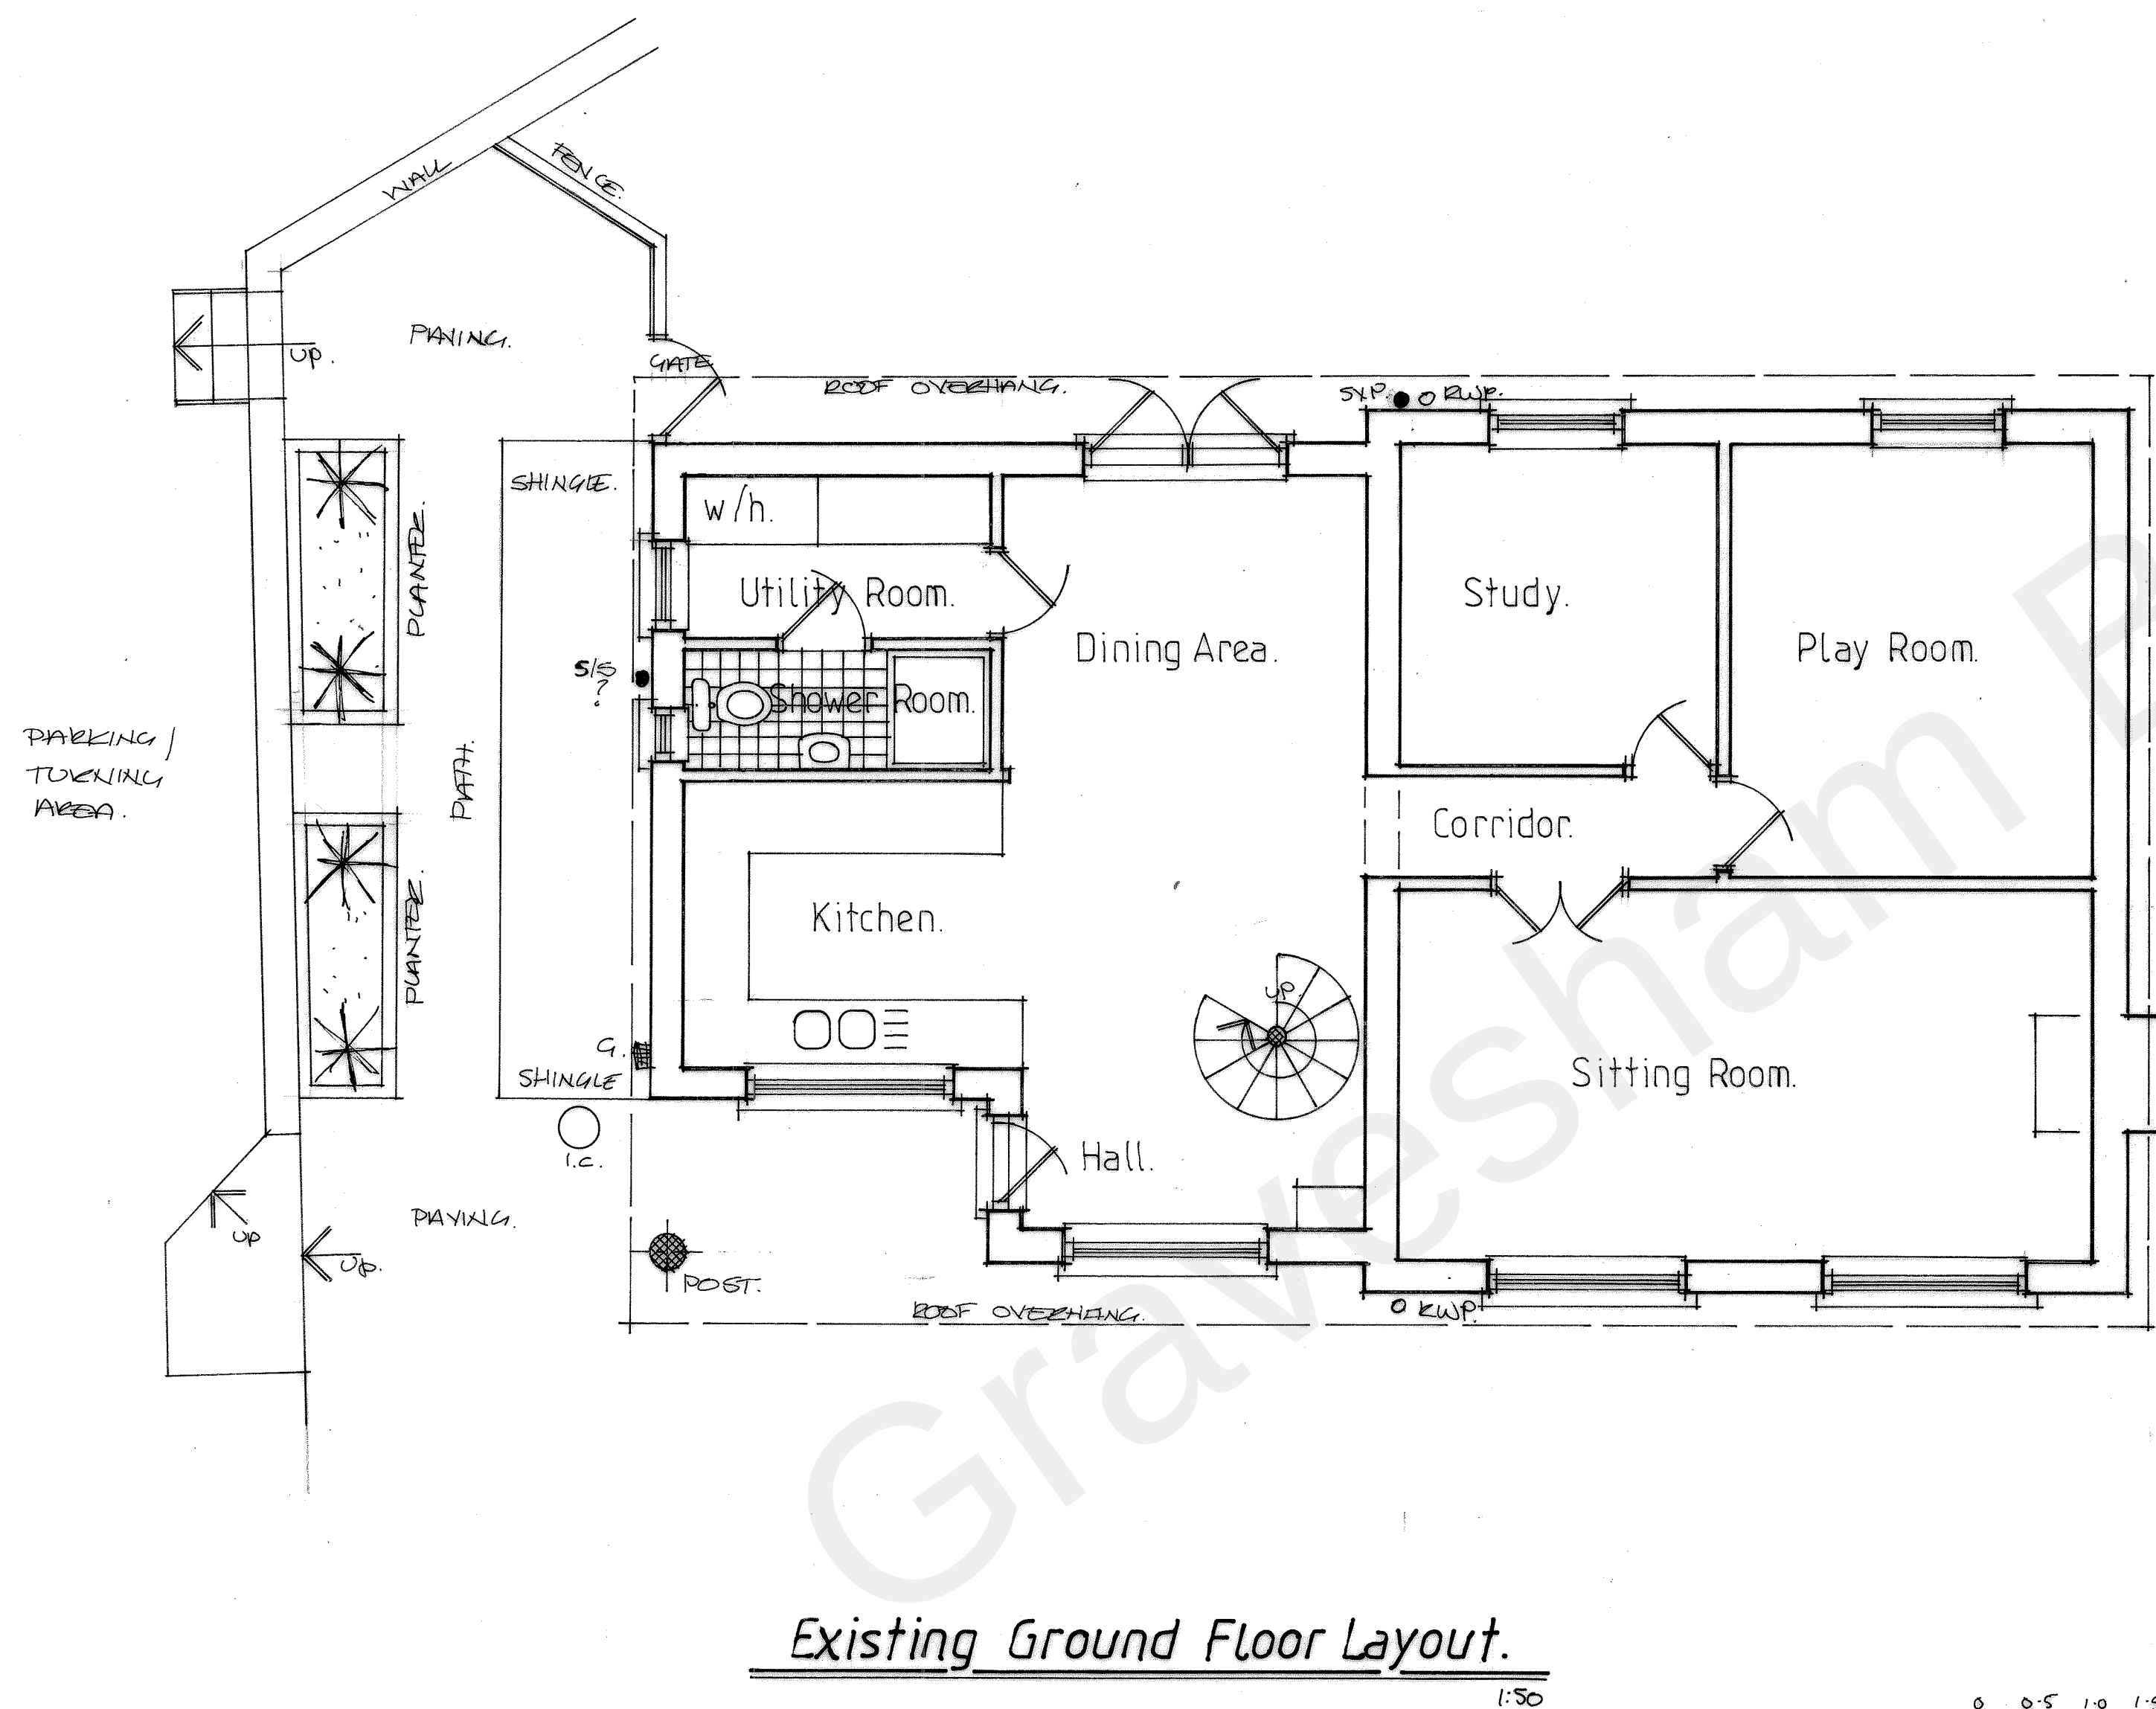
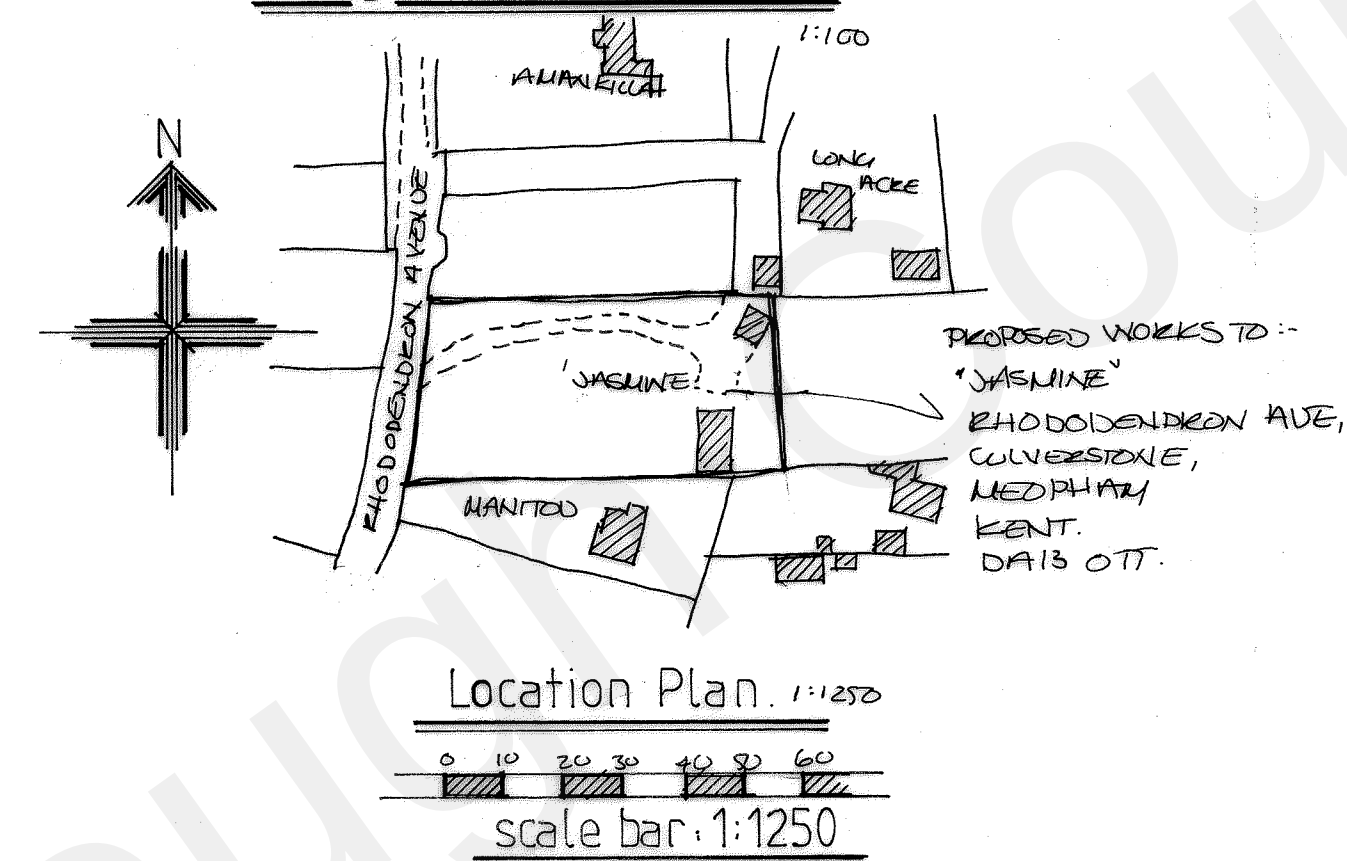
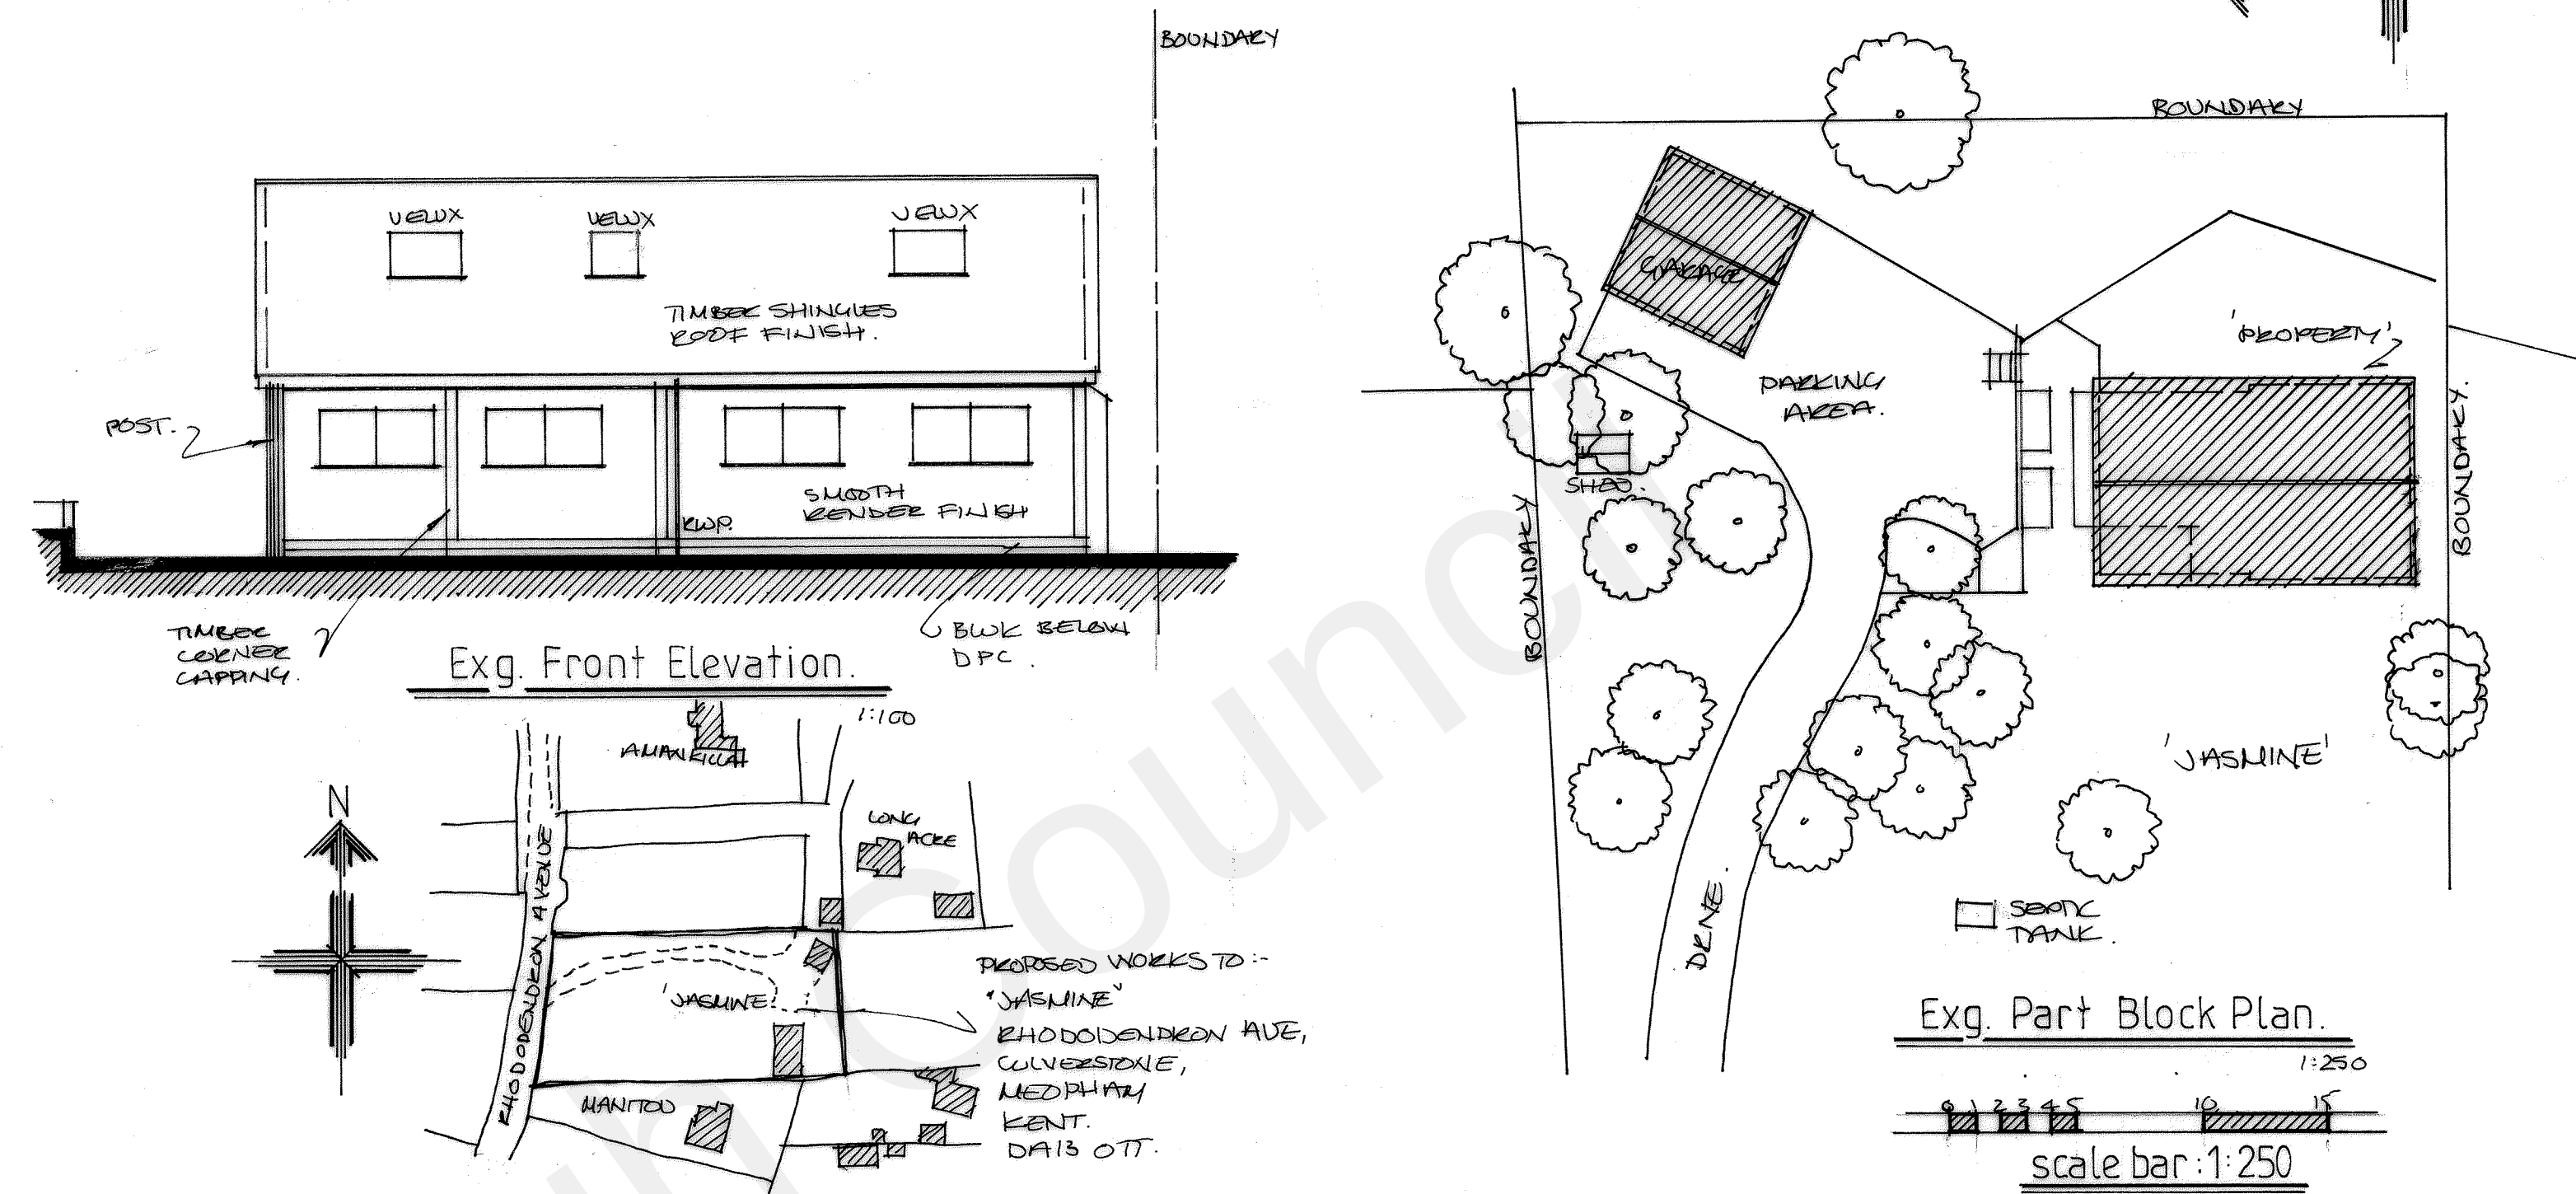


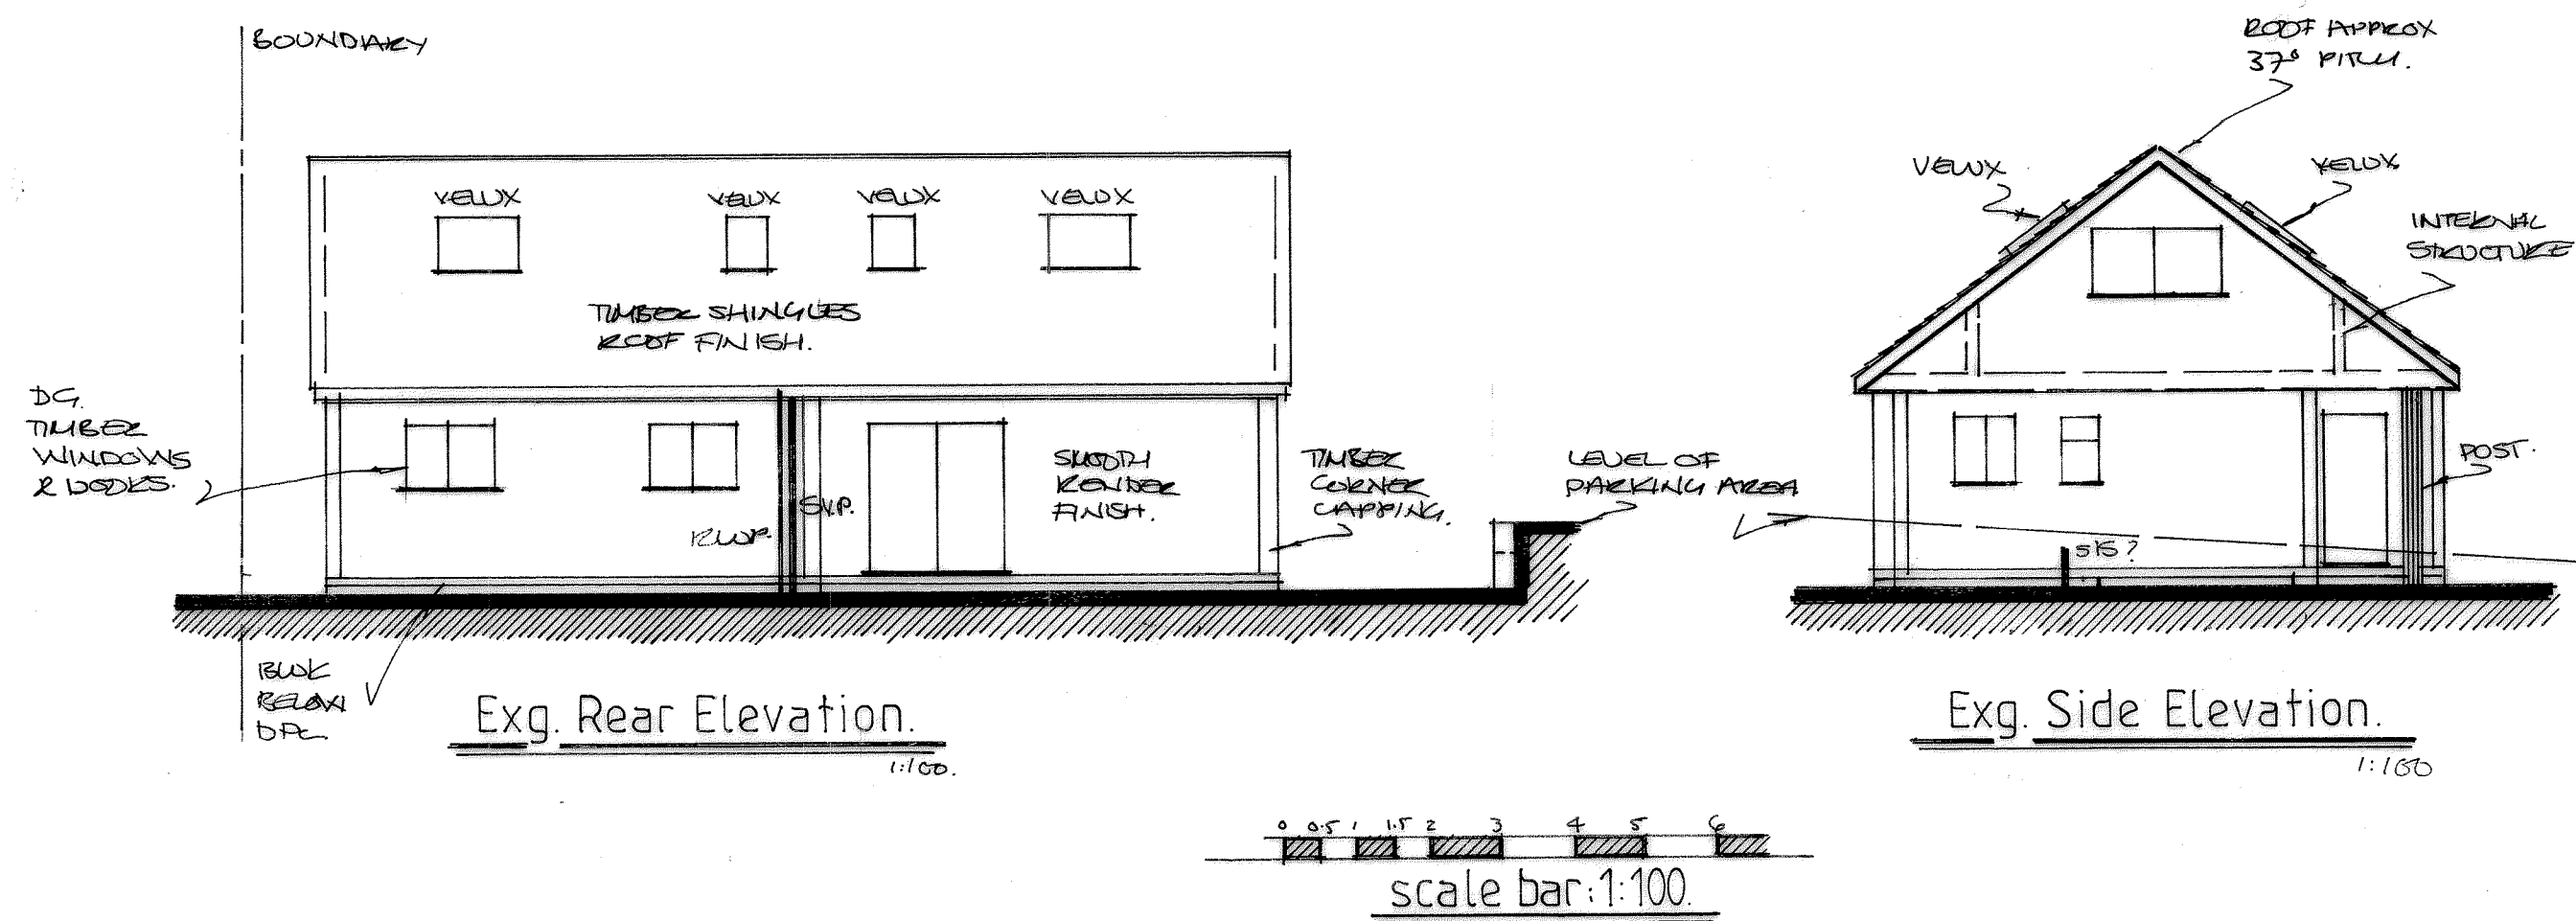

Russell A Broad & Associates.
 Architecture *Surveying* *Supervision*
 approved designs since 1986.

The Architectural Design Studio.
 'The Old Cycle Shop', 200 High Street,
 Wickham Market, Suffolk IP13 0RF.
 Mobile: 07931 150805.
 E-mail: RussellBroad1986@gmail.com

Project:-
 Existing / Survey Floor
 Layouts, Elevations,
 Block & Location Plans.

Project Address:-
 'Jasmine',
 Rhododendron Avenue,
 Culverstone, Meopham,
 Kent. DA13 0TT.

Drawn:-
 Submitted:-
 Approved:-

Date:-
 Oct. 2022

Scale:-
 1:50, 1:100, 1:

Do Not Scale From Drawing.
 All Dimensions are to be Checked on Site.
 All Works to Relevant Codes of Practice & B.S.'s.
 Client and Contractor to ensure compliance with
 C.D.M., Health & Safety Regulations & Party Wall
 Agreement Act where applicable.

Project Ref:-
 81152.

Drawing Number:-
 01

Rev