



EXISTING LOCATION / BLOCK PLAN

Scale 1: 500
Ordnance Survey, (c) Crown Copyright 2022.
All rights reserved. Licence number 100022432

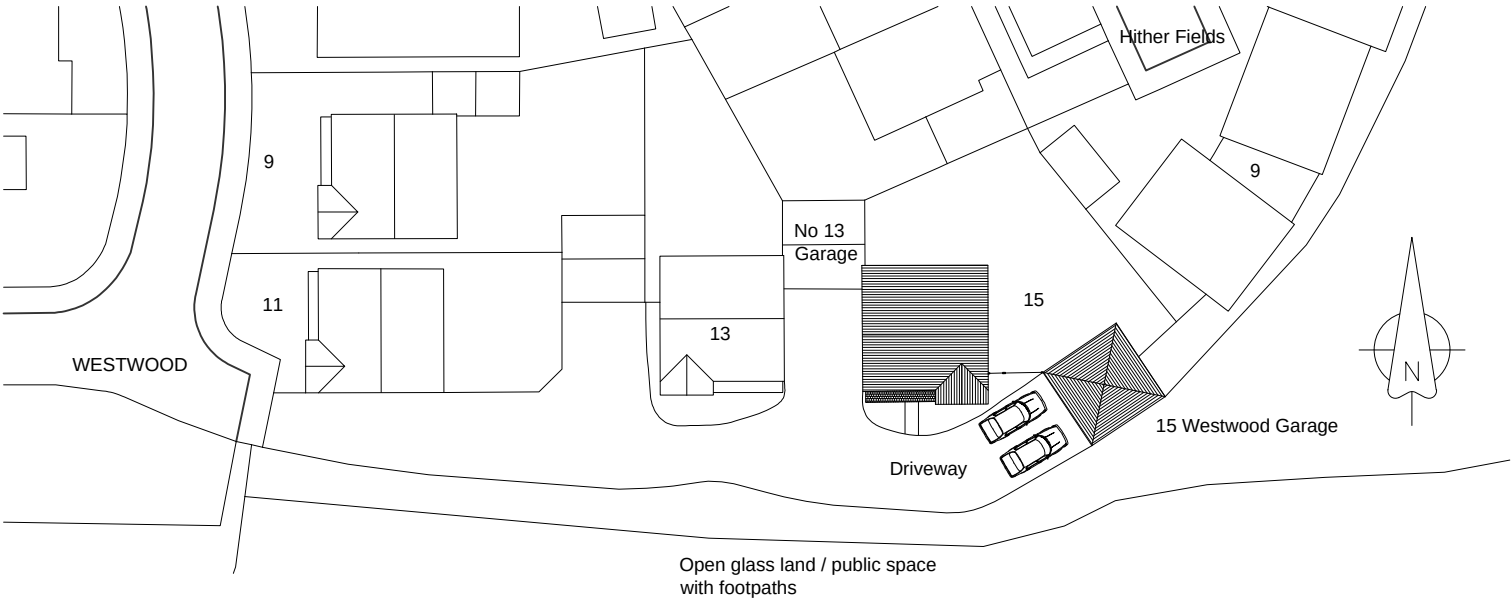


ORIGINAL PROPOSED LOCATION / BLOCK PLAN

Scale 1: 500
Ordnance Survey, (c) Crown Copyright 2022.
All rights reserved. Licence number 100022432

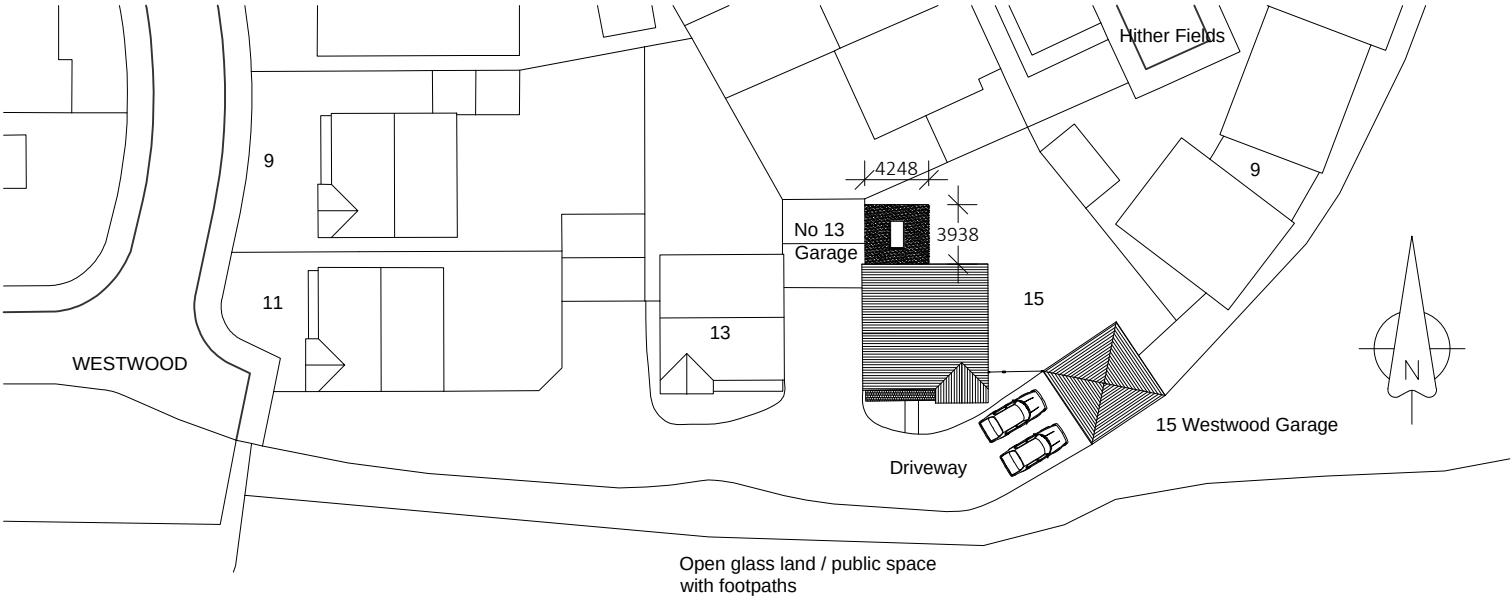


AMENDED PROPOSED LOCATION / BLOCK PLAN

Scale 1: 500
Ordnance Survey, (c) Crown Copyright 2022.
All rights reserved. Licence number 100022432

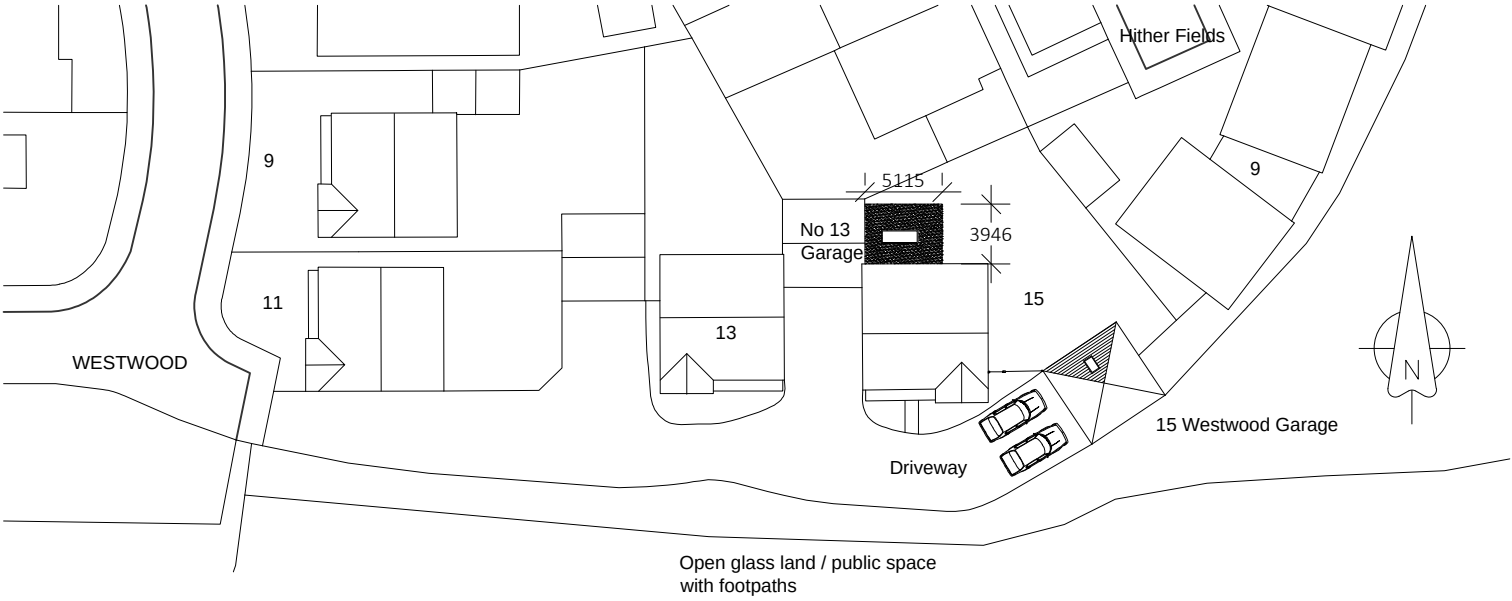

Do not scale this drawing
All dimension must be checked on site before fabrication / construction
Material & workmanship to be to the best of their respective kind and in accordance with current British and European Standards & Codes of Practice, Statutory Authority & Manufacturers recommendations / specification

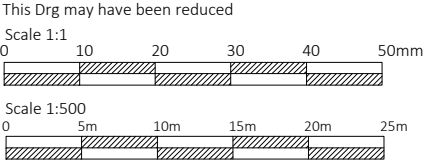

Notes / Ledger

J M D
Property Services

28 Sirdar Strand
Riverview Park
Gravesend
Kent.
DA12 4LP
t : 01474 740299
e: info@jmdd.co.uk

Client / Location
Ms Gordon
15 Westwood
Gravesend
Kent
DA11 7AA

Job Title
Single storey rear extension
& garage conversion

Drawing Title
Existing, Original Proposed & Amended
Proposed Location / Block Plans
(Non-material Amendments Application)

Scale
1:500 @ A3

Date
November - 2022

Designed by
MB

Drawn by
MB

Checked by
Client (CL)

Approved by
Client

Drawing No.
JMD-1186-B-020

Revision
P2

Status
Planning Issue

File Ref: JMD-1186-E-01Drawings-02