

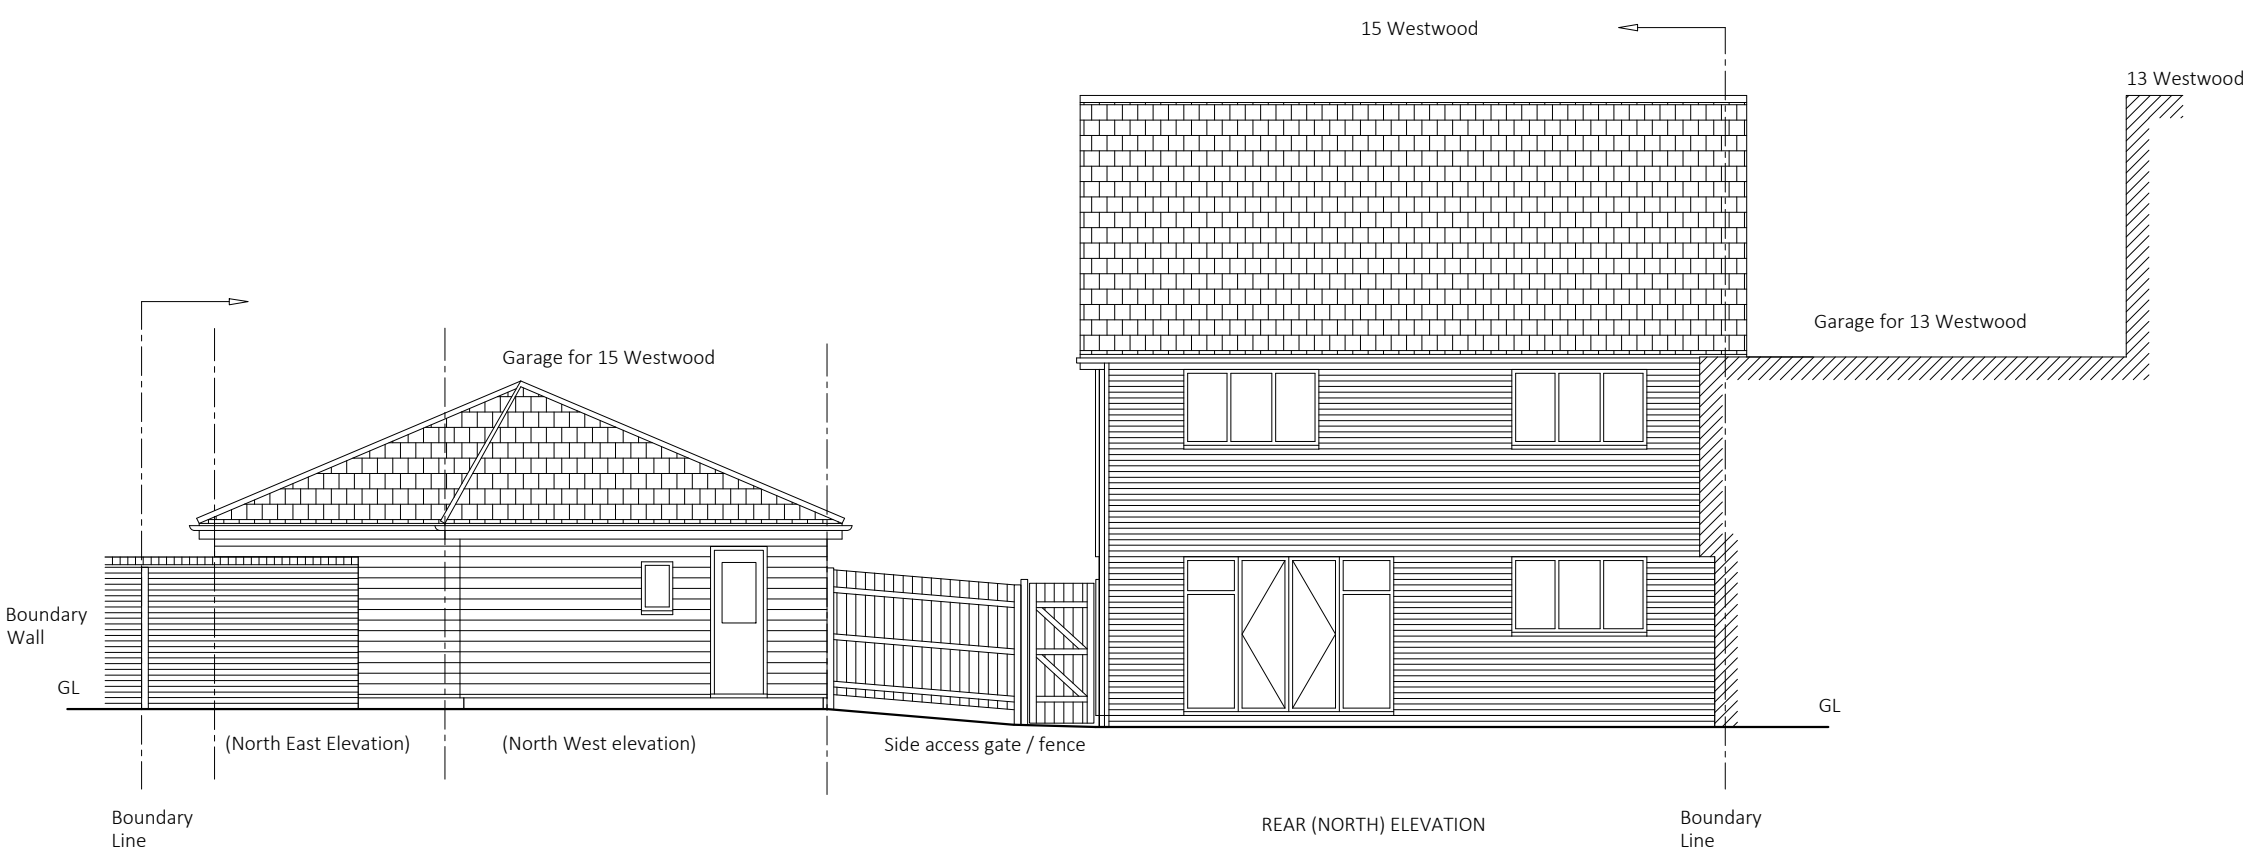


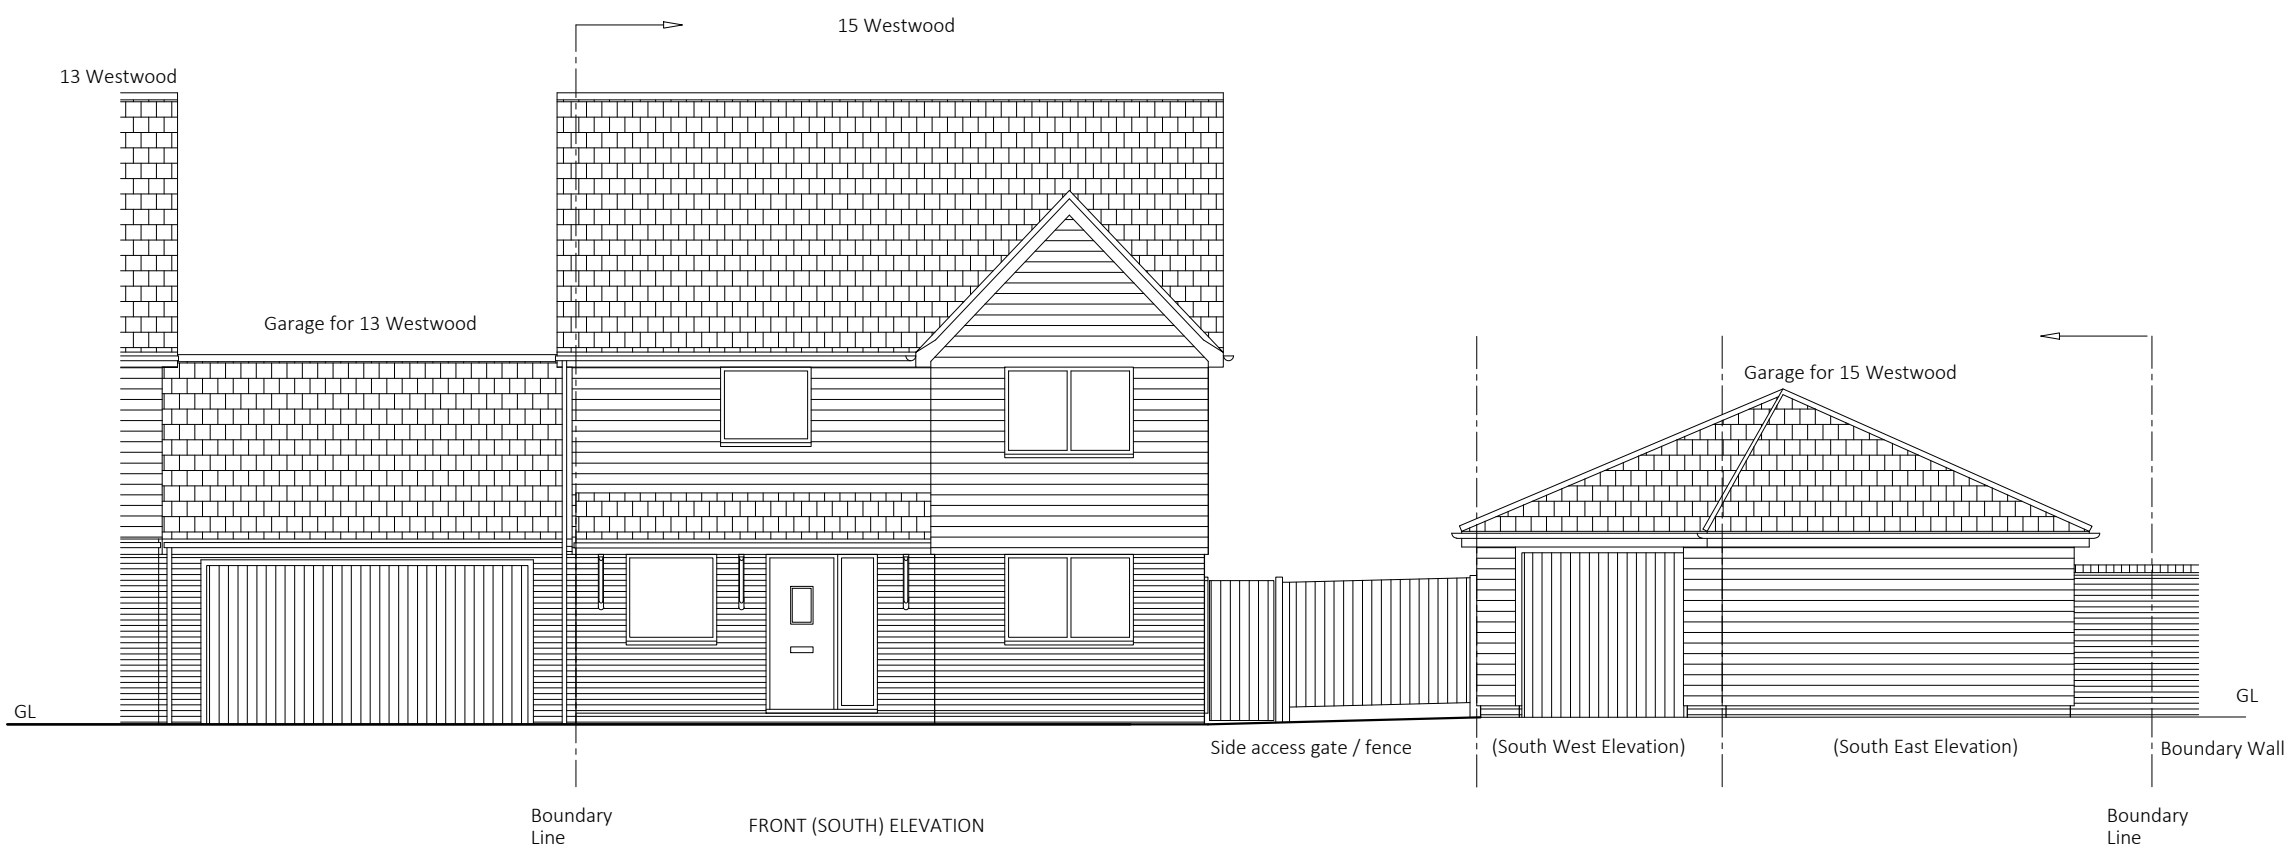

Do not scale this drawing
All dimension must be checked on site before fabrication / construction
Material & workmanship to be to the best of their respective kind and in accordance with current British and European Standards & Codes of Practice, Statutory Authority & Manufacturers recommendations / specification

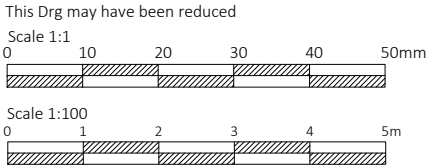

Notes / Ledger

J M D
Property Services

28 Sirdar Strand
Riverview Park
Gravesend
Kent.
DA12 4LP
t : 01474 740299
e: info@jmdd.co.uk

Client / Location

Ms C Gordon
15 Westwood
Gravesend
Kent
DA11 7AA

Job Title

Single storey rear extension
& garage conversion

Drawing Title

Existing Elevation
Front & rear
(Non-material Amendments Application)

Scale	Date
1:100 @ A3	November - 2022

Designed by	Drawn by	Checked by	Approved by
MB	MB	Client (CL)	Client

Drawing No.	Revision
JMD-1186-B-100	P2

Status

Planning Issue

File Ref: JMD-1186-E-01Drawings-02