
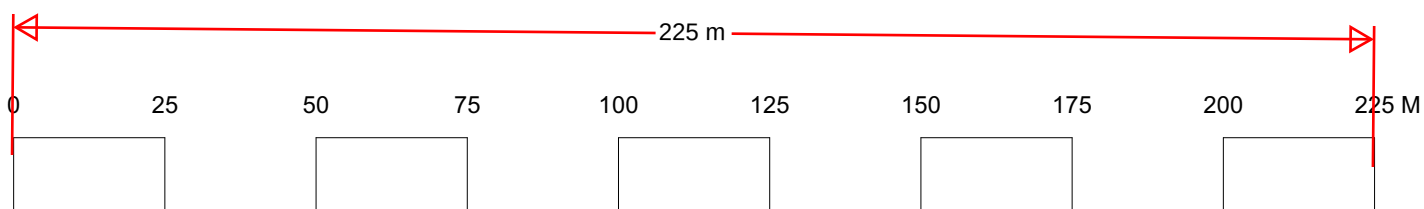
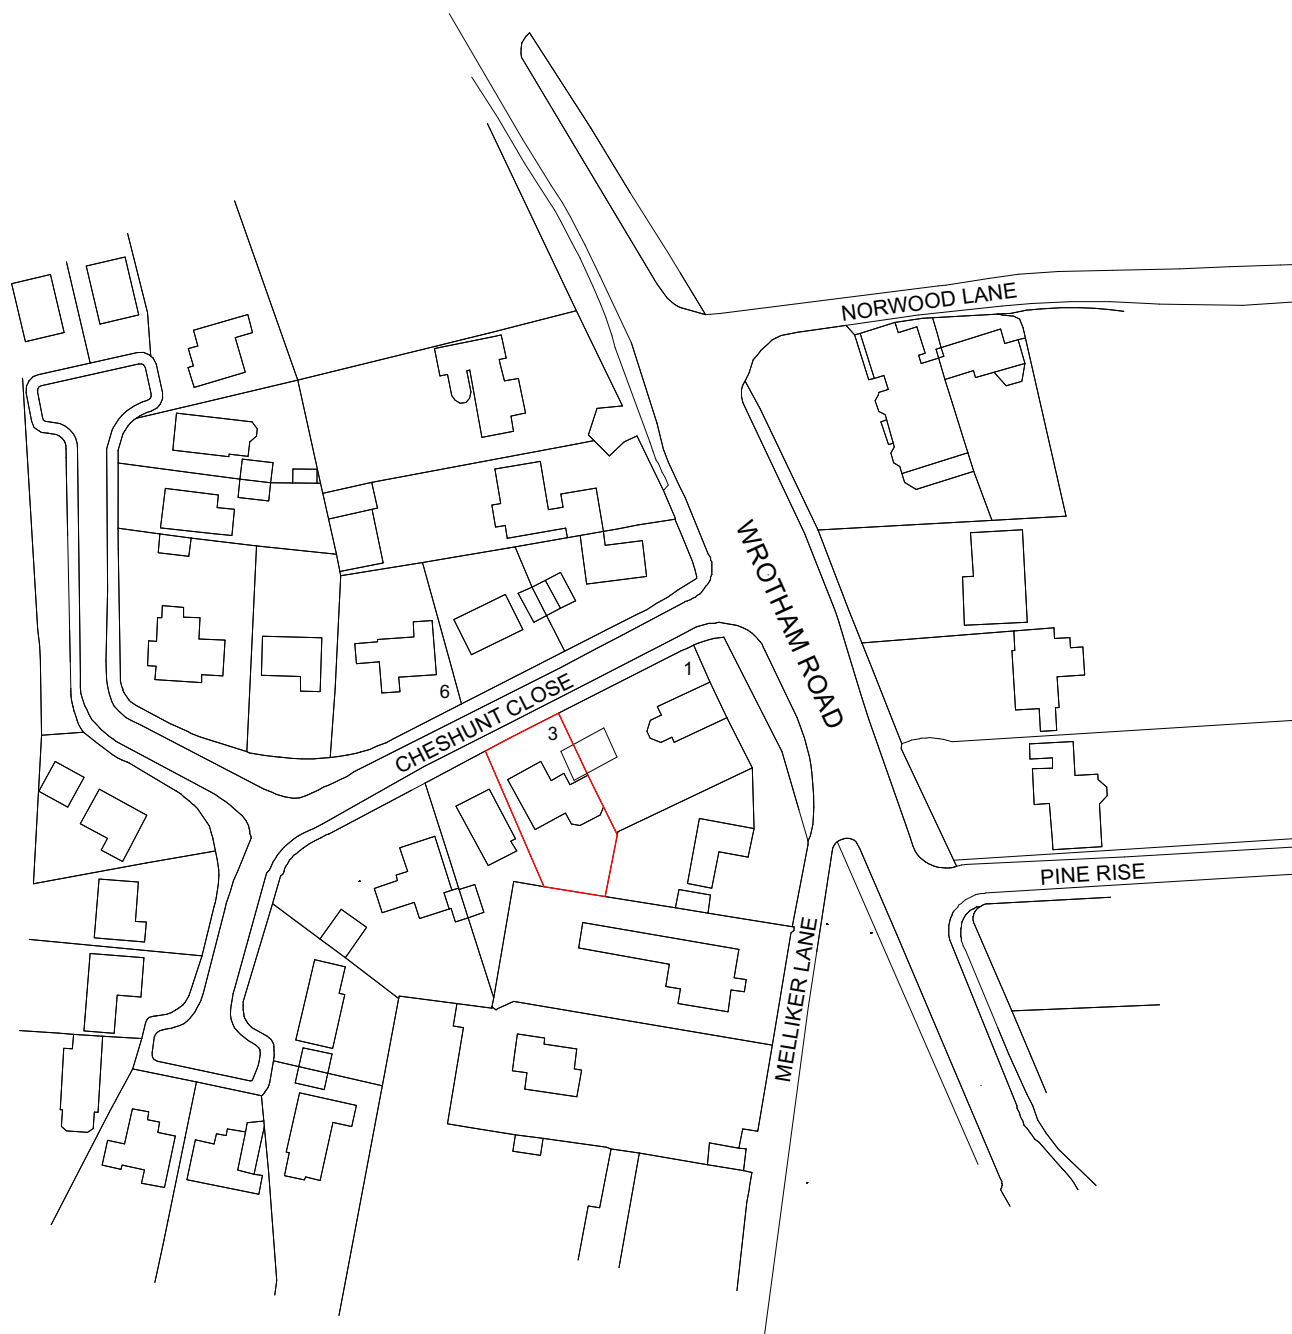


LOCATION MAP - 1:1250

3 CHESHUNT CLOSE, MEOPHAM, KENT, DA13 0HU

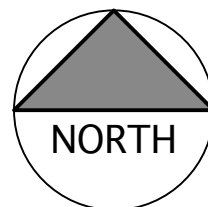

SCALE BAR 1:1250