


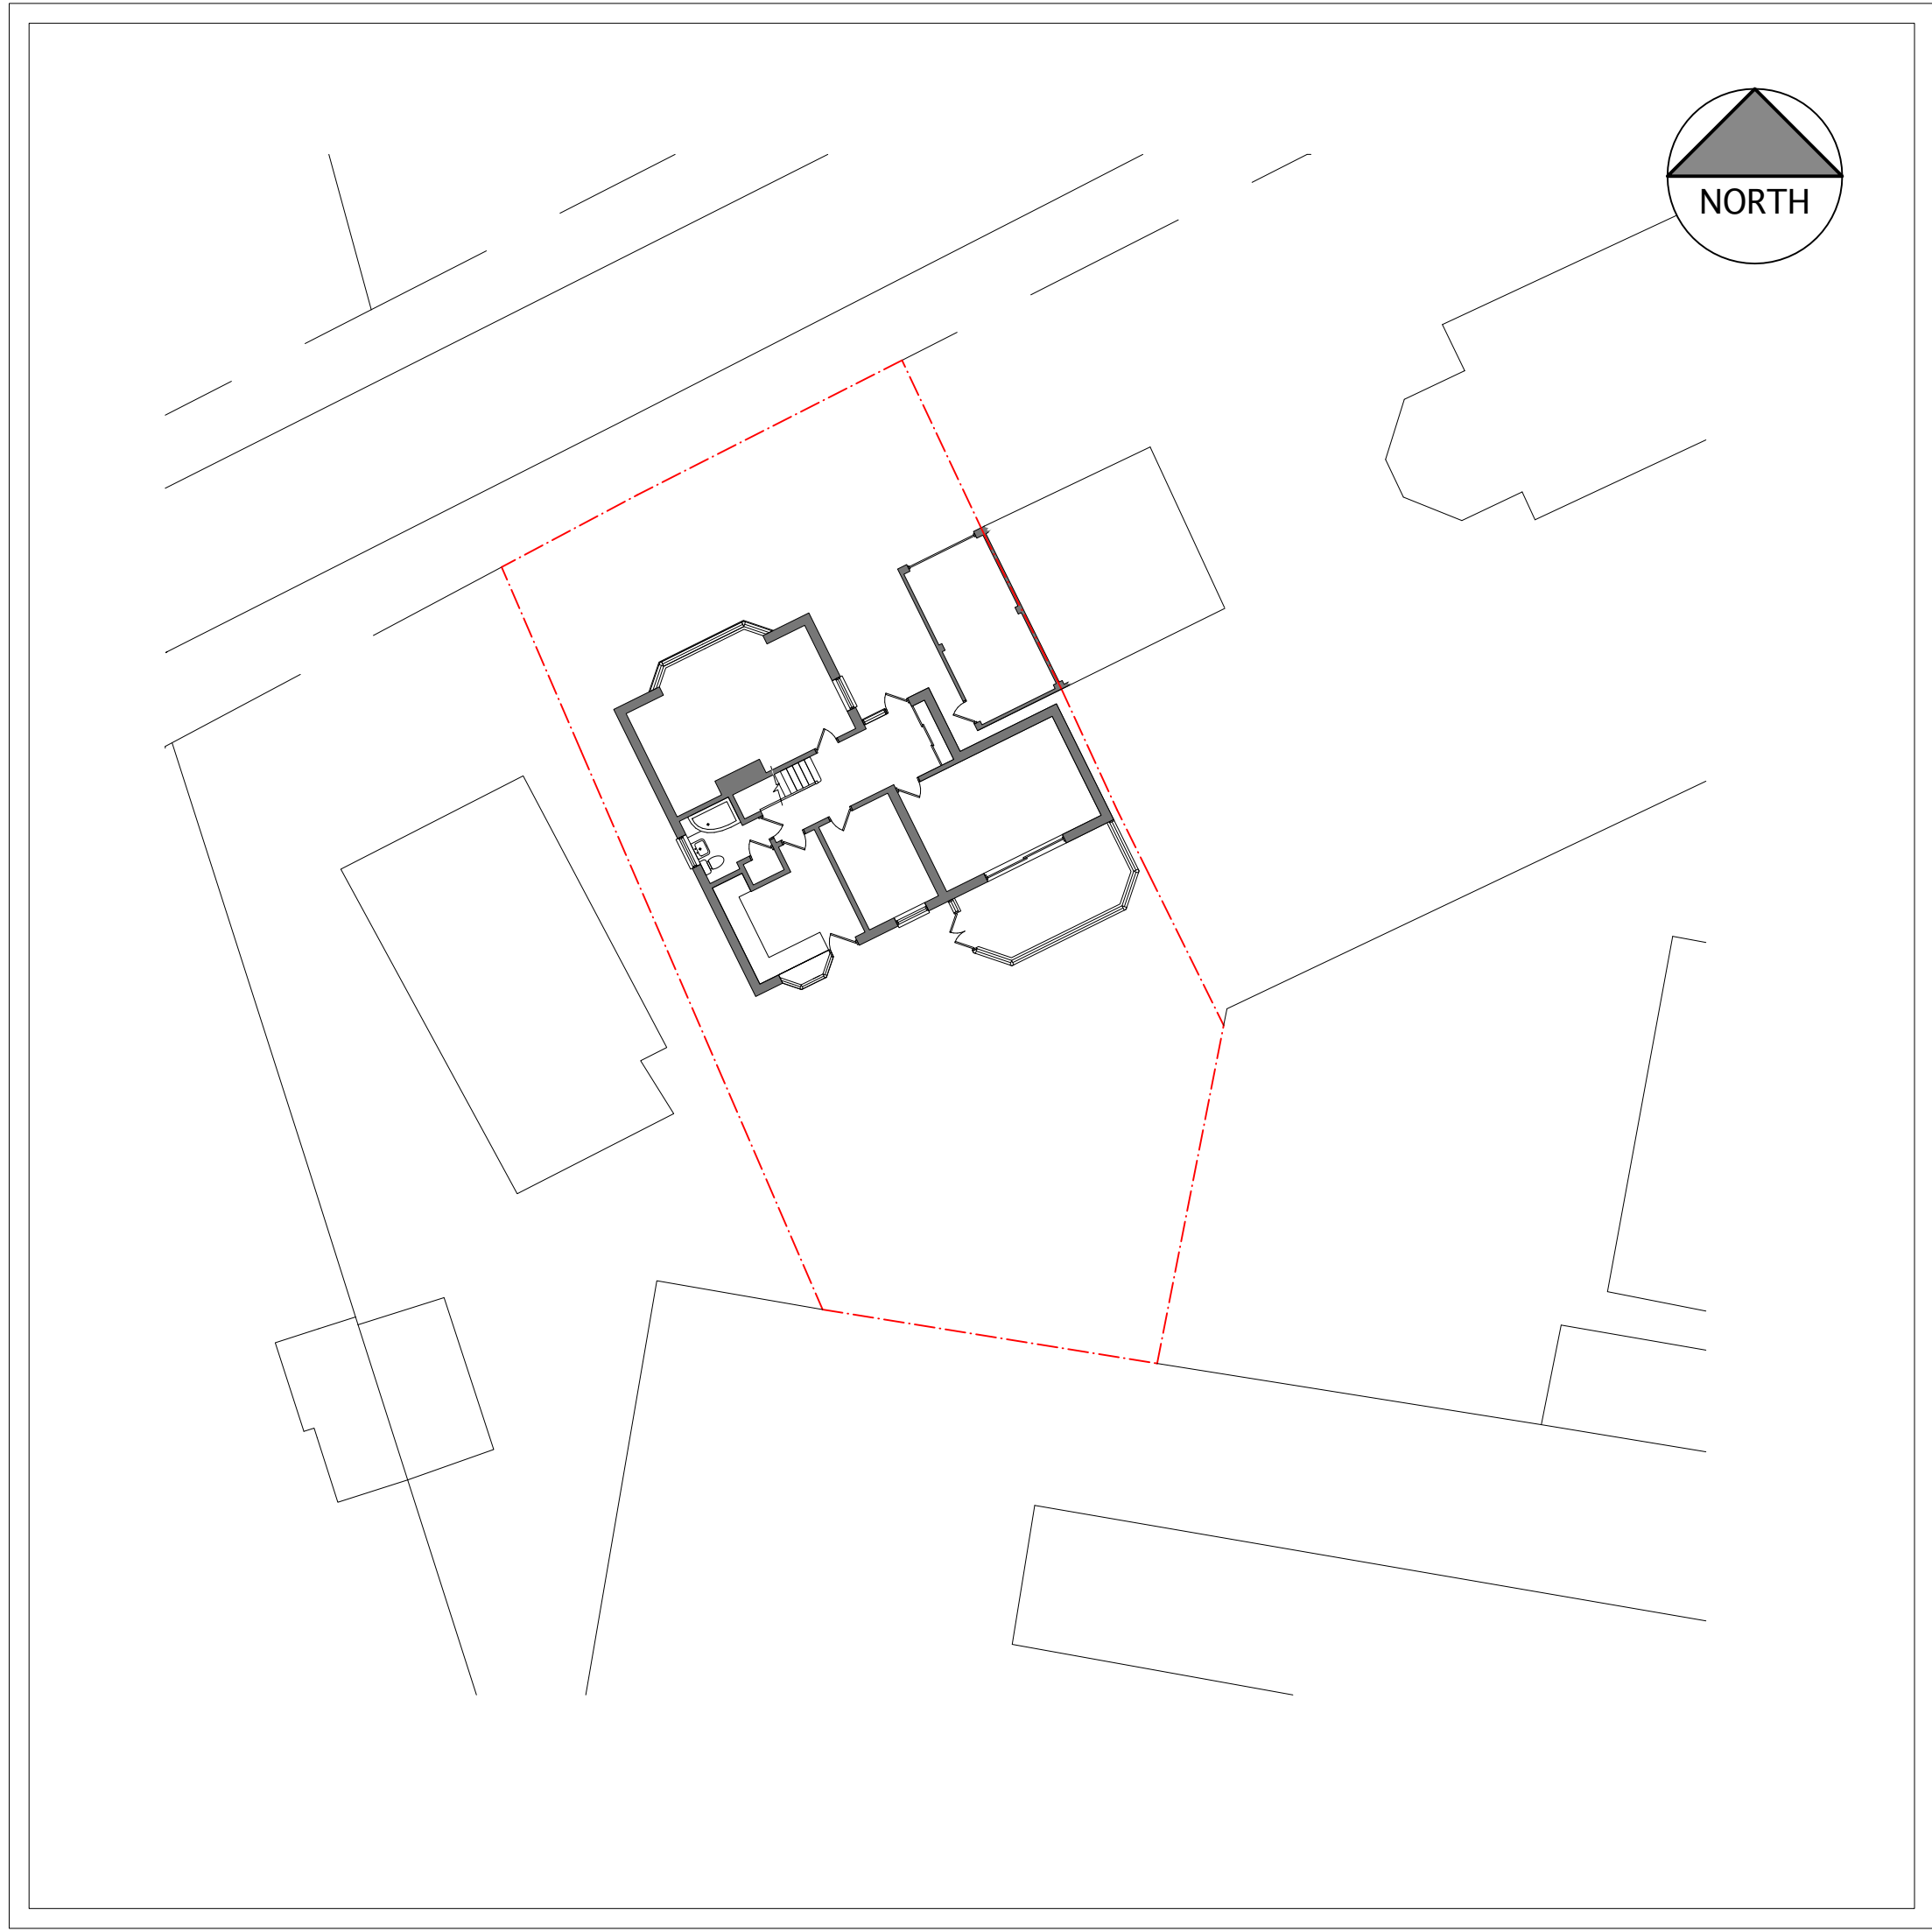


EXISTING BLOCK PLAN
1:200



PROPOSED BLOCK PLAN
1:200

PLANNING

NOTES:
Do not scale drawings unless for Planning purposes.
These drawings are for Planning purposes only and are not for construction.
Always check measurements on site.

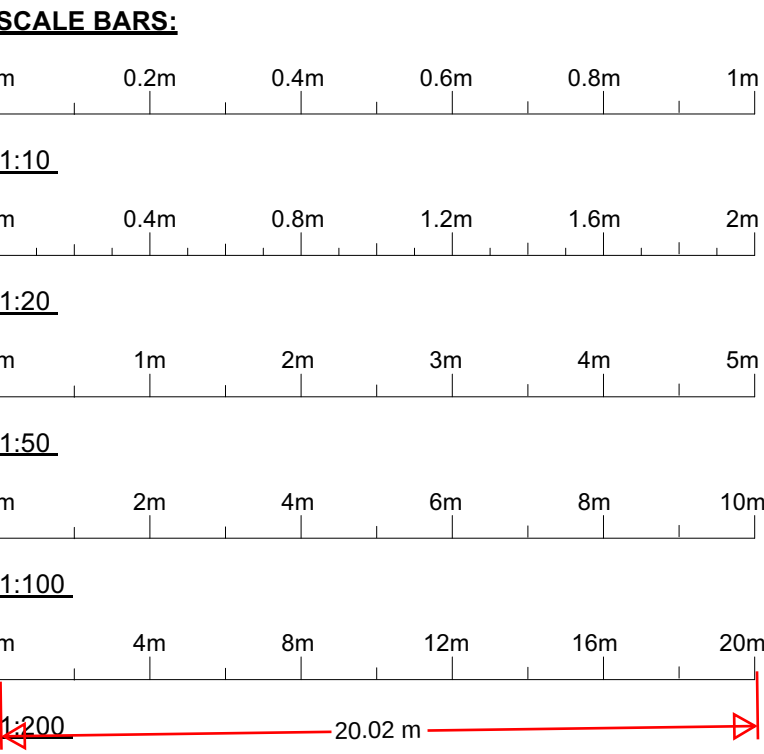

ADDRESS:
3 CHESHUNT CLOSE
MEOPHAM
KENT
DA13 0HU

DRAWING TITLE
EXISTING & PROPOSED BLOCK PLANS

DRAWING NUMBER: 3CHES-04 **SCALE:** 1:200 @ A1

REV:

DATE:
NOVEMBER 2021