


KITCHEN CANOPY

This drawing is copyright of DESIGN EXTENSION. This drawing must be read in conjunction with all other relevant documentation and drawings. No liability will be accepted for any expense, loss or damage of whatsoever nature and however arising from any variation made to this drawing or in the execution of the work to which it relates which has not been referred to them and their approval obtained.

**Univent
Bespoke
Solutions**

Drawing issued for		Planning
Project		148 Parrock Street Gravesend, Kent DA12 1EY
Client		MR B SINGH
Title		System Drawing
Date	25/05/2022	Scale @ A3 1:30
REV	-	Drawing No-Revision: E102

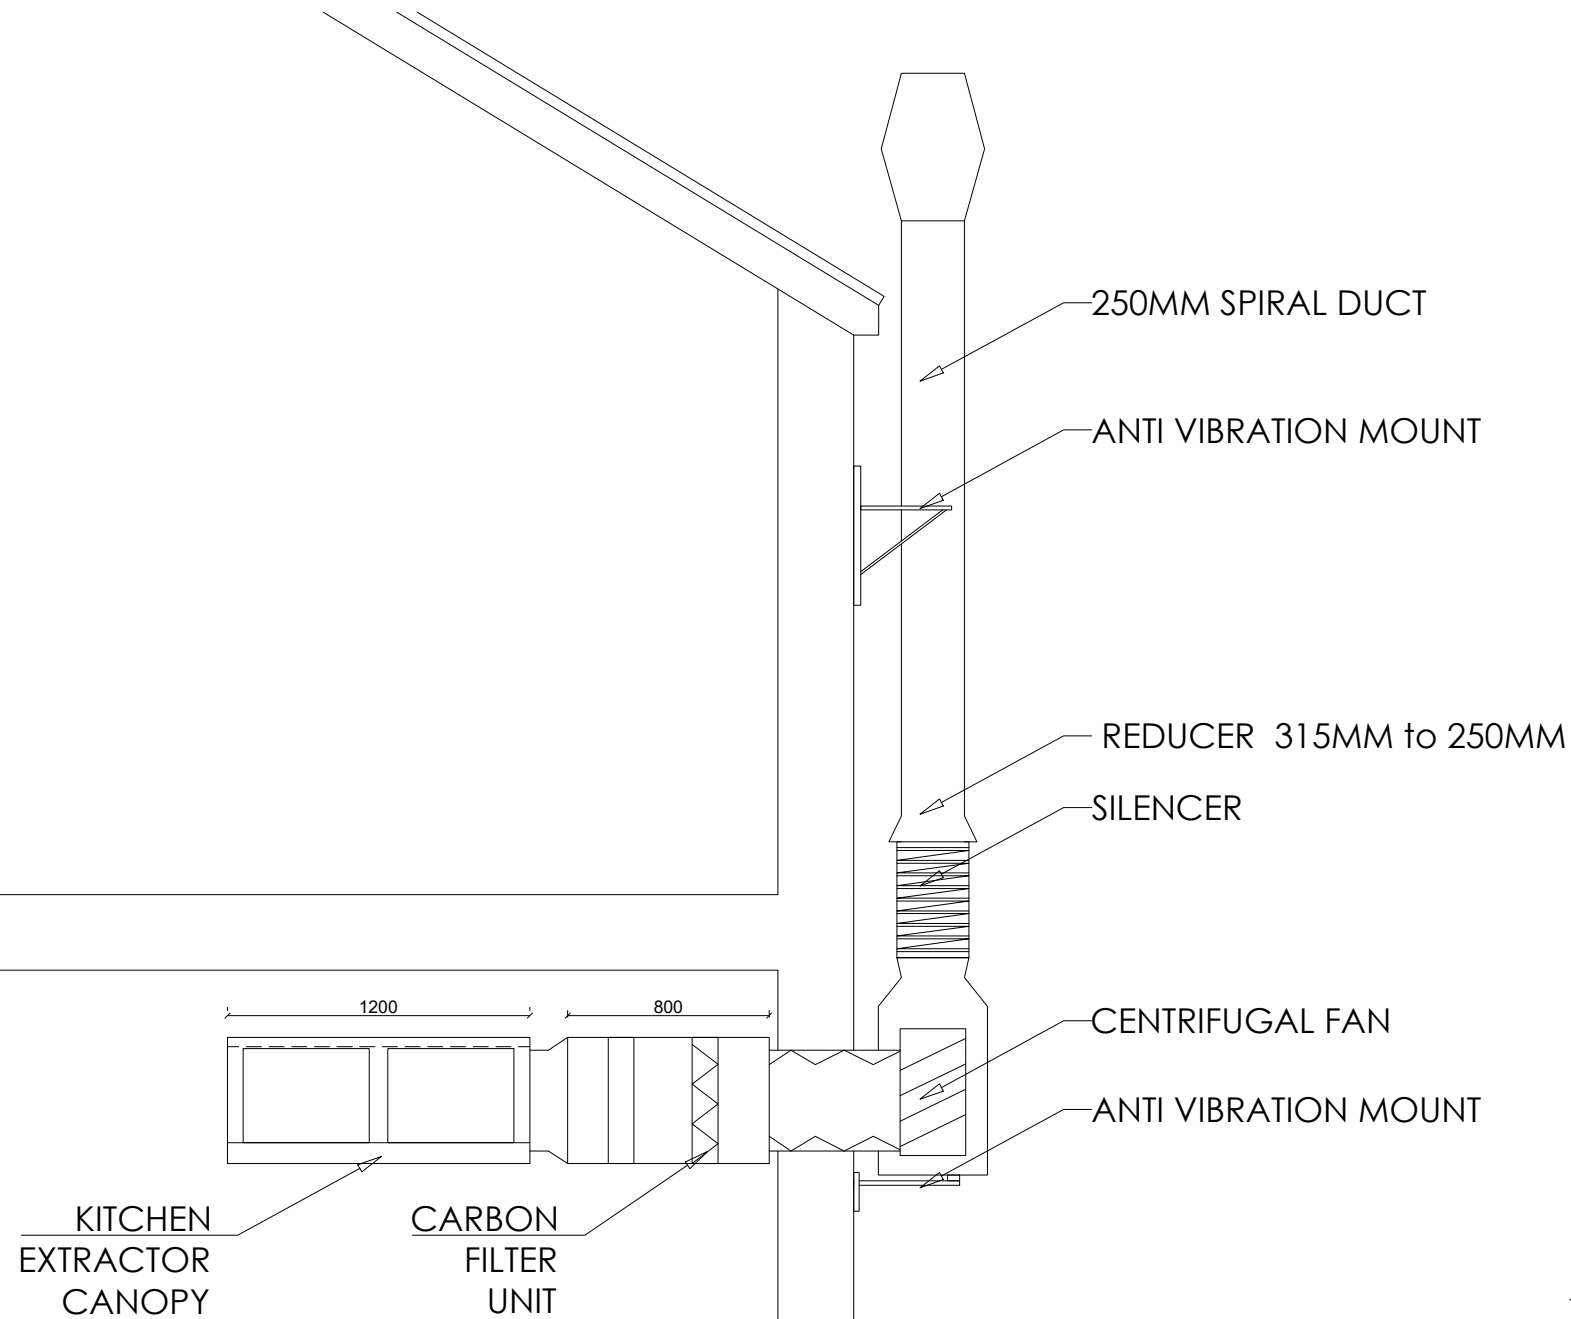