



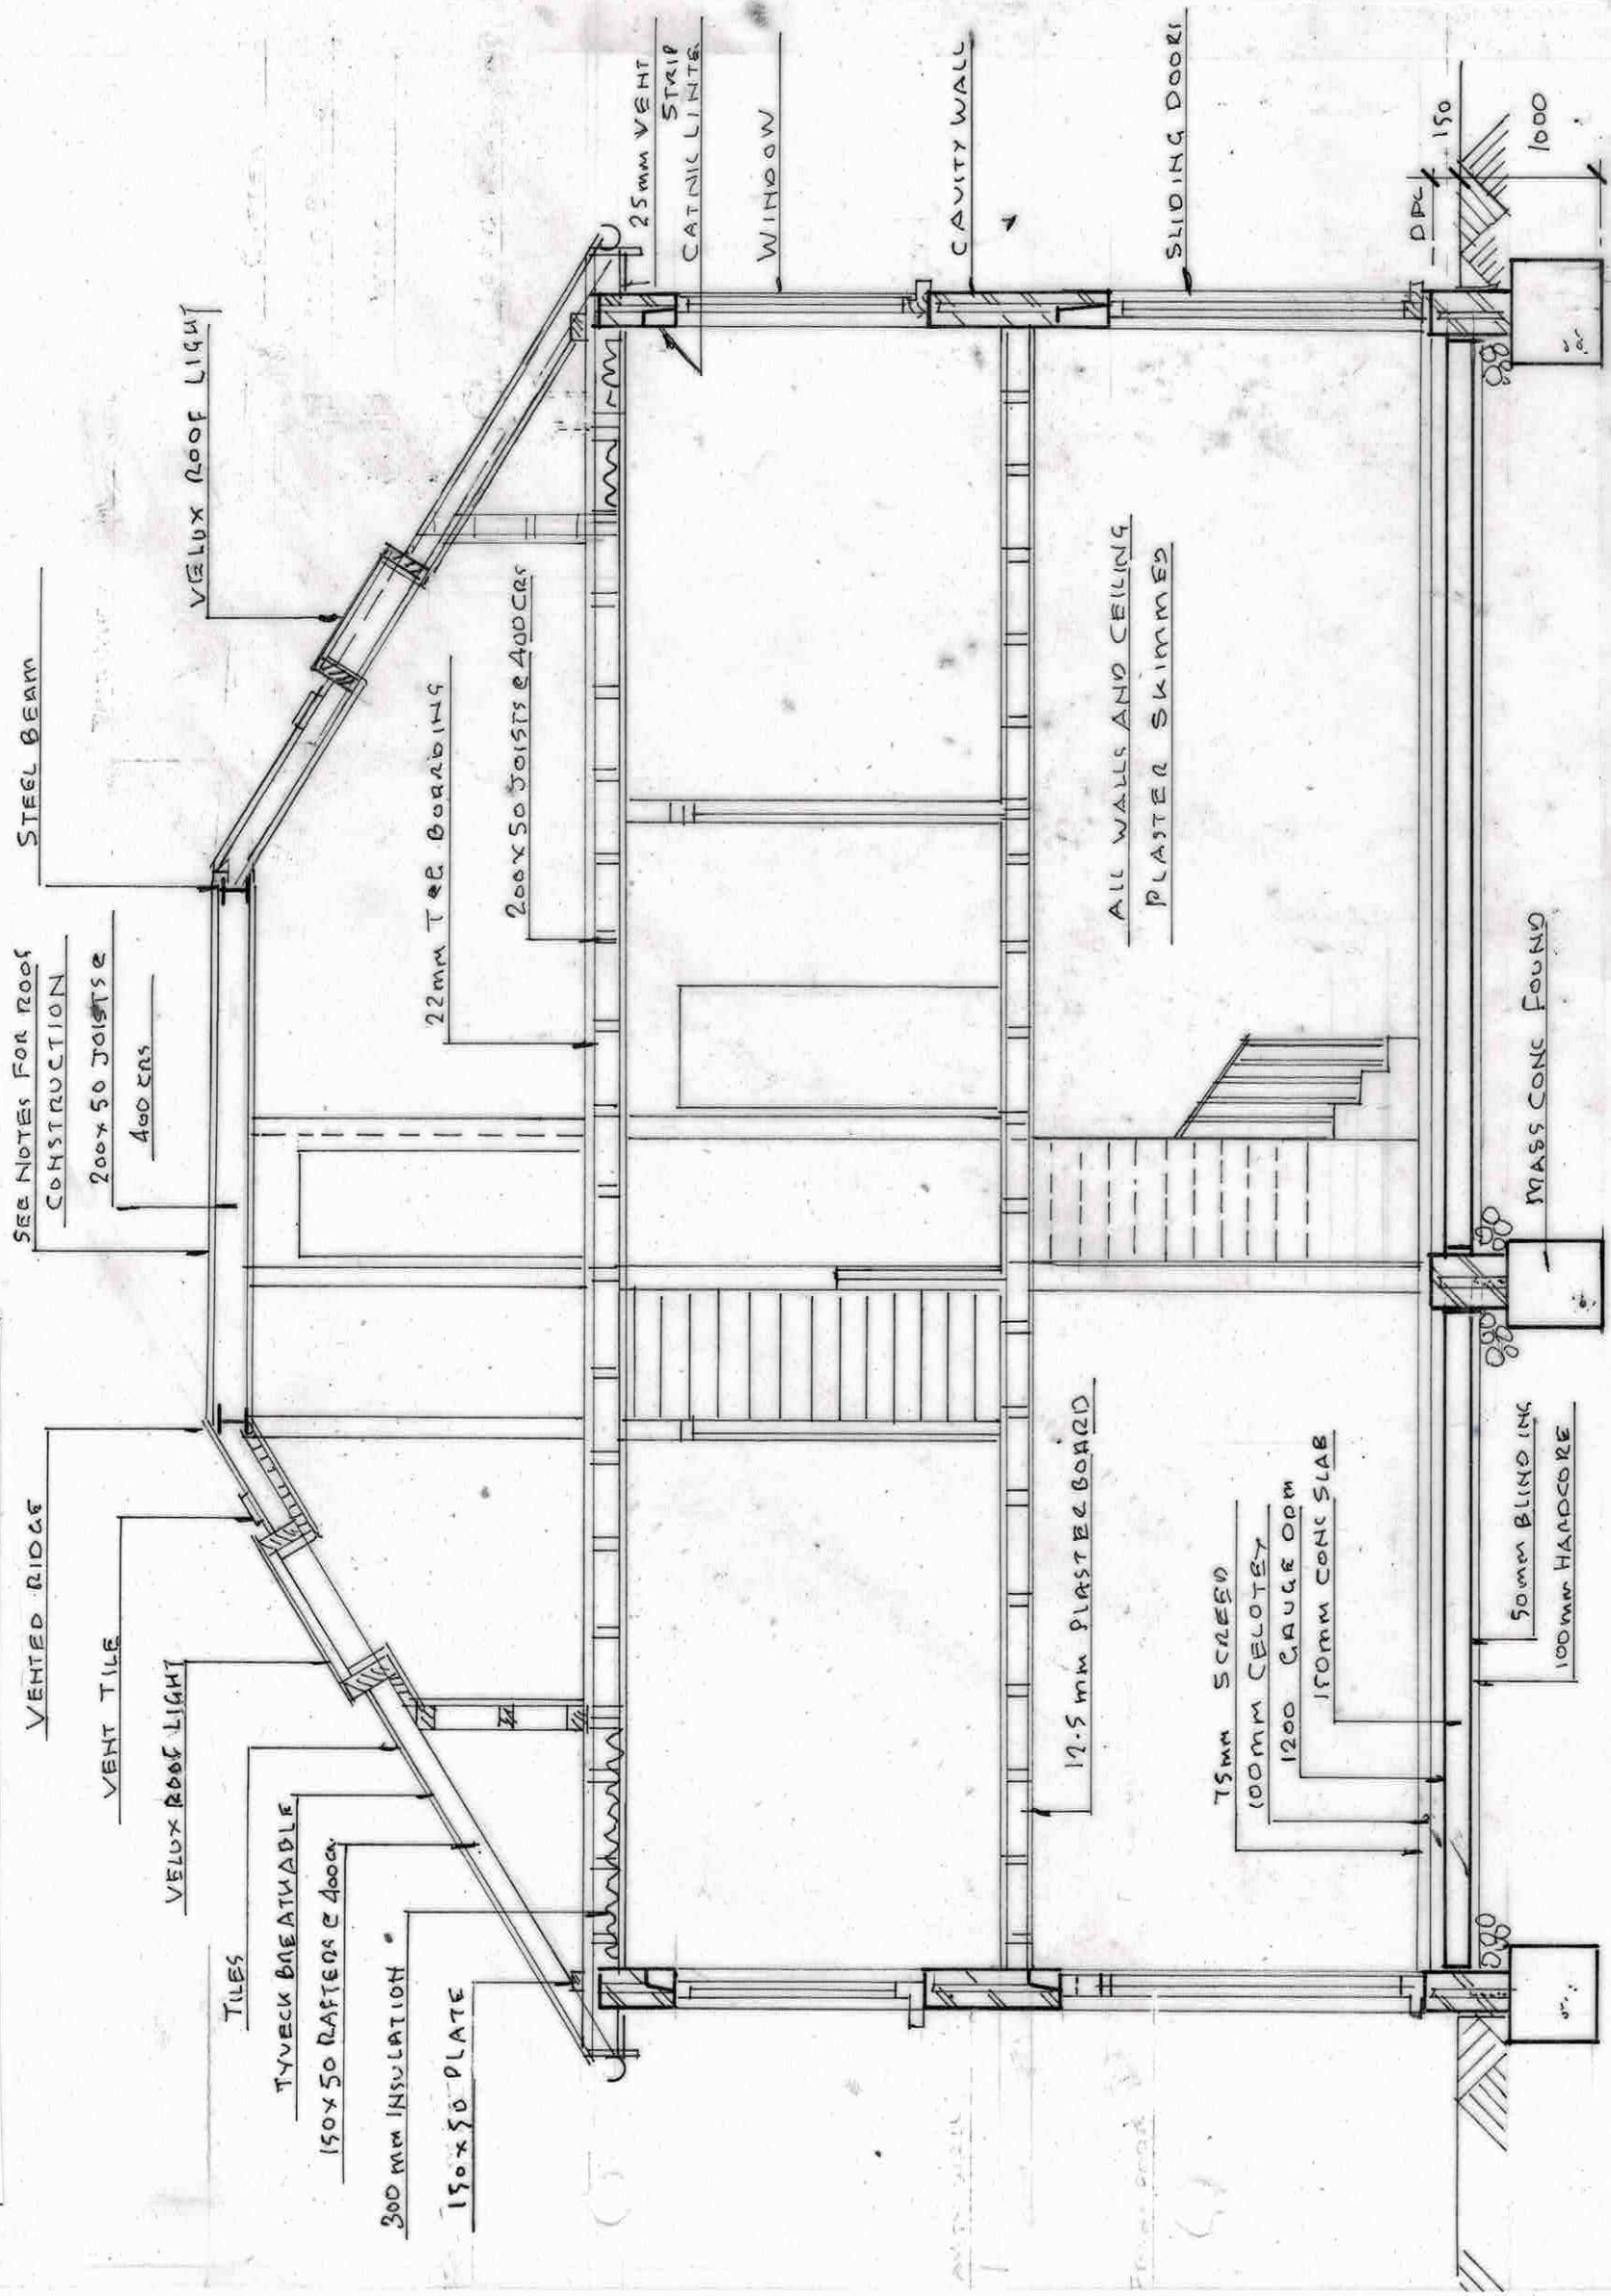

Section 1.1

Section 2.2

	PROPOSED INFILL TERRACE HOUSE INCLUDING LOFT CONVERSION INCORP. REAR DORMER	
	MR C HAMMOND, LAND ADJACENT 197 VALE ROAD GRAVESEND DA11 8BP	
	1:50 @ A3 280423/6 OF 6. 90M² PROPOSED SECTIONS	
WESTLEIGH DESIGN		

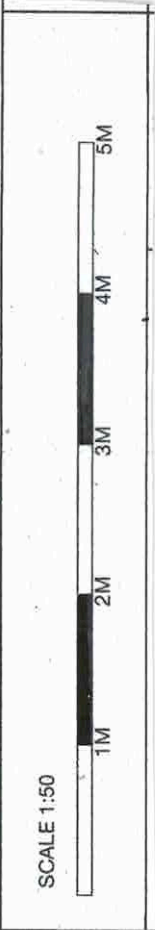