


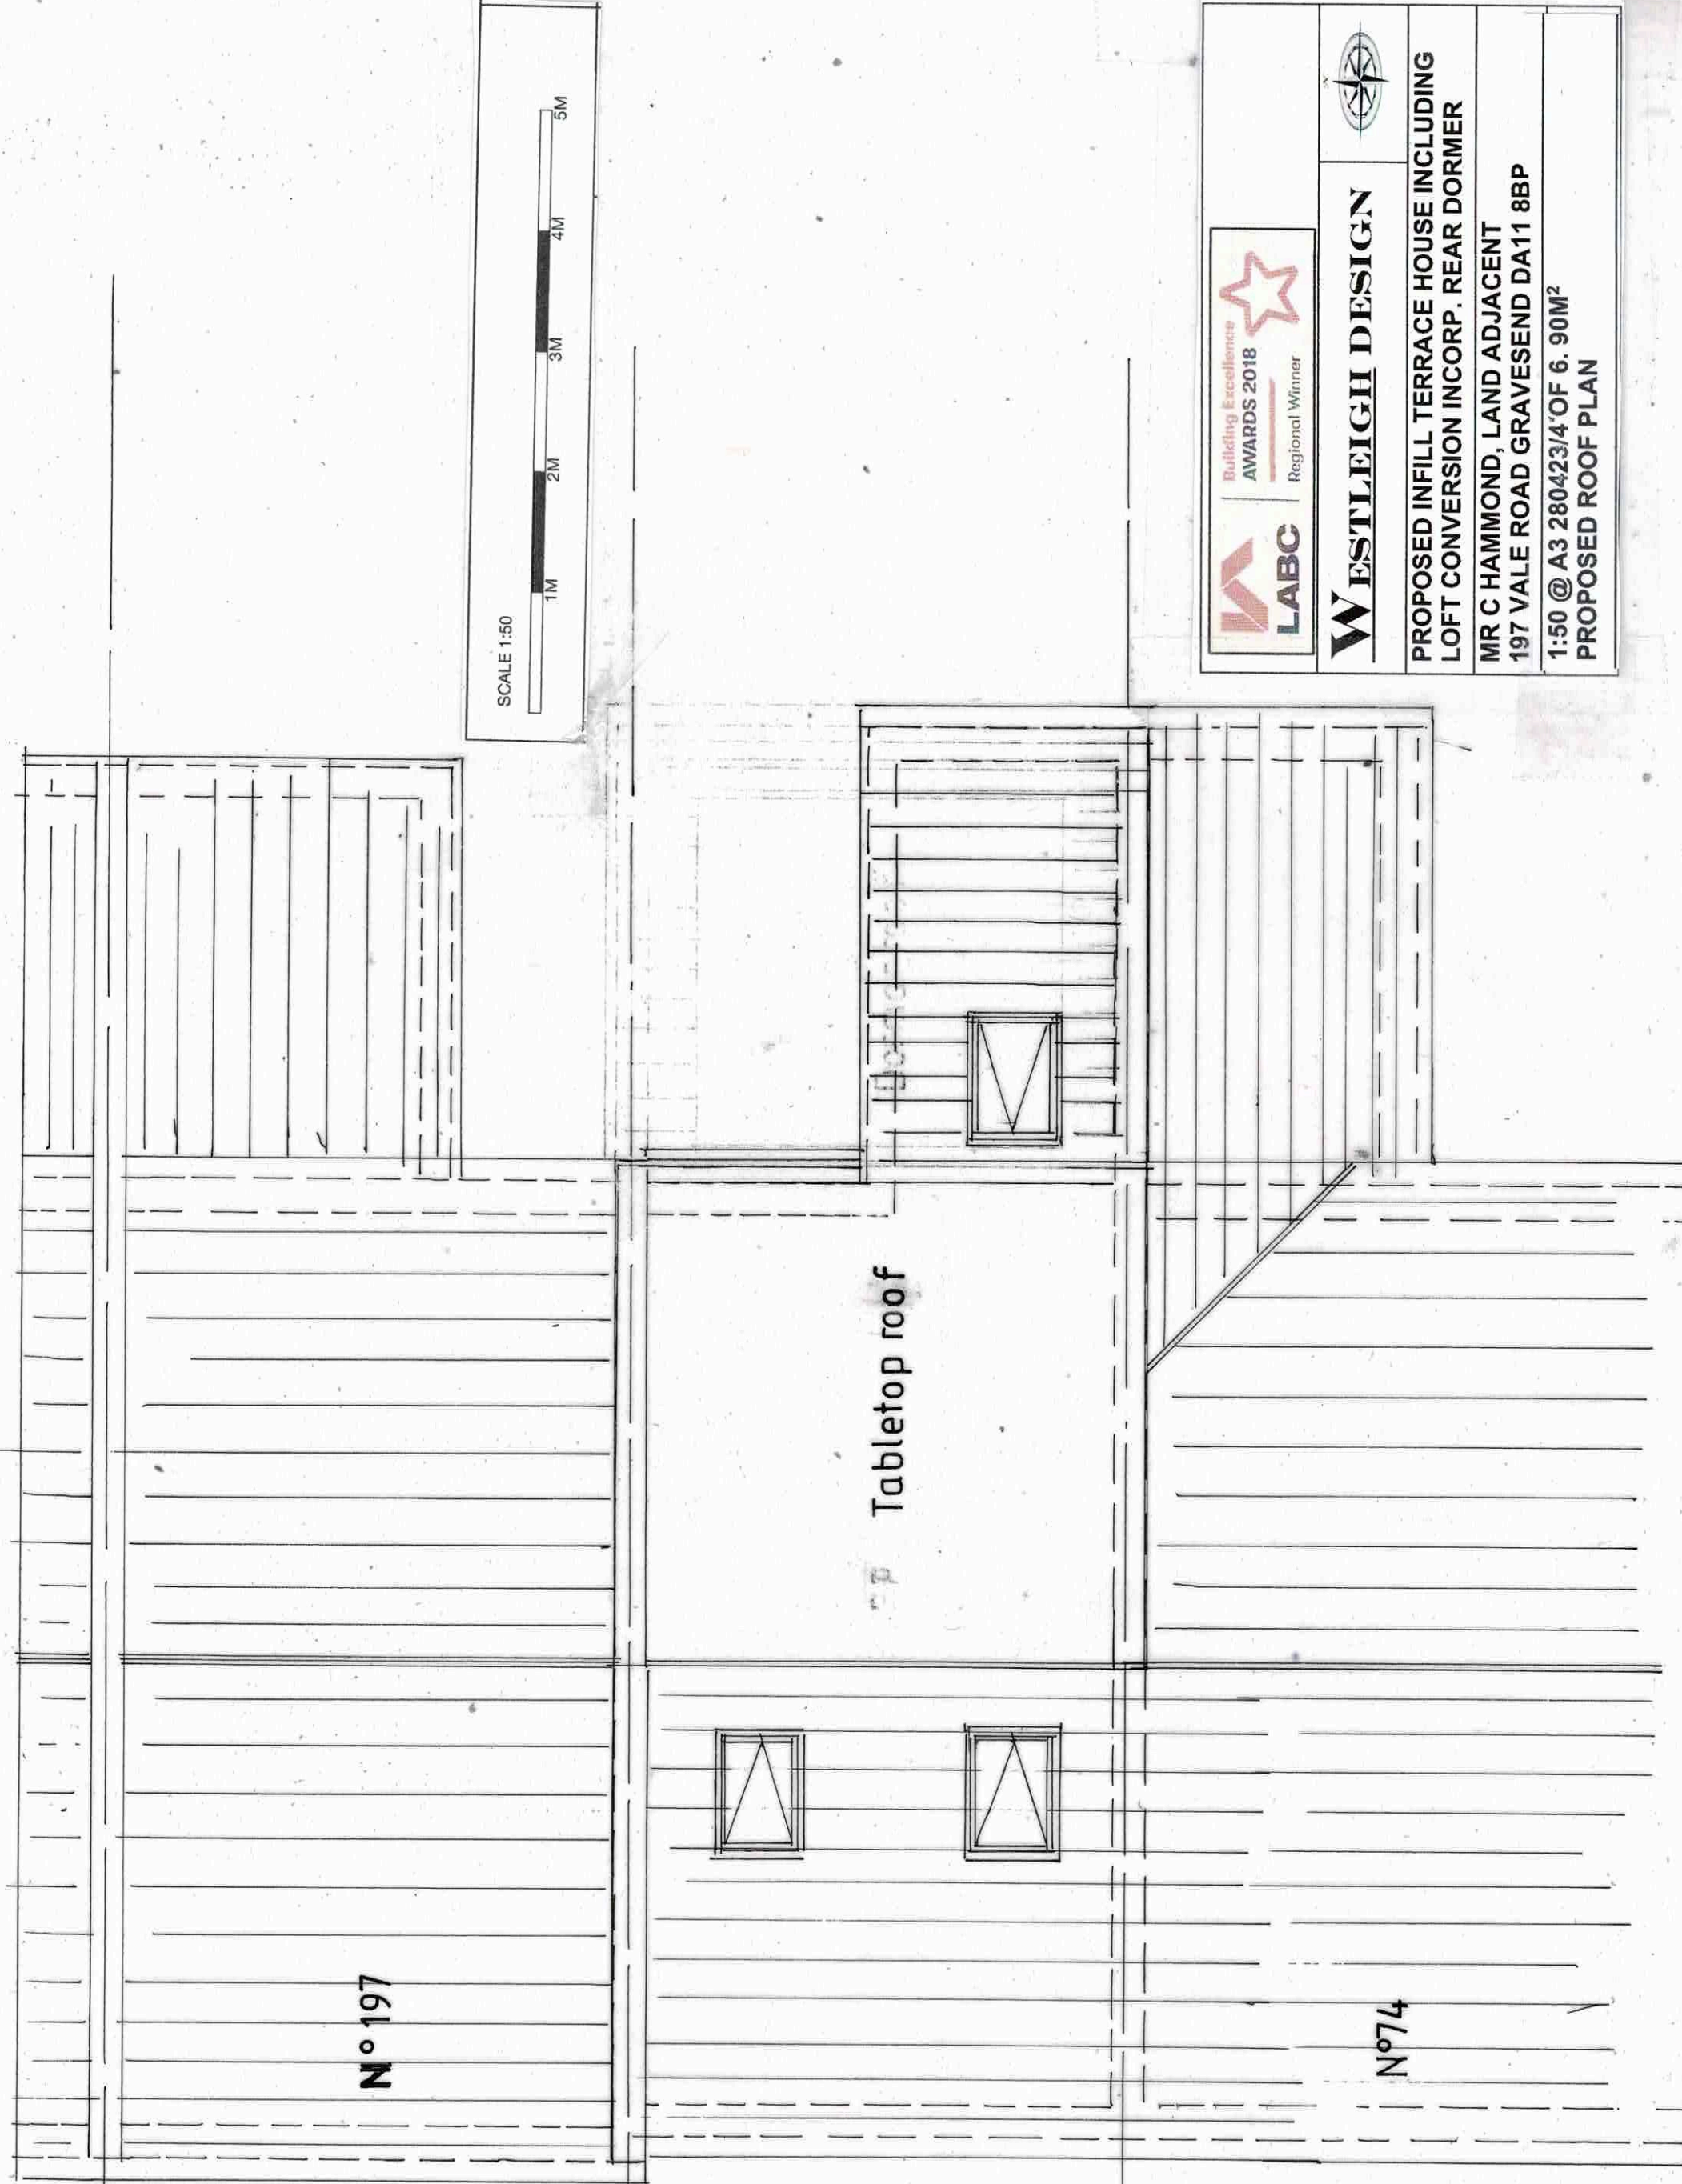

800 X 1200 VIEW
Roof LIGHTS

Roof Plan



WESTLEIGH DESIGN

PROPOSED INFILL TERRACE HOUSE INCLUDING
LOFT CONVERSION INCORP. REAR DORMER

MR C HAMMOND, LAND ADJACENT
197 VALE ROAD GRAVESEND DA11 8BP

1:50 @ A3 280423/4 OF 6. 90M²
PROPOSED ROOF PLAN